Hargreaves
Rustington House, Worthing Road, Rustington, West Sussex, BN16 3PS
Tel No: (01903) 777777 Fax No: (01903) 777700

Proposed Change Of Use & Alterations For Basement Area To Bar, For Use With Existing Premises. TheTown House. 65 High Street, Arundel, West Sussex Proposed 1:100 Floor Plans & Sections

job no.	drawing no.	rev.
AR-HS65	PO 3	

scale	drawn by	date
1:100 @ A3	REA	Aug. 10

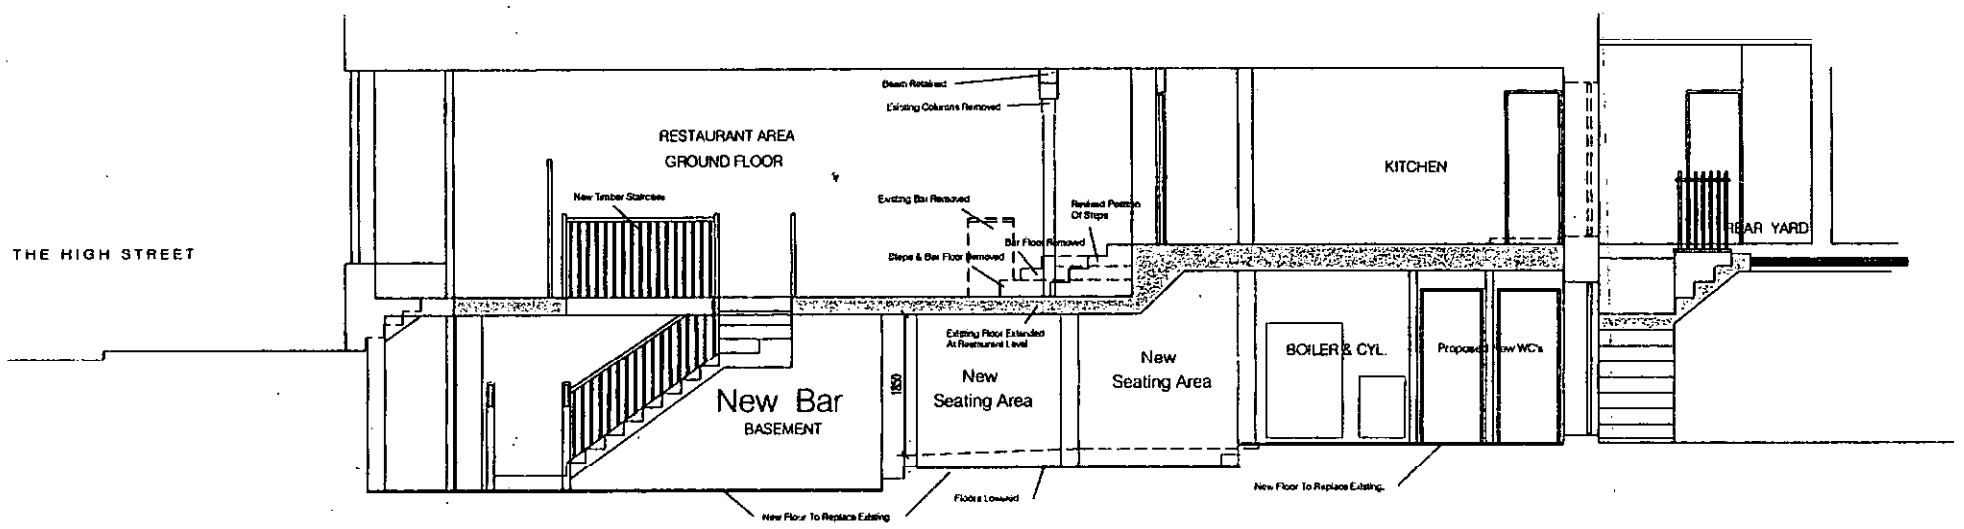

Section A. A.

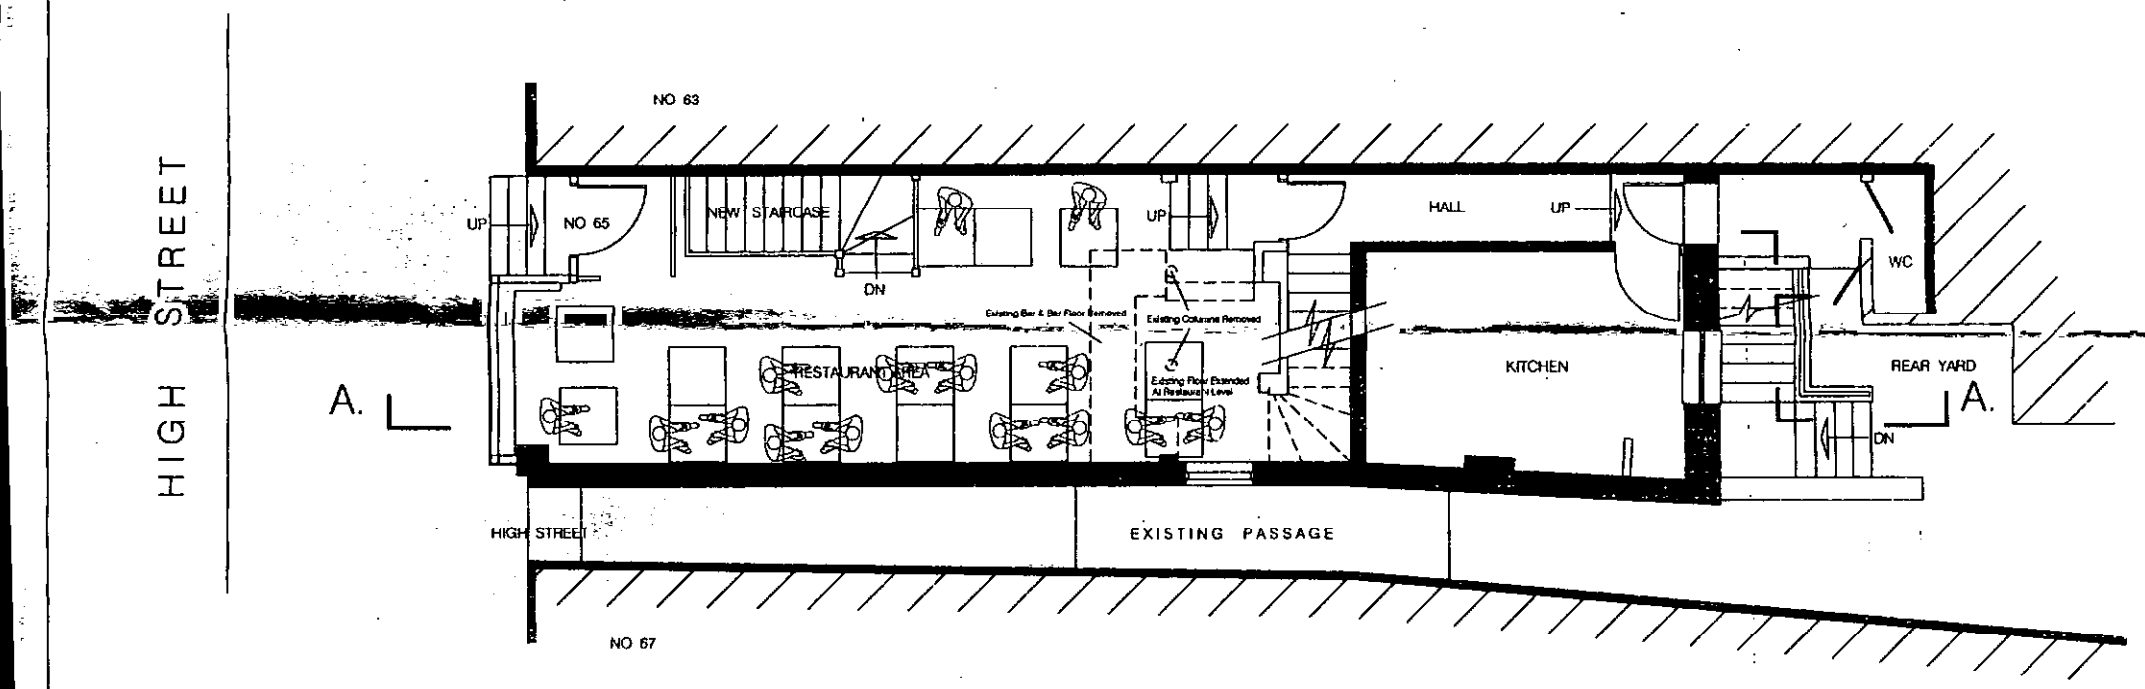

Ground Floor

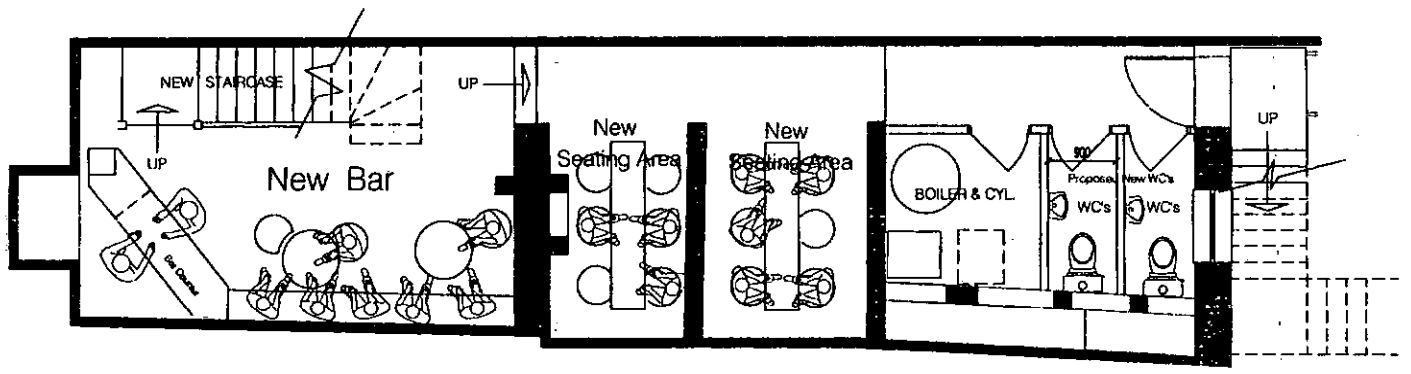

Basement - Layout With New Bar Area.

V:\Arundel\Planning App Dwgs\Proposed Plans & Sections 1-100 PO3.dwg, 27/08/2010 15:20:09, \\xcd-main\SHARP MX-3500N PCL6, A3, 1:100
UN DISTRICT COUNCIL AB/97/10/L