Hargreaves
Rustington House, Worthing Road, Rustington, West Sussex, BN16 3PS
Tel No: (01903) 777777 Fax No: (01903) 777700

Proposed Change Of Use & Alterations For Basement Area To Bar, For Use With Existing Premises. TheTown House. 65 High Street, Arundel, West Sussex. Existing 1:100 Floor Plans & Sections

job no.	drawing no.	rev.
AR-HS65	PO 2	

scale	drawn by	date
1:100 @ A3	REA	Aug. 10

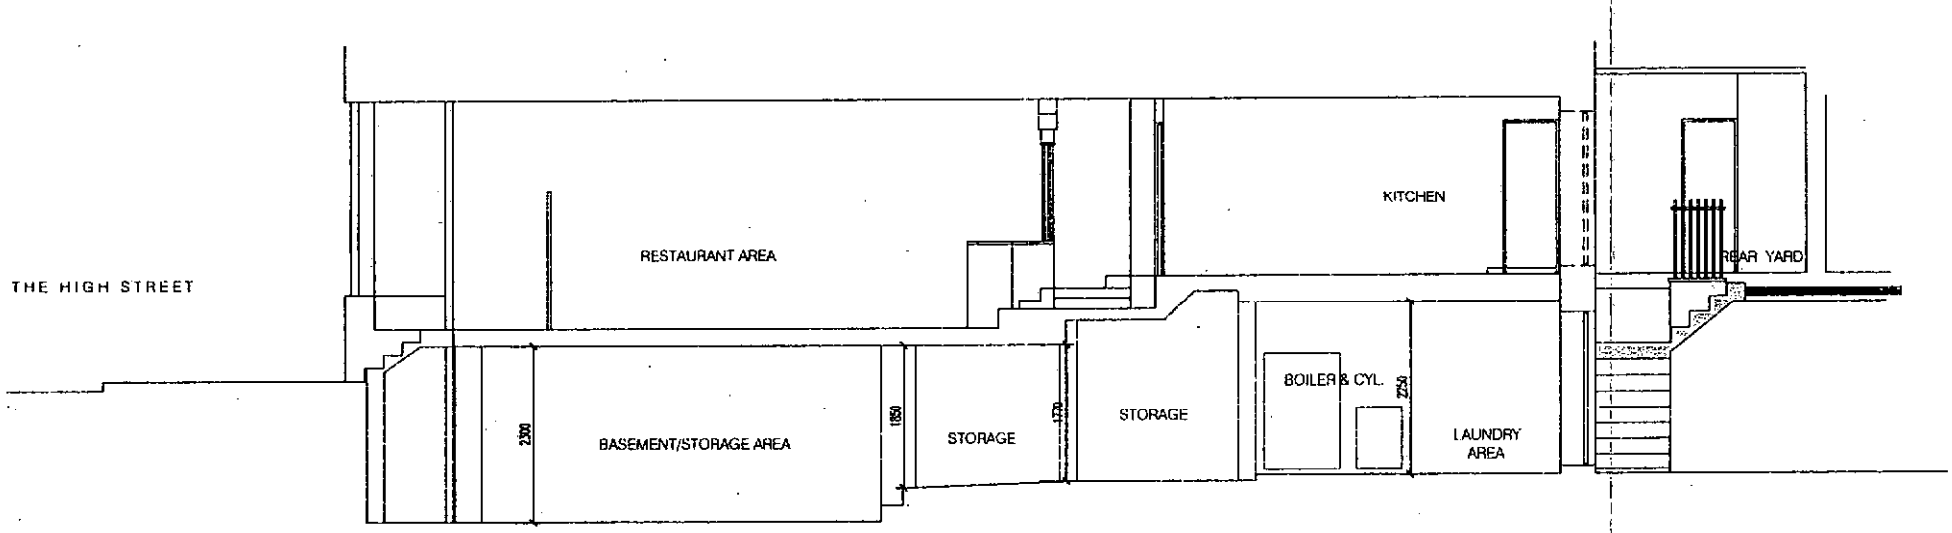

Section A. A.

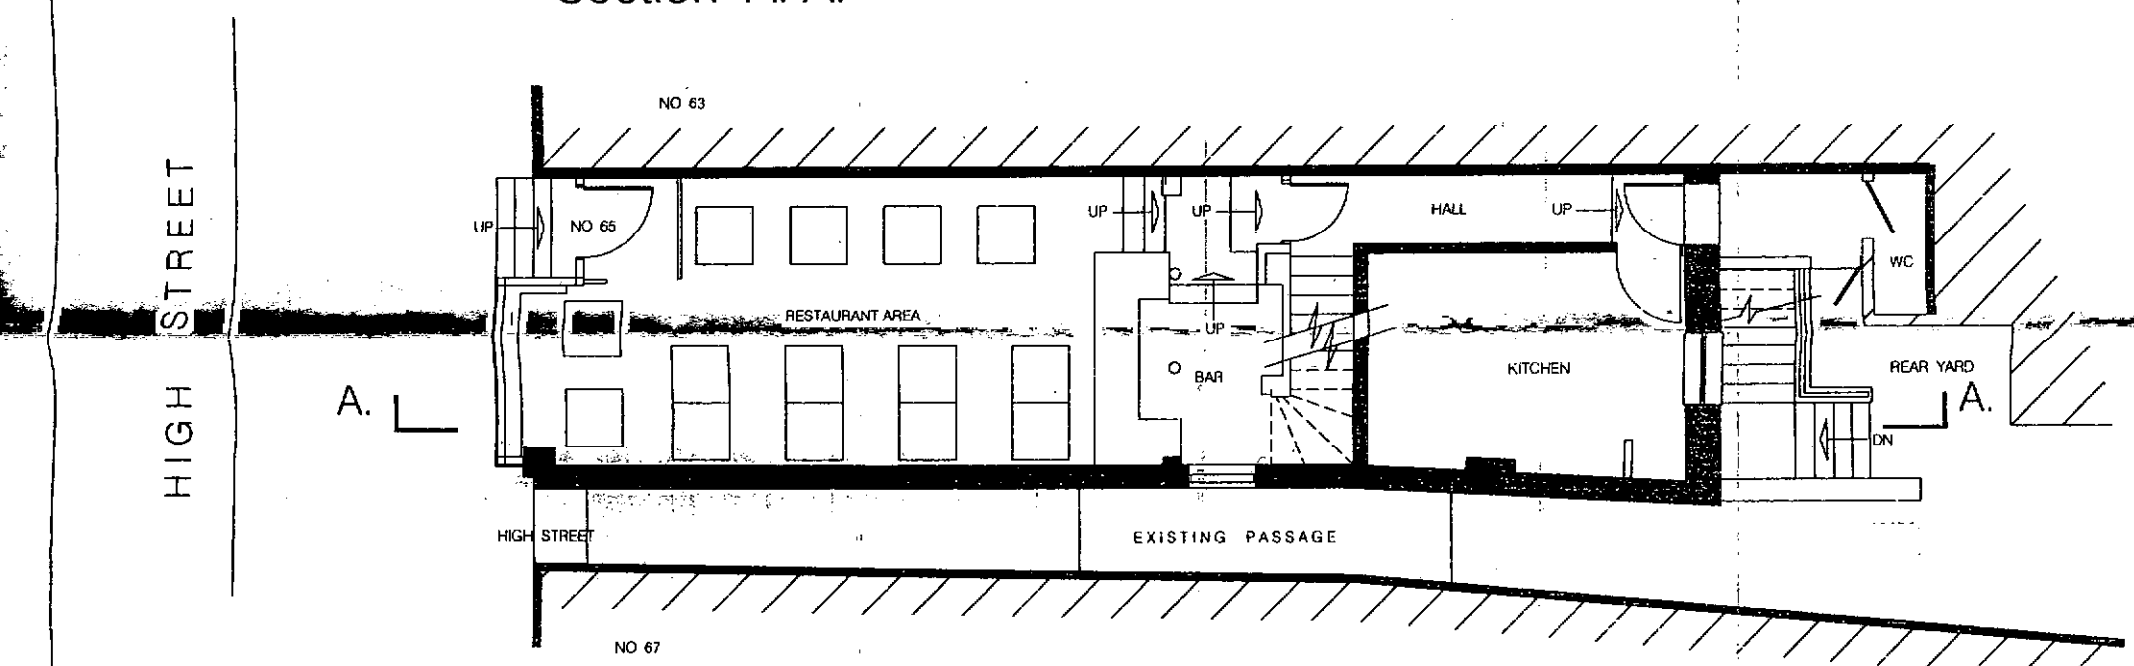

Ground Floor - Existing

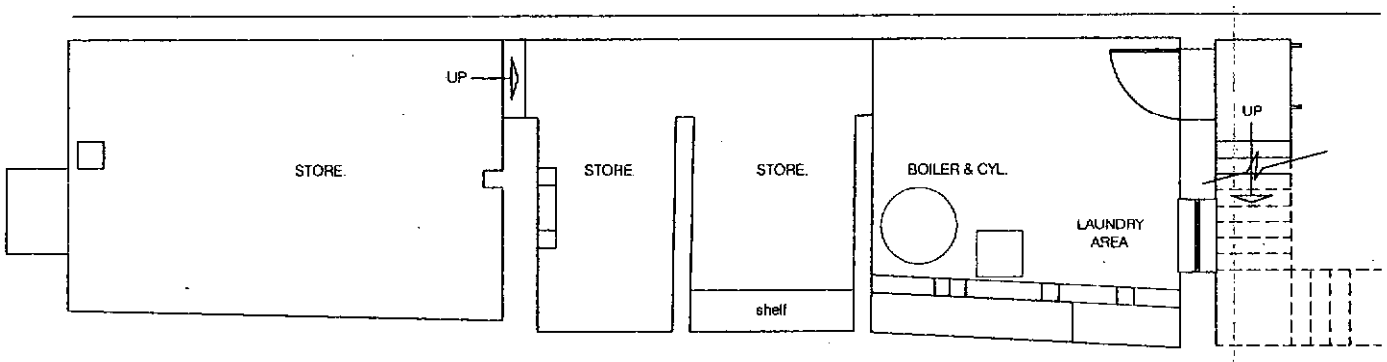

Basement - Existing

V:\Arundel\Planning App Dwgs\Existing Plans & Sections 1-100 PO2.dwg, 27/08/2010 12:59:43, \\hcc1-main\SHARP MX-5500N PCL6, A3, 1:100

ARUN DISTRICT COUNCIL AB/97/10/L