




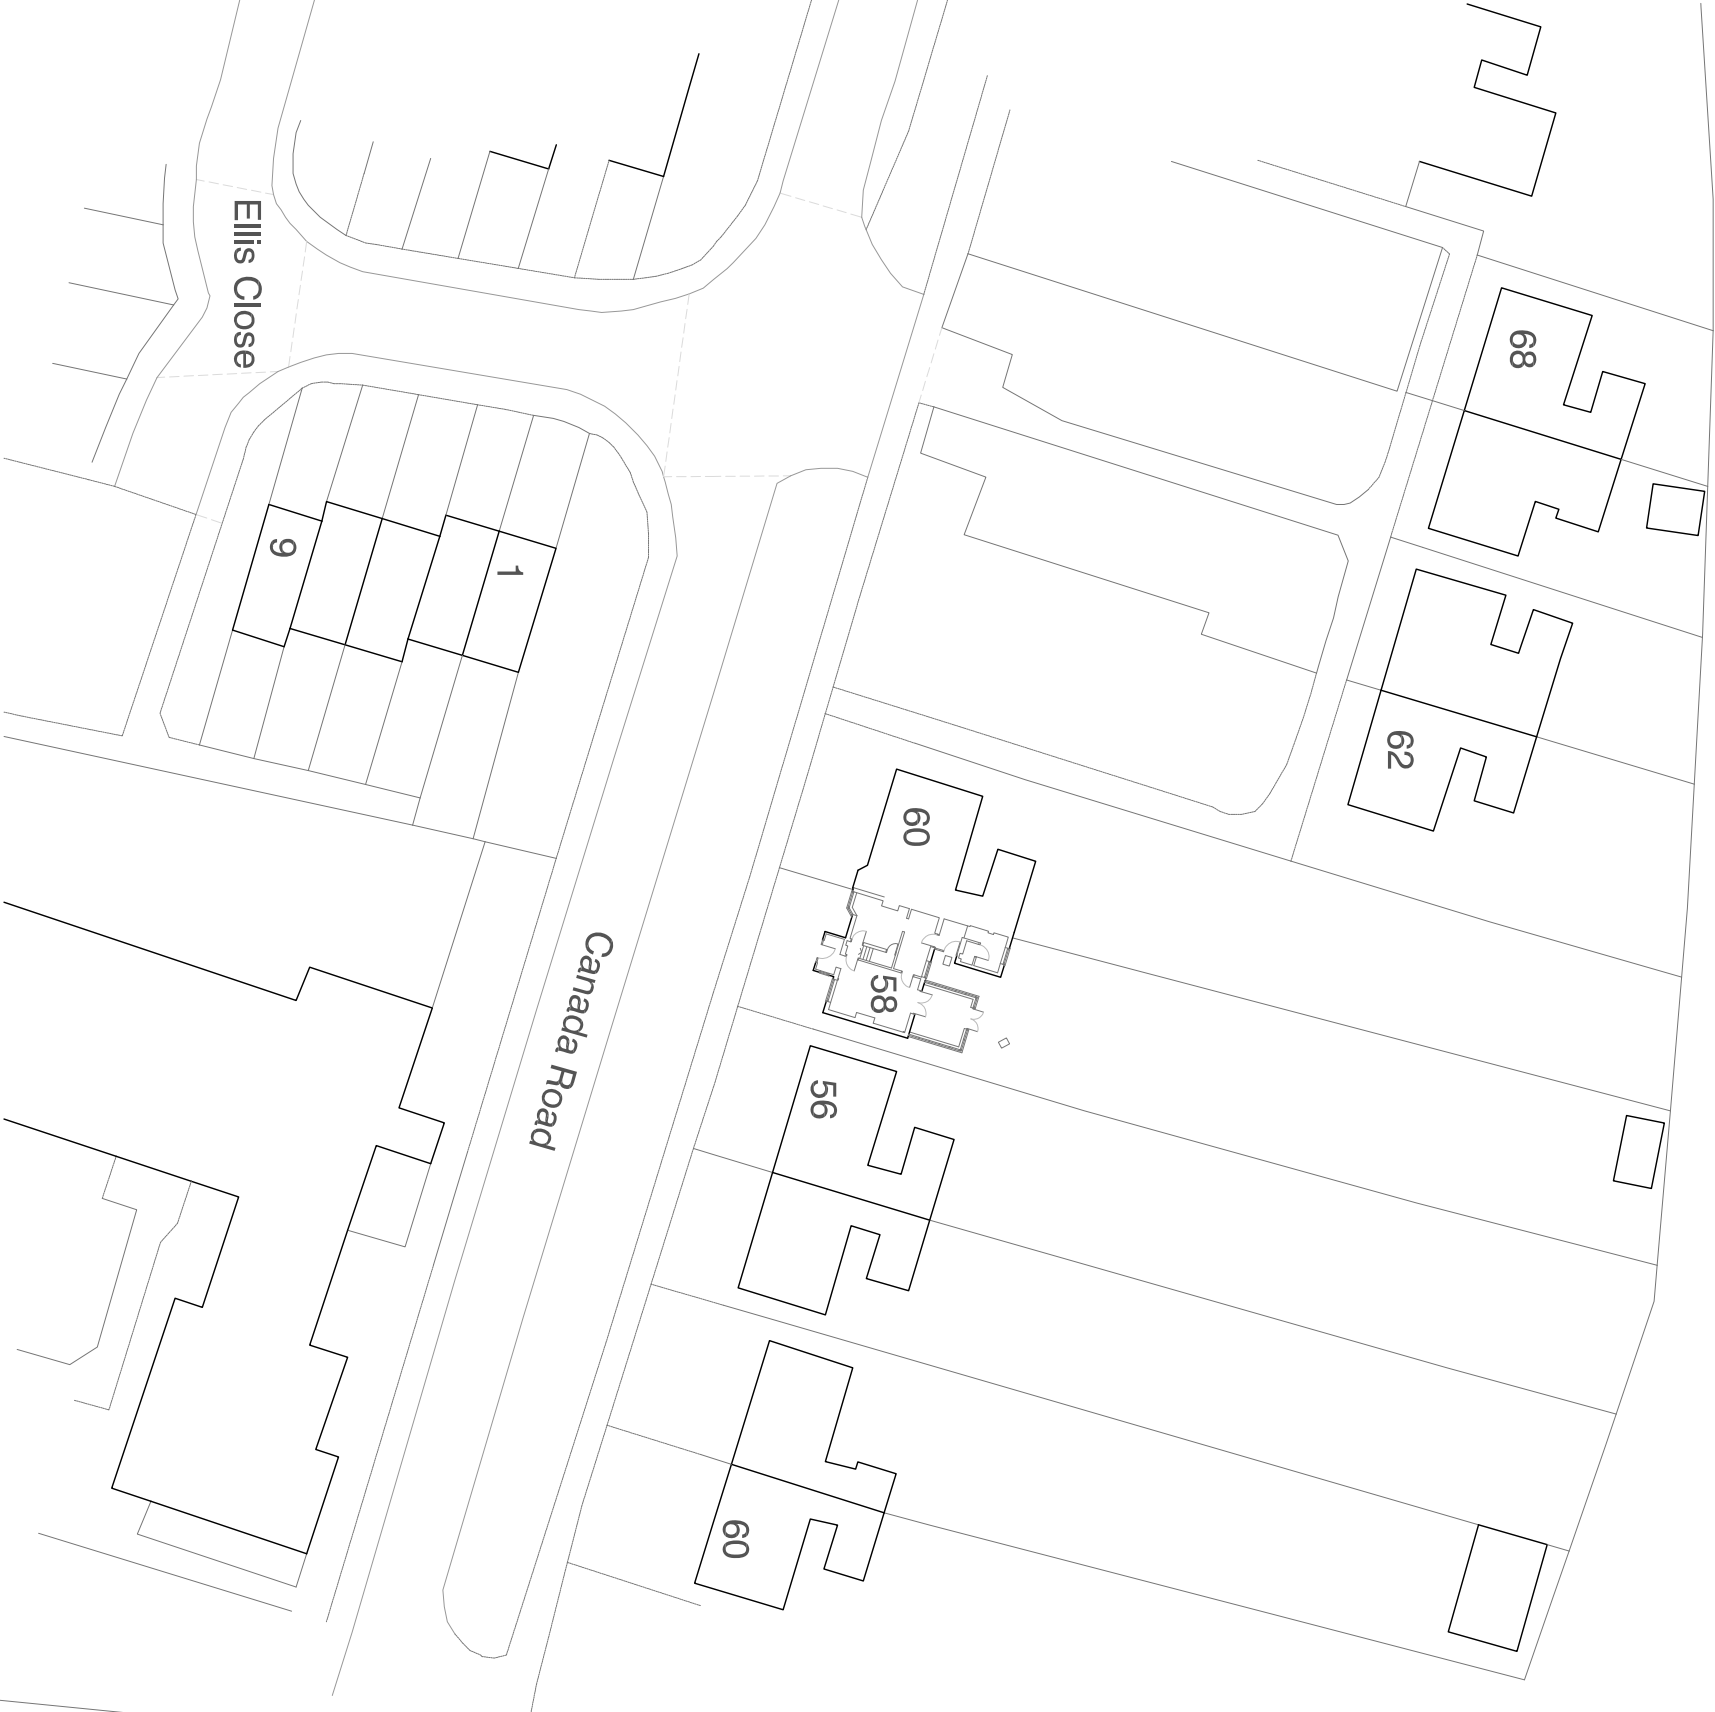

Site / Block Plan: Scale 1:500

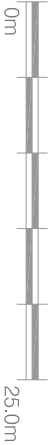

this drawing is based upon ordnance survey data

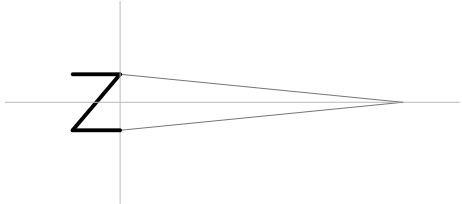

notes

Permission is granted to scale from this drawing for the purpose of Local Authority Planning Approval only. In all other cases DO NOT scale from this drawing. Please contact this office for any additional information required.


Contractors, Sub-Contractors and Suppliers are to check all relevant dimensions, levels and details of the site and any existing buildings before commencing any shop drawings or building work. Any discrepancies should be reported to this office.

This drawing must be read in conjunction with all related drawings and documents relevant to the project, including those prepared by appointed consultants, specialists and sub-contractors etc.

This drawing is the copyright of **RDV a Design**.

revisions


--	--

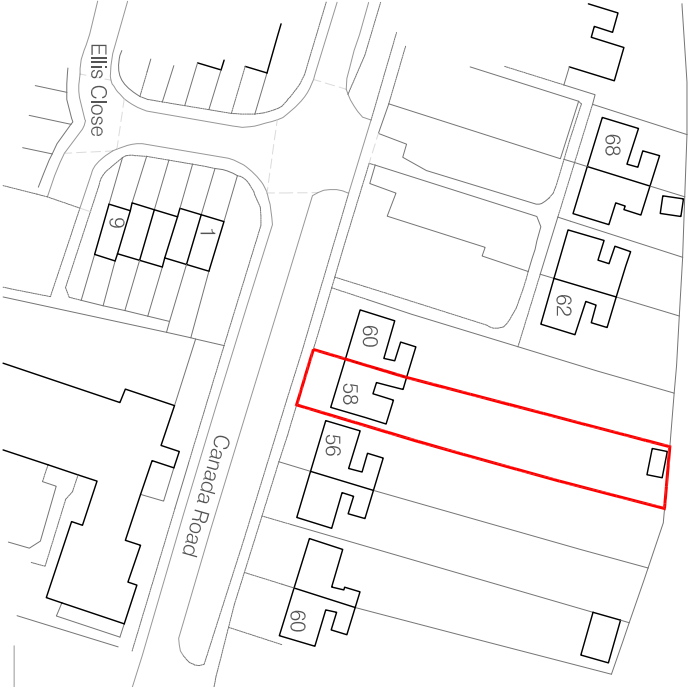

LOCATION PLAN 1:1250



Ordnance Survey (c) Crown Copyright 2021. All rights reserved. Licence number 100022432

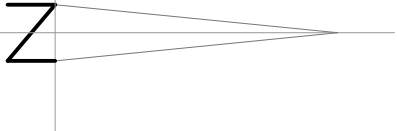

RDV a Design

9 Oak End | Arundel | West Sussex
Tel: 01903 884013

project
58 Canada Road
Arundel
West Sussex

drawing

Location Plan and Block Plan

As Existing

scale	date
1:500 1:1250 @ A3	May 2021
job no	drawing no
21213	00.01
rev	