14 Canada Road | Arundel | West Sussex | BN18 9HY

Prepared by RDV a Design for Ms LA Jaggernauth and Mr G Sutherland



East Elevation: Scale 1:100

0m 5.0m



North Elevation: Scale 1:100

0m 5.0m

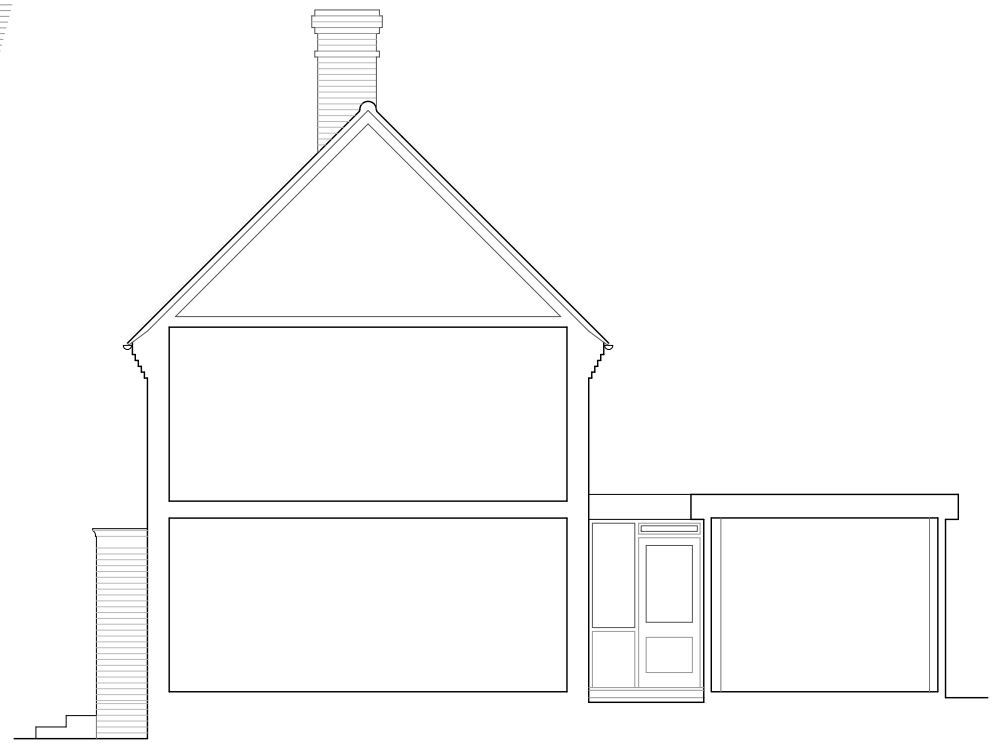

Typical Cross Section: Scale 1:100

0m 5.0m



South Elevation: Scale 1:100

0m 5.0m



North Sectional Elevation: Scale 1:100

0m 5.0m

notes

Permission is granted to scale from this drawing for the purpose of Local Authority Planning Approval only. In all other cases DO NOT scale from this drawing. Please contact this office for any additional information required.

Contractors, Sub-Contractors and Suppliers are to check all relevant dimensions, levels and details of the site and any existing buildings before commencing any shop drawings or building work. Any discrepancies should be reported to this office.

This drawing must be read in conjunction with all related drawings and documents relevant to this project, including those prepared by appointed consultants, specialists and sub-contractors etc.

This drawing is the copyright of RDV a Design.

revisions

- -

-

RDV a Design

9 Oak End | Arundel | West Sussex

Tel: 01903 884013

project

14 Canada Road

Arundel

West Sussex

drawing

Elevations and Section

As Existing

-

scale		date
1:100	@ A3	July 2022

job no	drawing no	rev
22237	00.03	-

ARUN DISTRICT COUNCIL AB/97/22/HH