

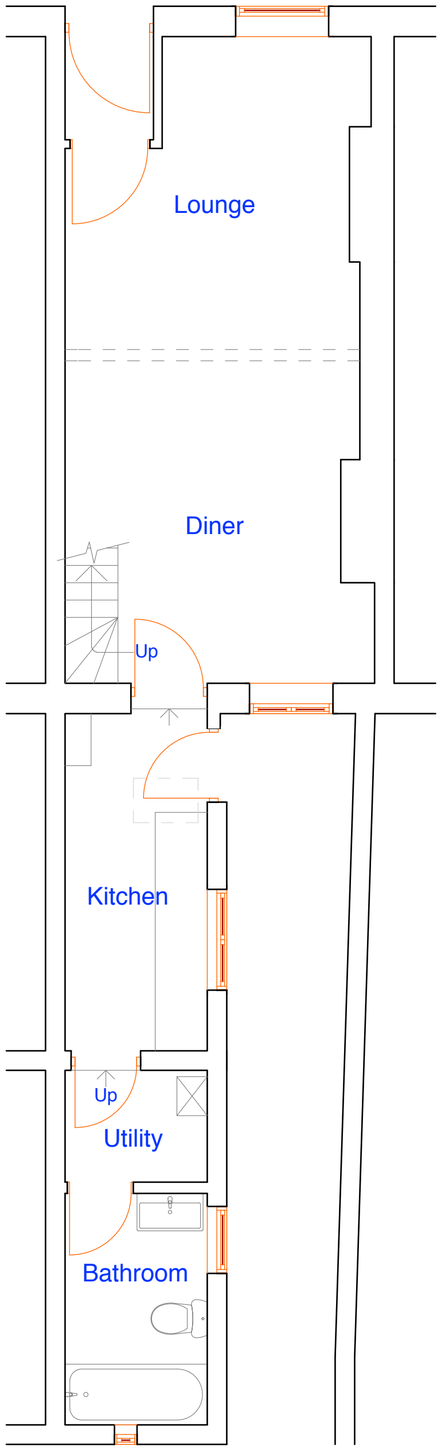



GROUND FLOOR

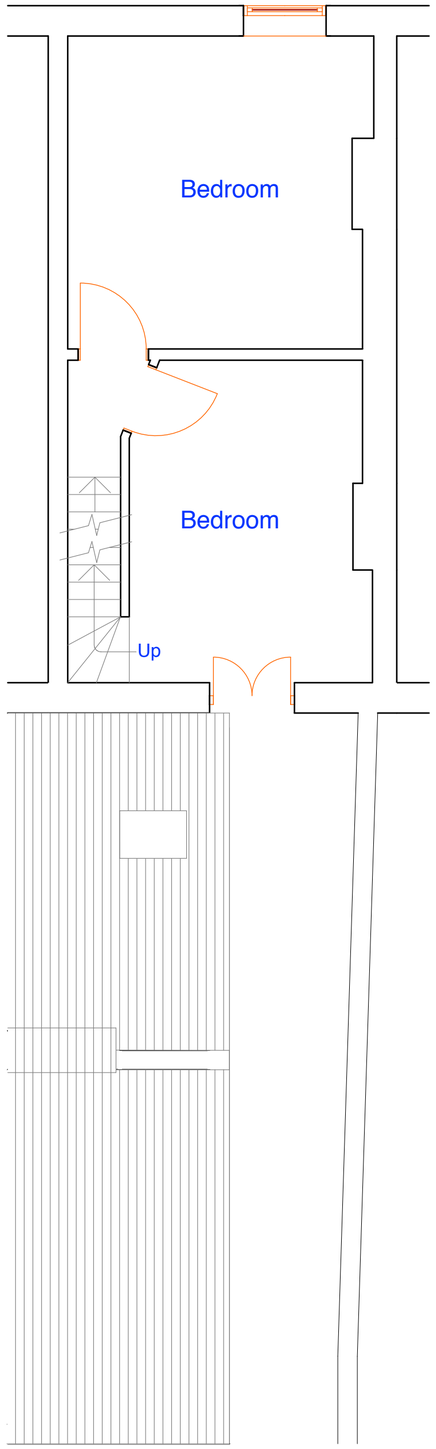

FIRST FLOOR

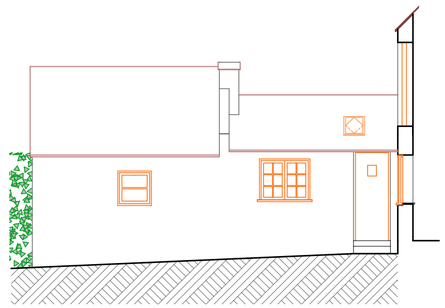

SOUTH ELEVATION

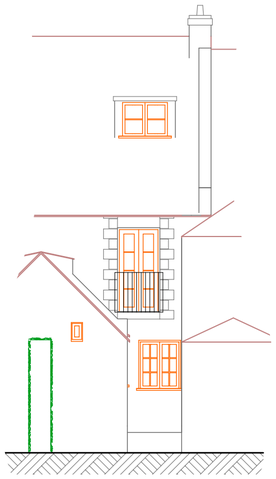

WEST ELEVATION

This drawing is the property of Andrew Fuller Associates and is not to be copied reproduced, retained or disclosed to any unauthorised person either wholly or in part without prior consent. Do not scale from this drawing. Use all figured dimensions only. All figured dimensions to be checked on site prior to construction. All discrepancies, errors and omissions to be reported to Andrew Fuller Associates prior to construction. Layout and dimensions of existing building to be checked on site.

ANDREW FULLER ASSOCIATES
Chartered Surveyors
Norton Studio, School Lane
Arundel, West Sussex
BN18 9DR
tel: 01903 885444
email: info@a-fuller.co.uk
www.andrewfuller.co.uk

Job Title
19 King Street

Client
Ms C Keith & Mr R Meadows

Drawing Name
Existing Plan & Elevations

Drawing Status
Planning

Drawn by DF Date Sept 13

Checked by Date

Drawing Scale
1:50 & 1:100 at A2

Drawing No	Status	Revision
13519/ 01		

ARUN DISTRICT COUNCIL AB/99/13/L