



This drawing has been prepared for the purpose of gaining planning permission only and does not purport to be a working or contractual drawing and should not be used for any building or contractual purposes. This drawing has been prepared based on survey drawings and information prepared by others. All dimensions and levels on all drawings must be checked and verified on site before commencement of works

© VICTORIA HOLLAND ARCHITECTURE LTD 2018



GENERAL NOTES

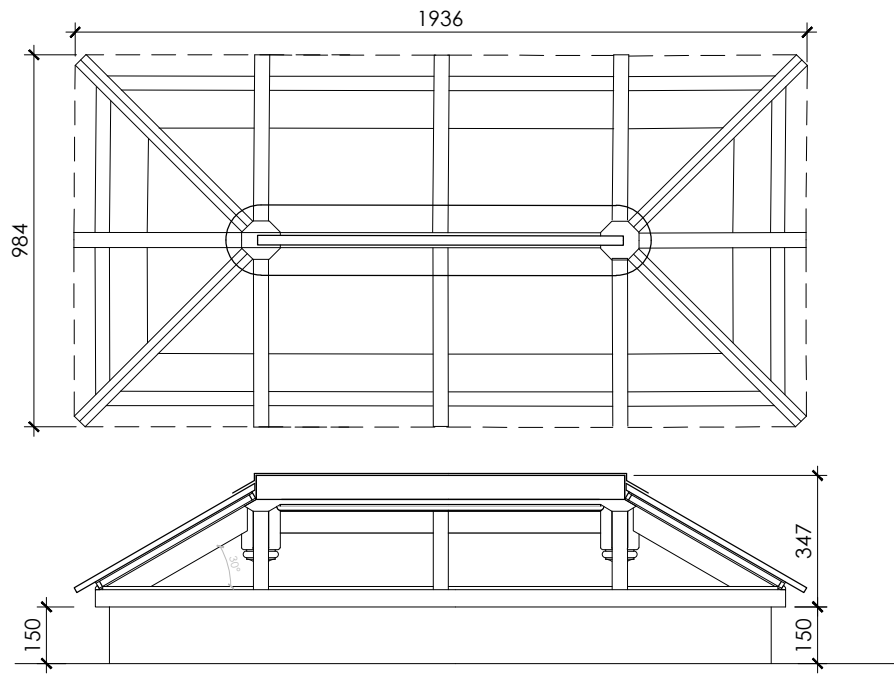

PROPOSED ROOF LIGHT SCALE 1:20

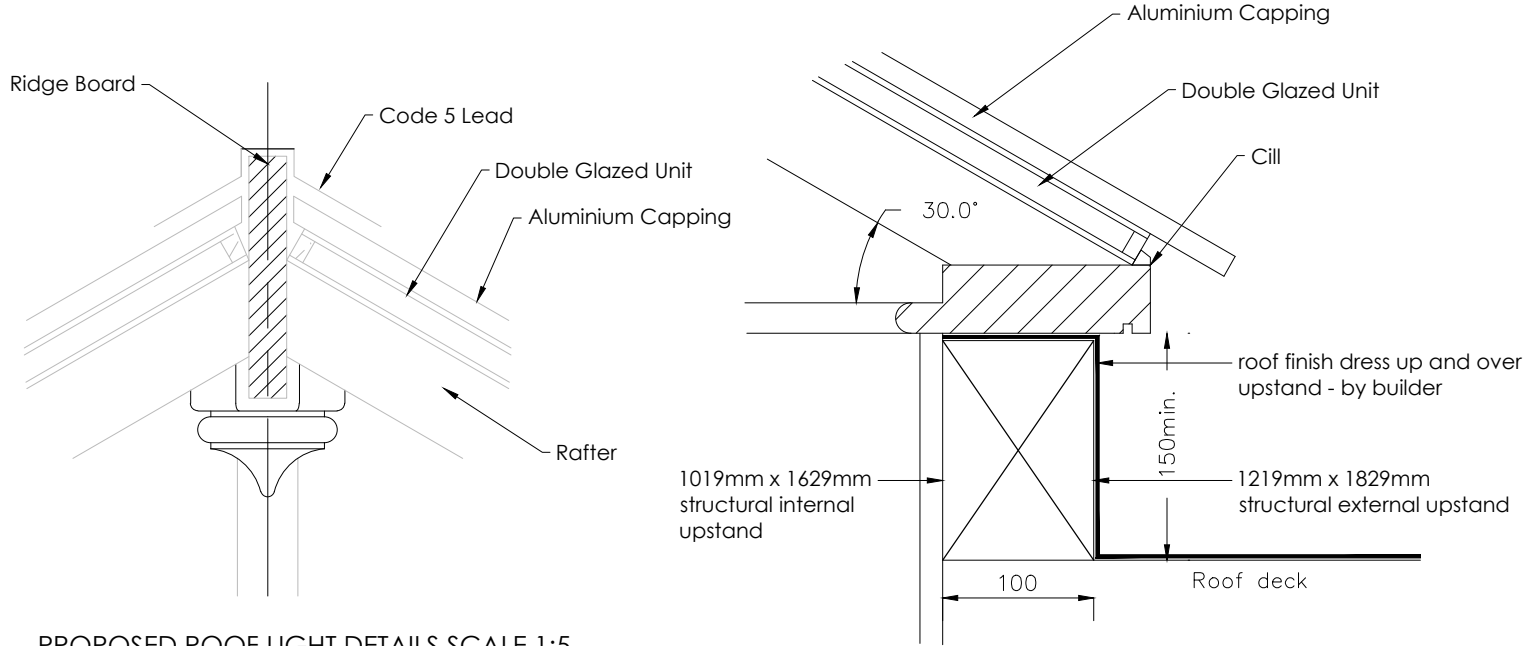


PROPOSED ROOF LIGHT DETAILS SCALE 1:5

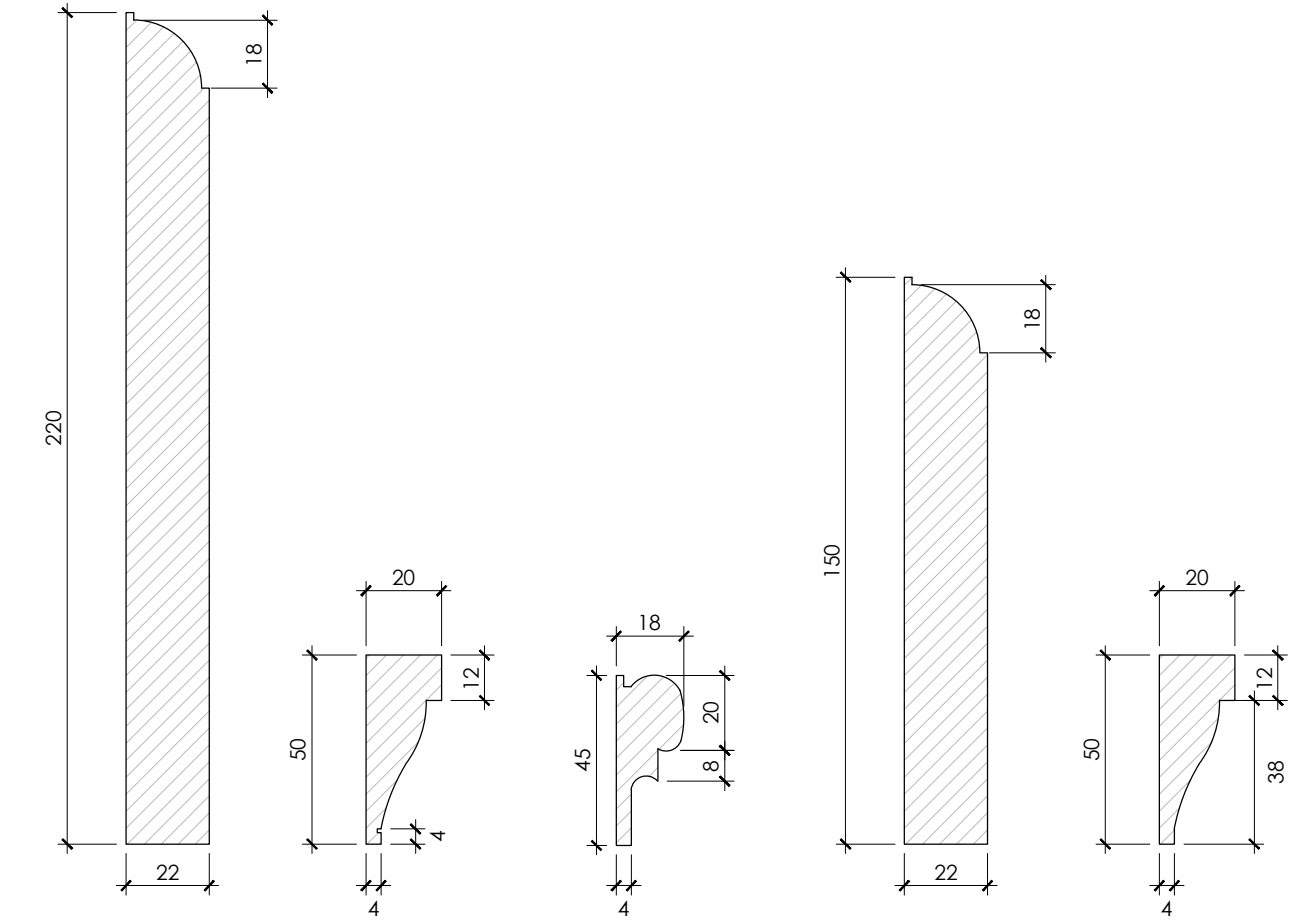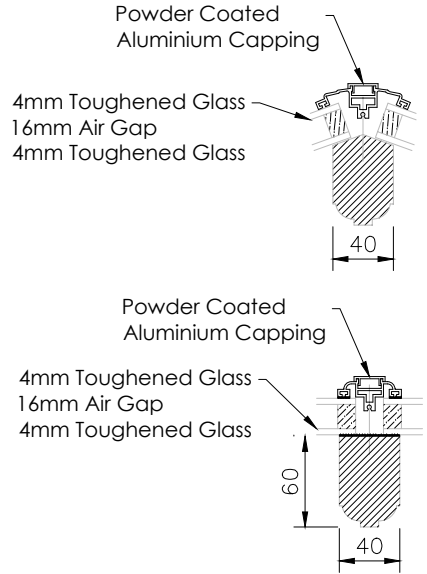


Skirting board for Ground and First Floor
Door architraves for Ground and First Floor
Picture rail on Ground Floor
Skirting board for Second Floor
Door architraves for Second Floor

SKIRTING BOARDS AND ARCHITRAVES SCALE 1:2

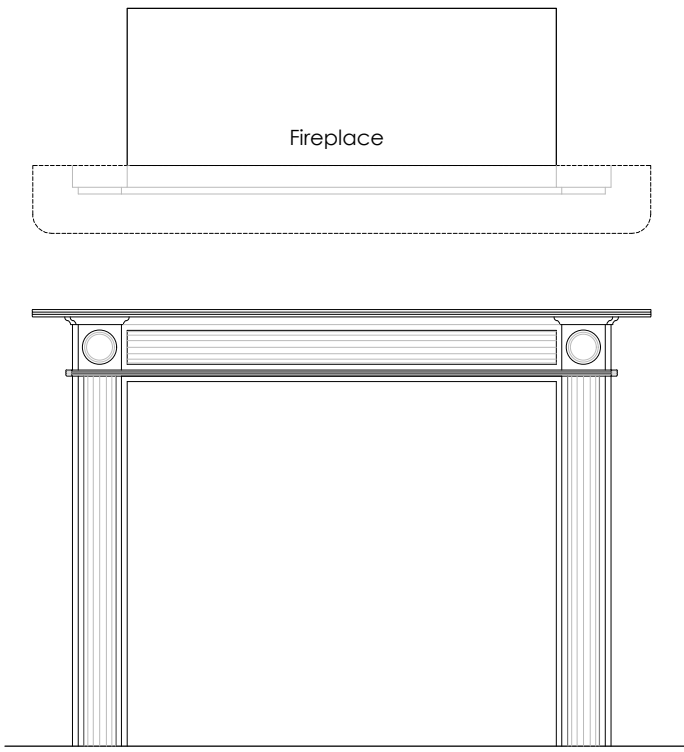

FIREPLACE SURROUND SCALE 1:20

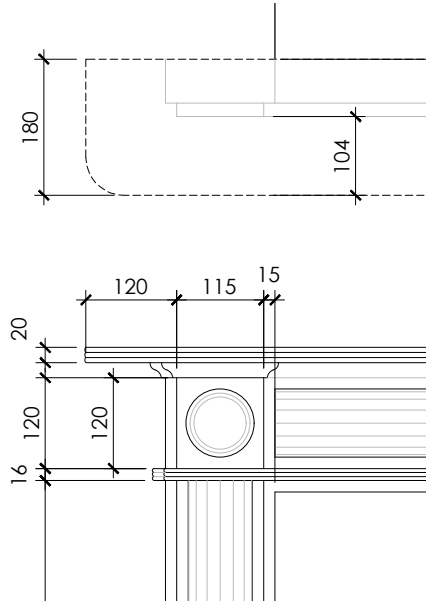

FIREPLACE SURROUND DETAIL SCALE 1:10

44 TARRANT STREET
ARUNDEL, WEST SUSSEX, BN18 9DN

LISTED BUILDING CONSENT

INTERIOR AND EXTERIOR JOINERY DETAILS

DATE. August 2018
SCALE. 1:20 1:5 1:2 @ A3
JOB No. 1039
DRWG No. 115 Rev.



Victoria Holland RIBA
71 Peppering High Barn - Burpham
Arundel - West Sussex - BN18 9RN
Tel 01903 882923