

Sketch/Calc ☐ Site Visit ☐ Memo ☐
 Phone Call ☐ Meeting ☐ File Note ☐

Archibald Shaw



Consulting Civil and Structural Engineers
www.archibaldshaw.co.uk

Project No./Ref: 30060/SK/P/2

Project: 44 THORNTON ST. ALVING

Section: PRGM STRUCT. DETAILS


Prepared: NLS

Checked:

©Date: OCT 18

Time:

PRIMARY BEAM OVER KITCHEN - BEAM B1

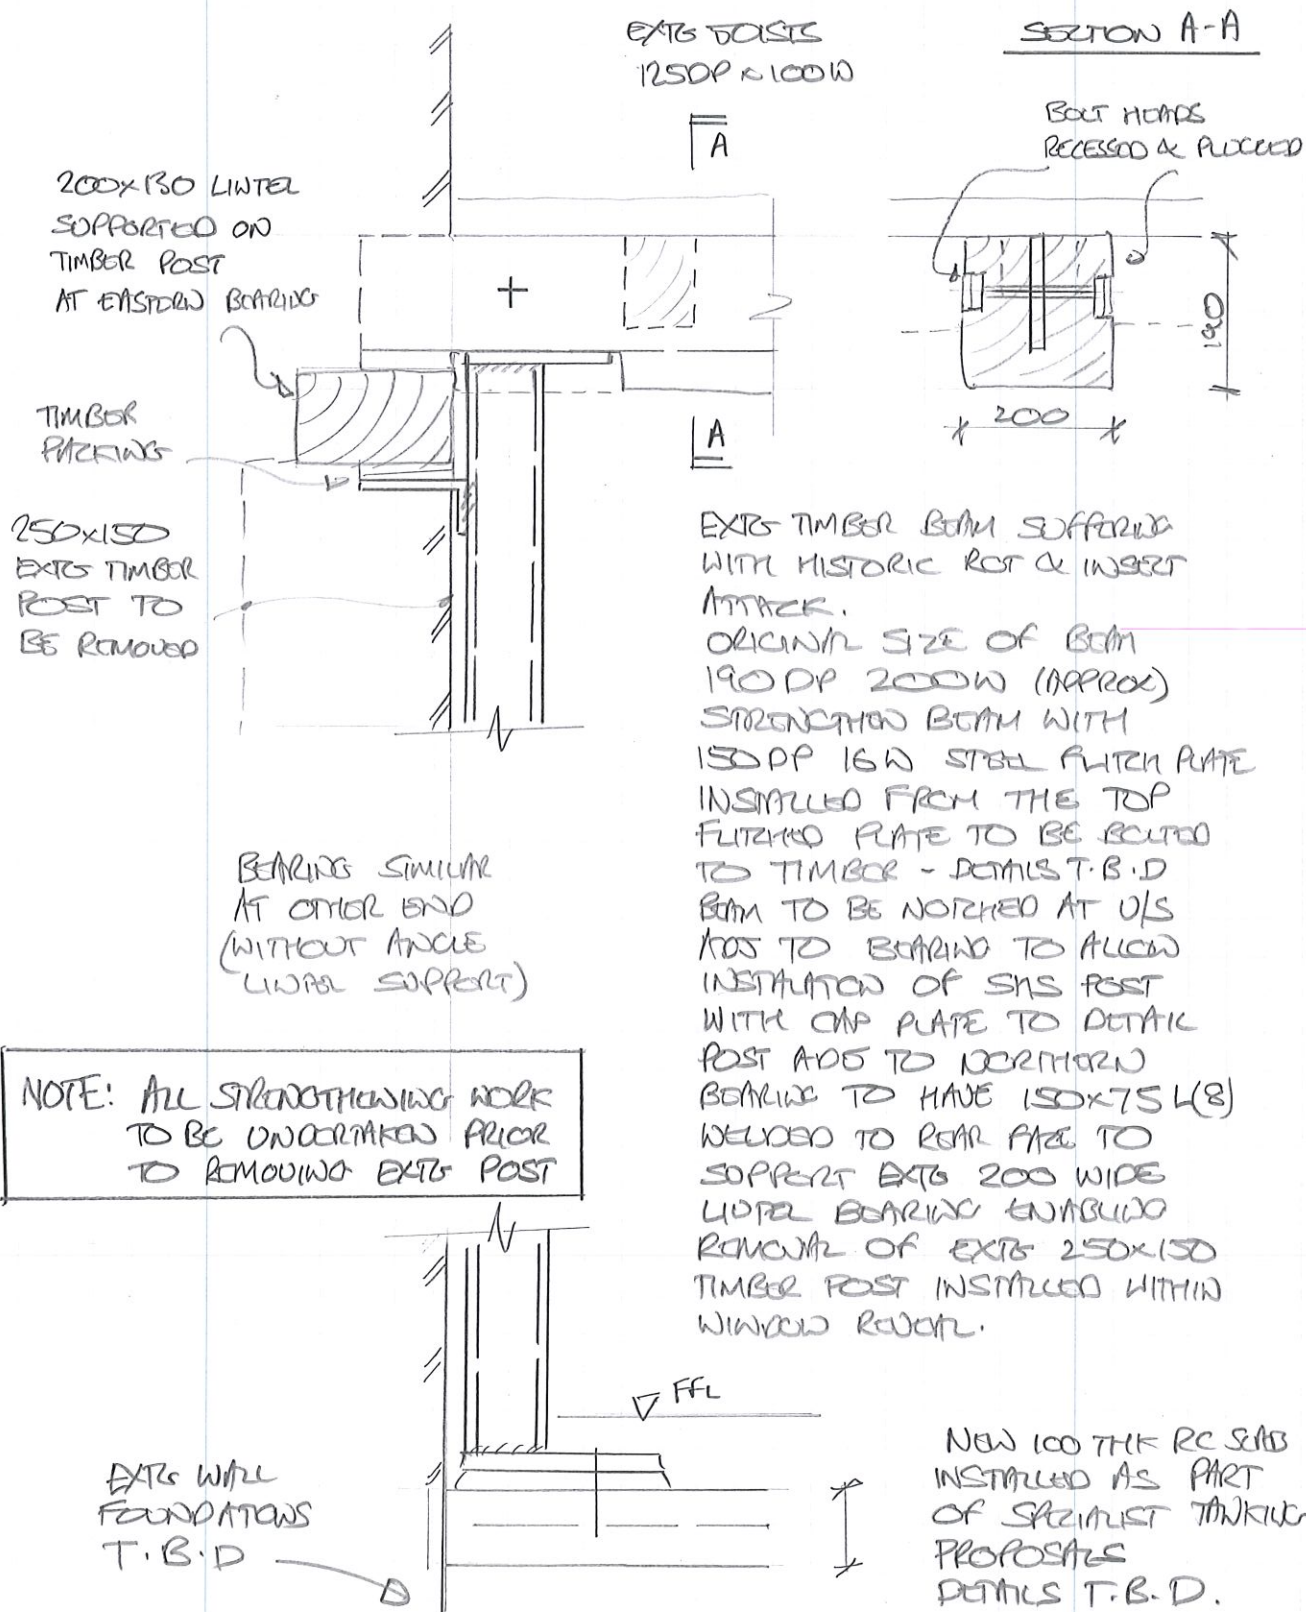

Sketch/Calc ☐ Site Visit ☐ Memo ☐
 Phone Call ☐ Meeting ☐ File Note ☐

Archibald Shaw



Consulting Civil and Structural Engineers
www.archibaldshaw.co.uk

Project No./Ref: 30060/SK/P/3

Project: 44 TARRANT ST. MROVOR

Section: PLAIN STRUCT. DETAILS


Prepared: NLS

Checked:


©Date: OCT 18

Time:


BEAM STRENGTHENING ADJACENT TO BRK/W ARCH. - BEAM B2

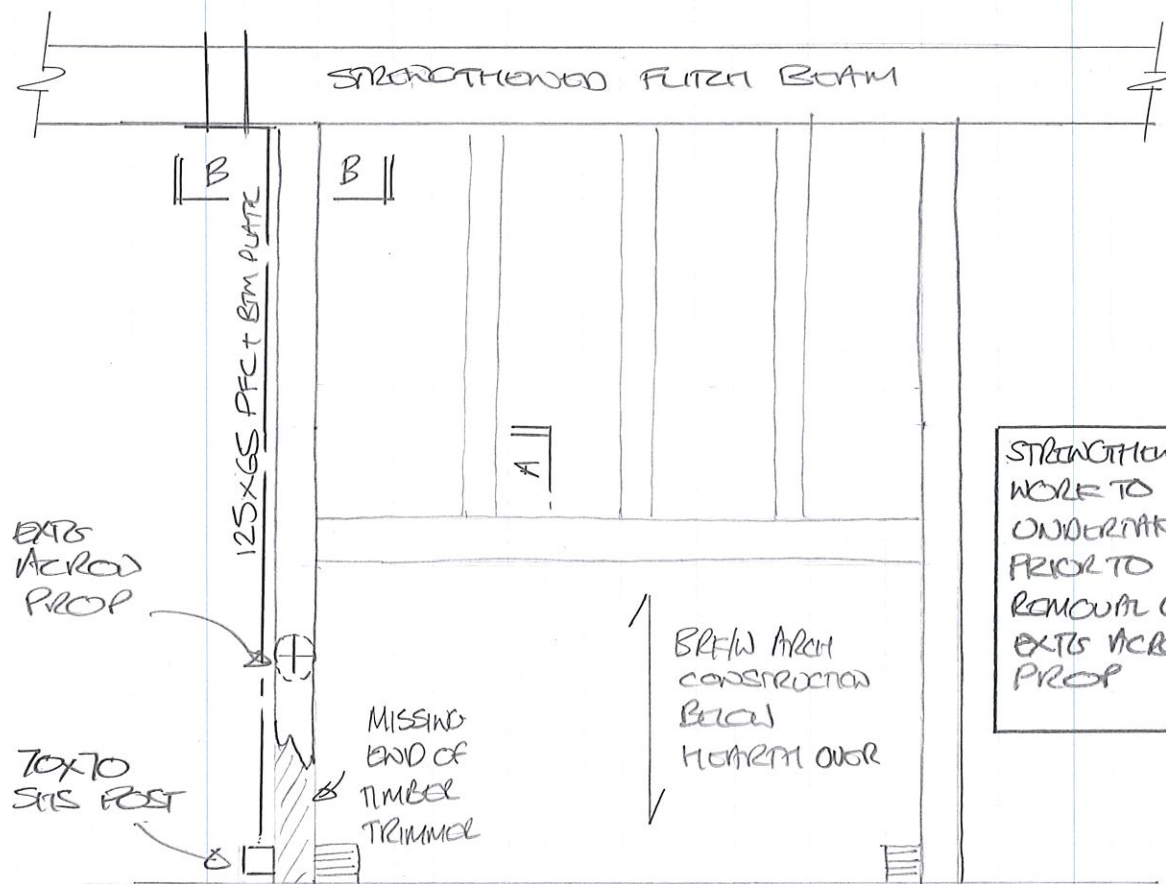

NOTE EXTS FLOOR CONSTRUCTION PROVIDED PROP FOR ARCH
 → (DO NOT REMOVE)

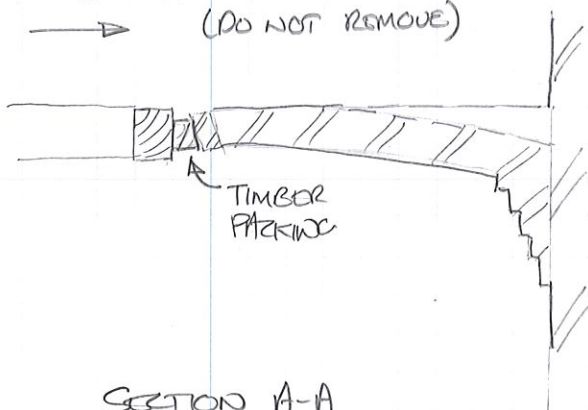

SECTION A-A
 (1:20)

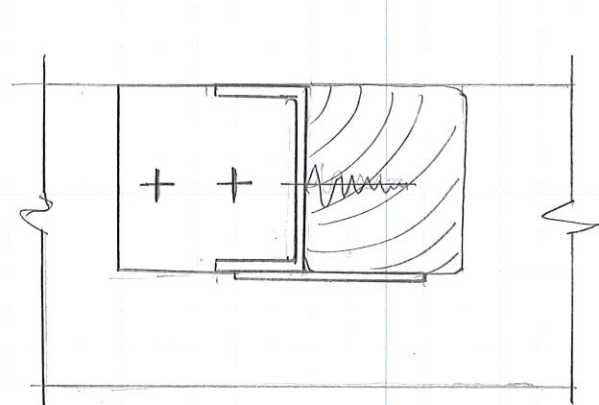

SECTION B-B
 (1:5)