



|                       |    |     |    |
|-----------------------|----|-----|----|
| ARUN DISTRICT COUNCIL |    |     |    |
| No.                   | AL | 100 | 07 |
|                       |    | AG  |    |
| Received              |    |     |    |


Cross sections

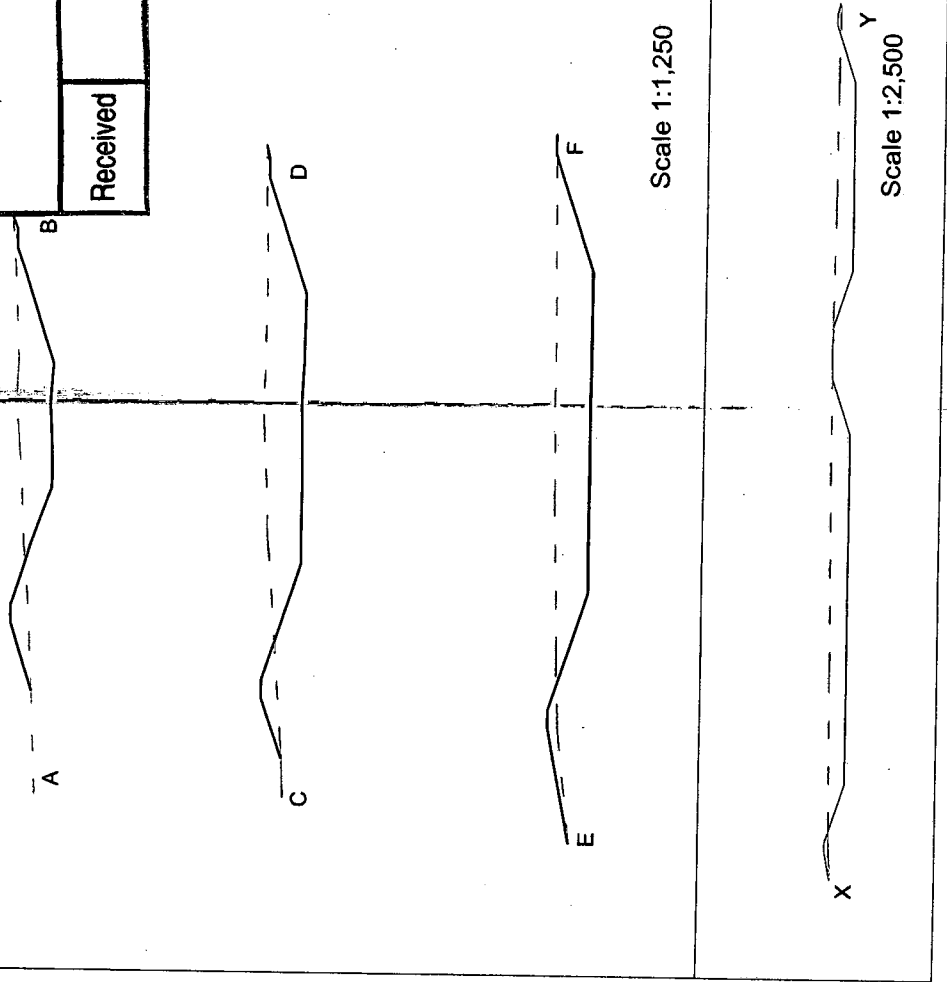

Reservoir details

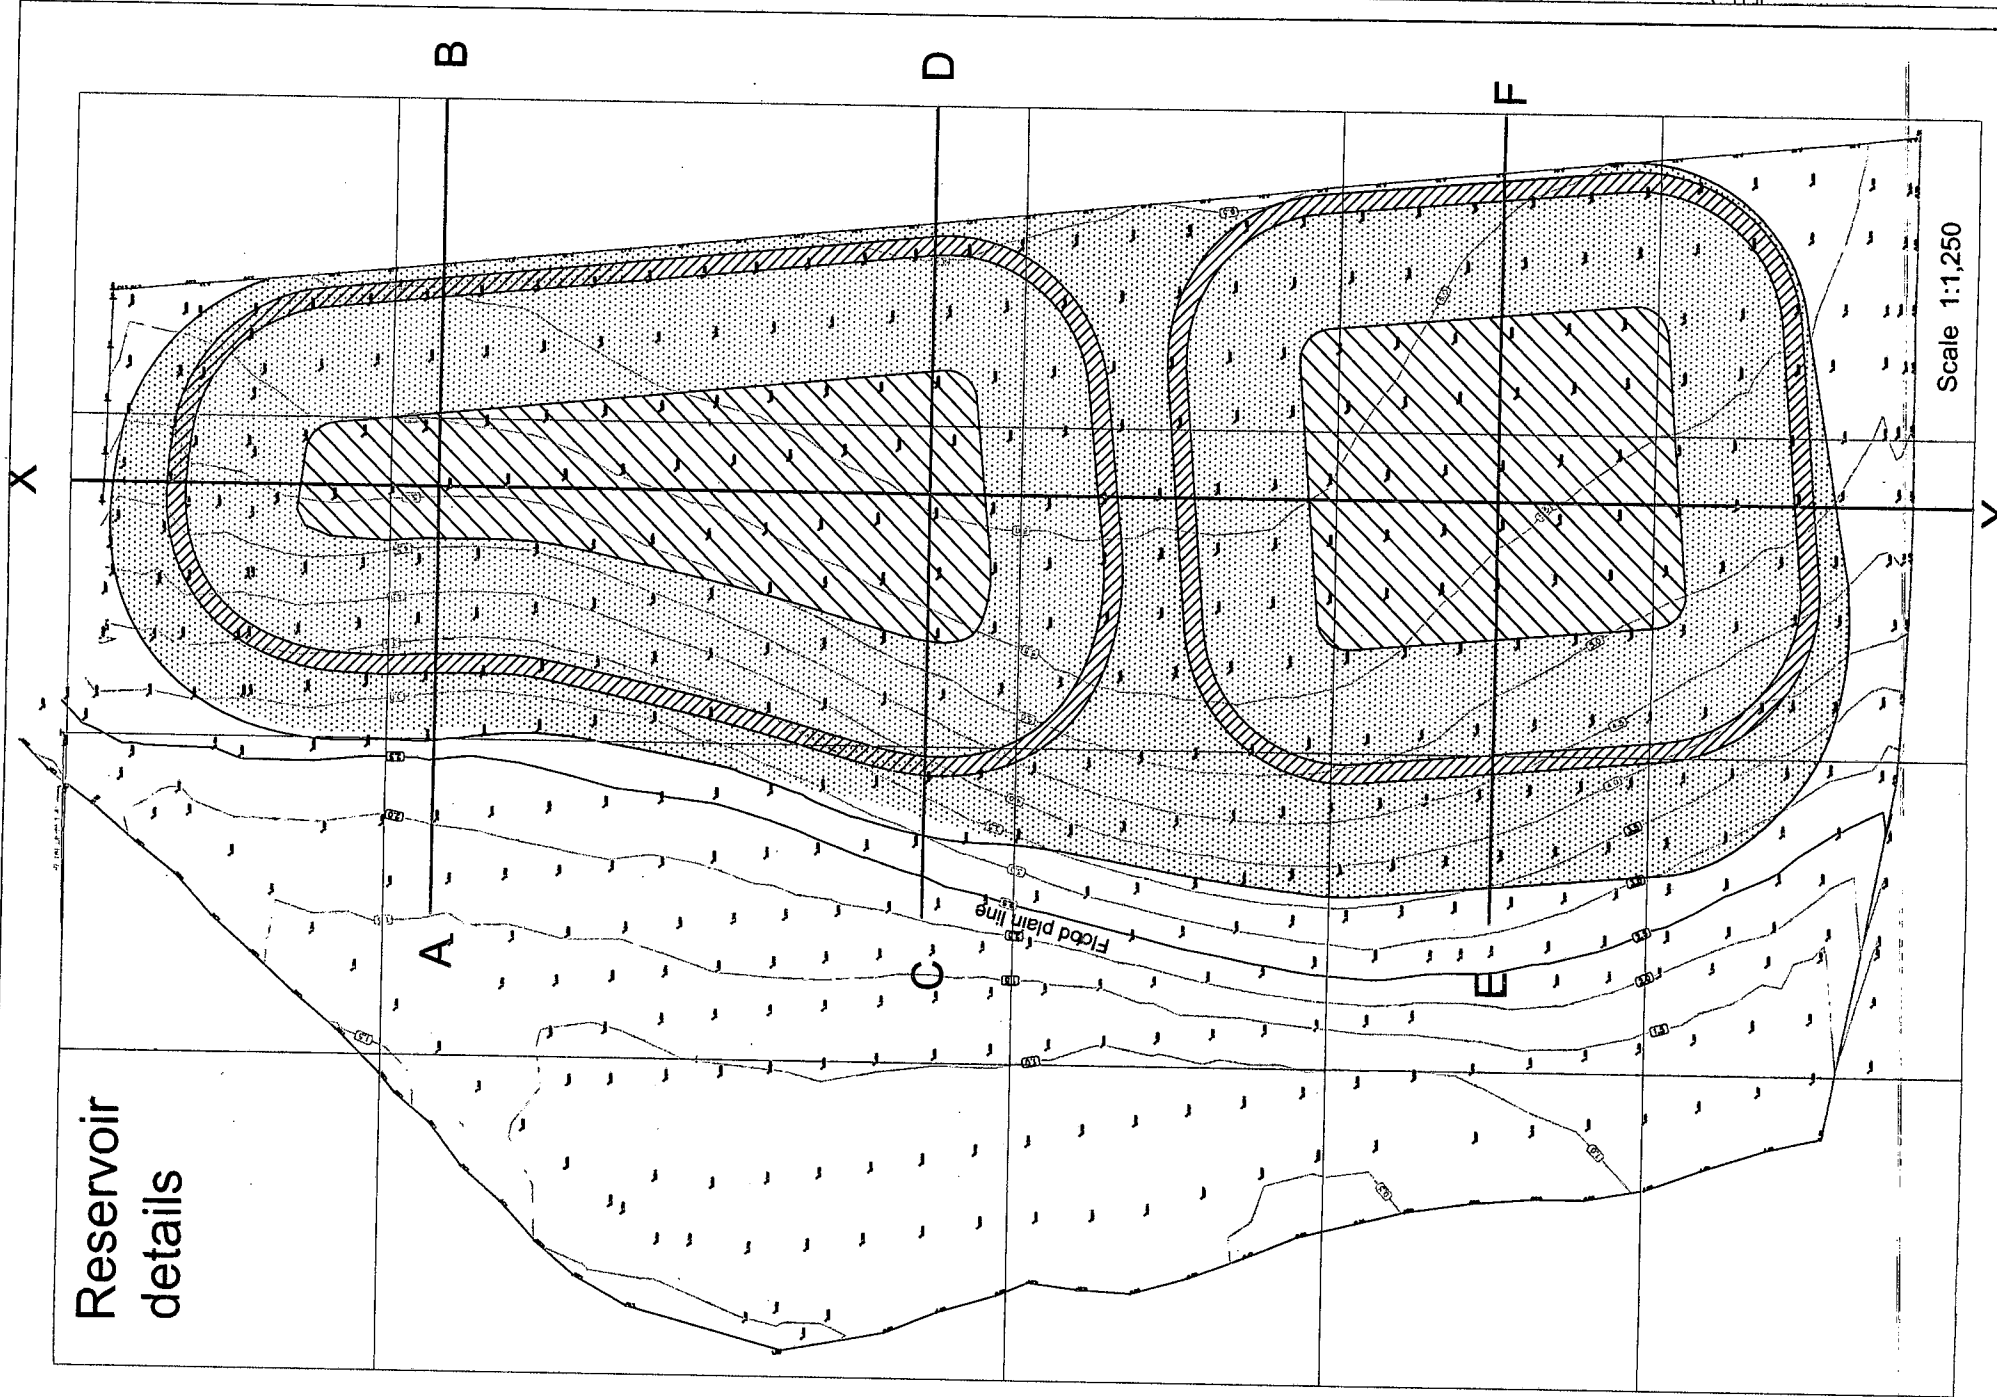

Location plan

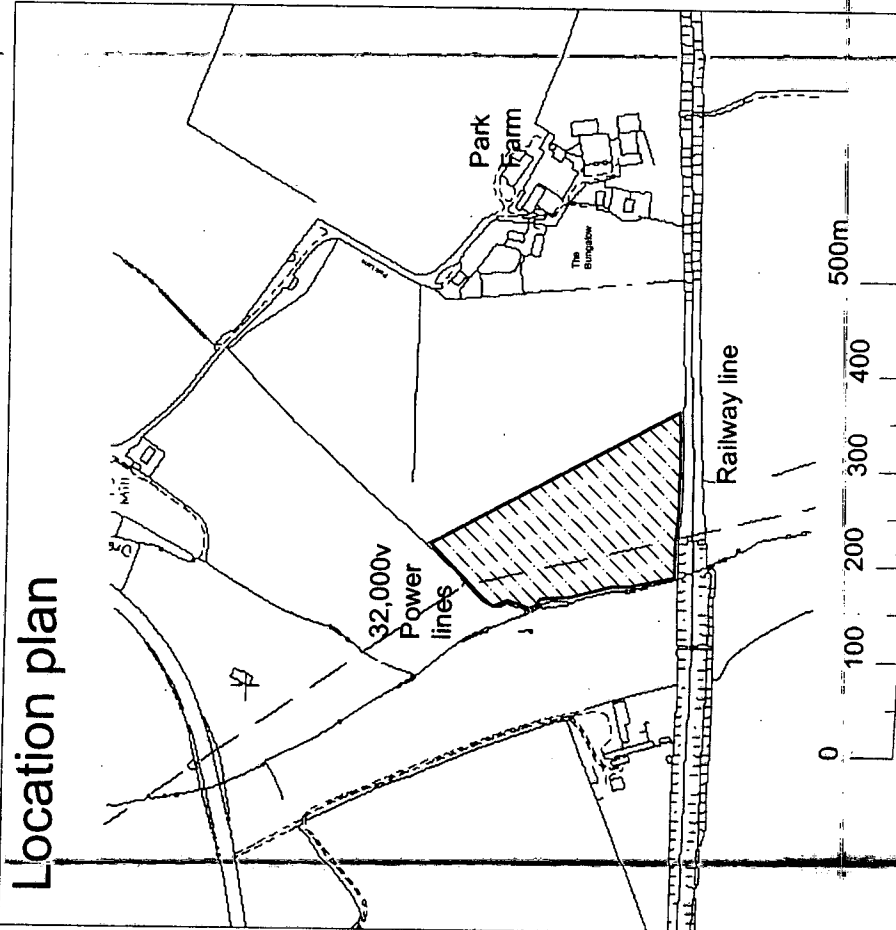

|                                                                                     |                                  |       |            |
|-------------------------------------------------------------------------------------|----------------------------------|-------|------------|
| Client                                                                              | W H & D Gillbard                 |       |            |
| Project                                                                             | Water storage reservoir          |       |            |
| Title                                                                               | Site location and layout details |       |            |
|  |                                  |       |            |
| DOVE ASSOCIATES<br>Wedge Farm<br>Ducklington<br>Dorset<br>United Kingdom            |                                  |       |            |
| Scale                                                                               | See insets                       | Date  | 31-08-2007 |
| Drawing                                                                             |                                  | Drawn | DJA        |
| /Gillbard/Reservoir plan2.dwg                                                       |                                  |       |            |