



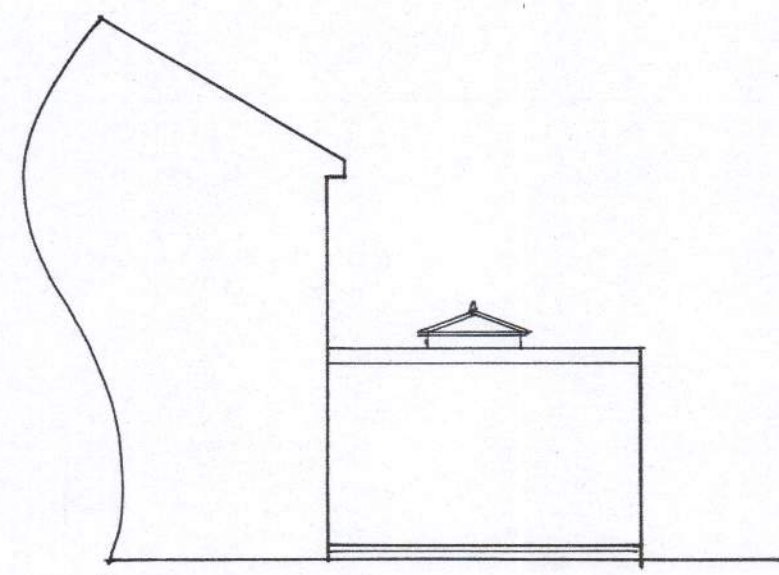


east

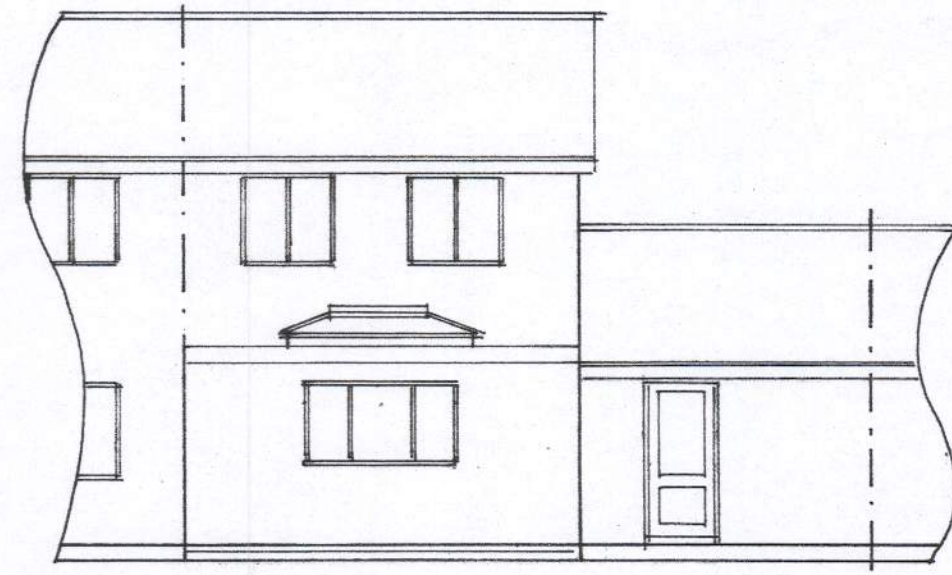


north


1 : 100

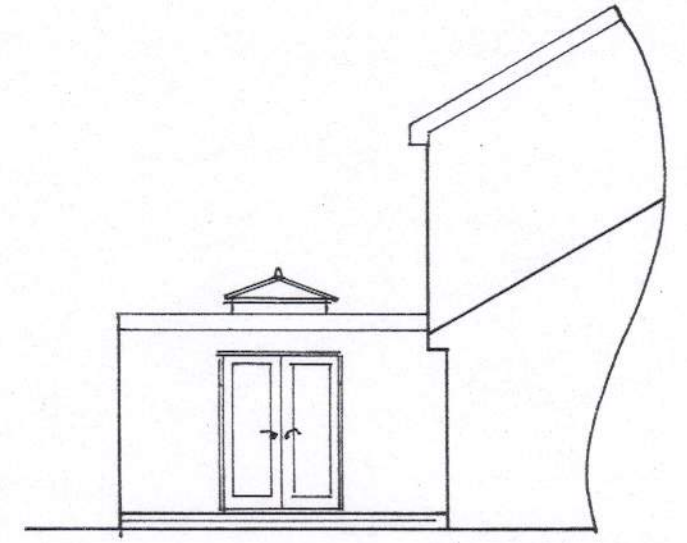

west

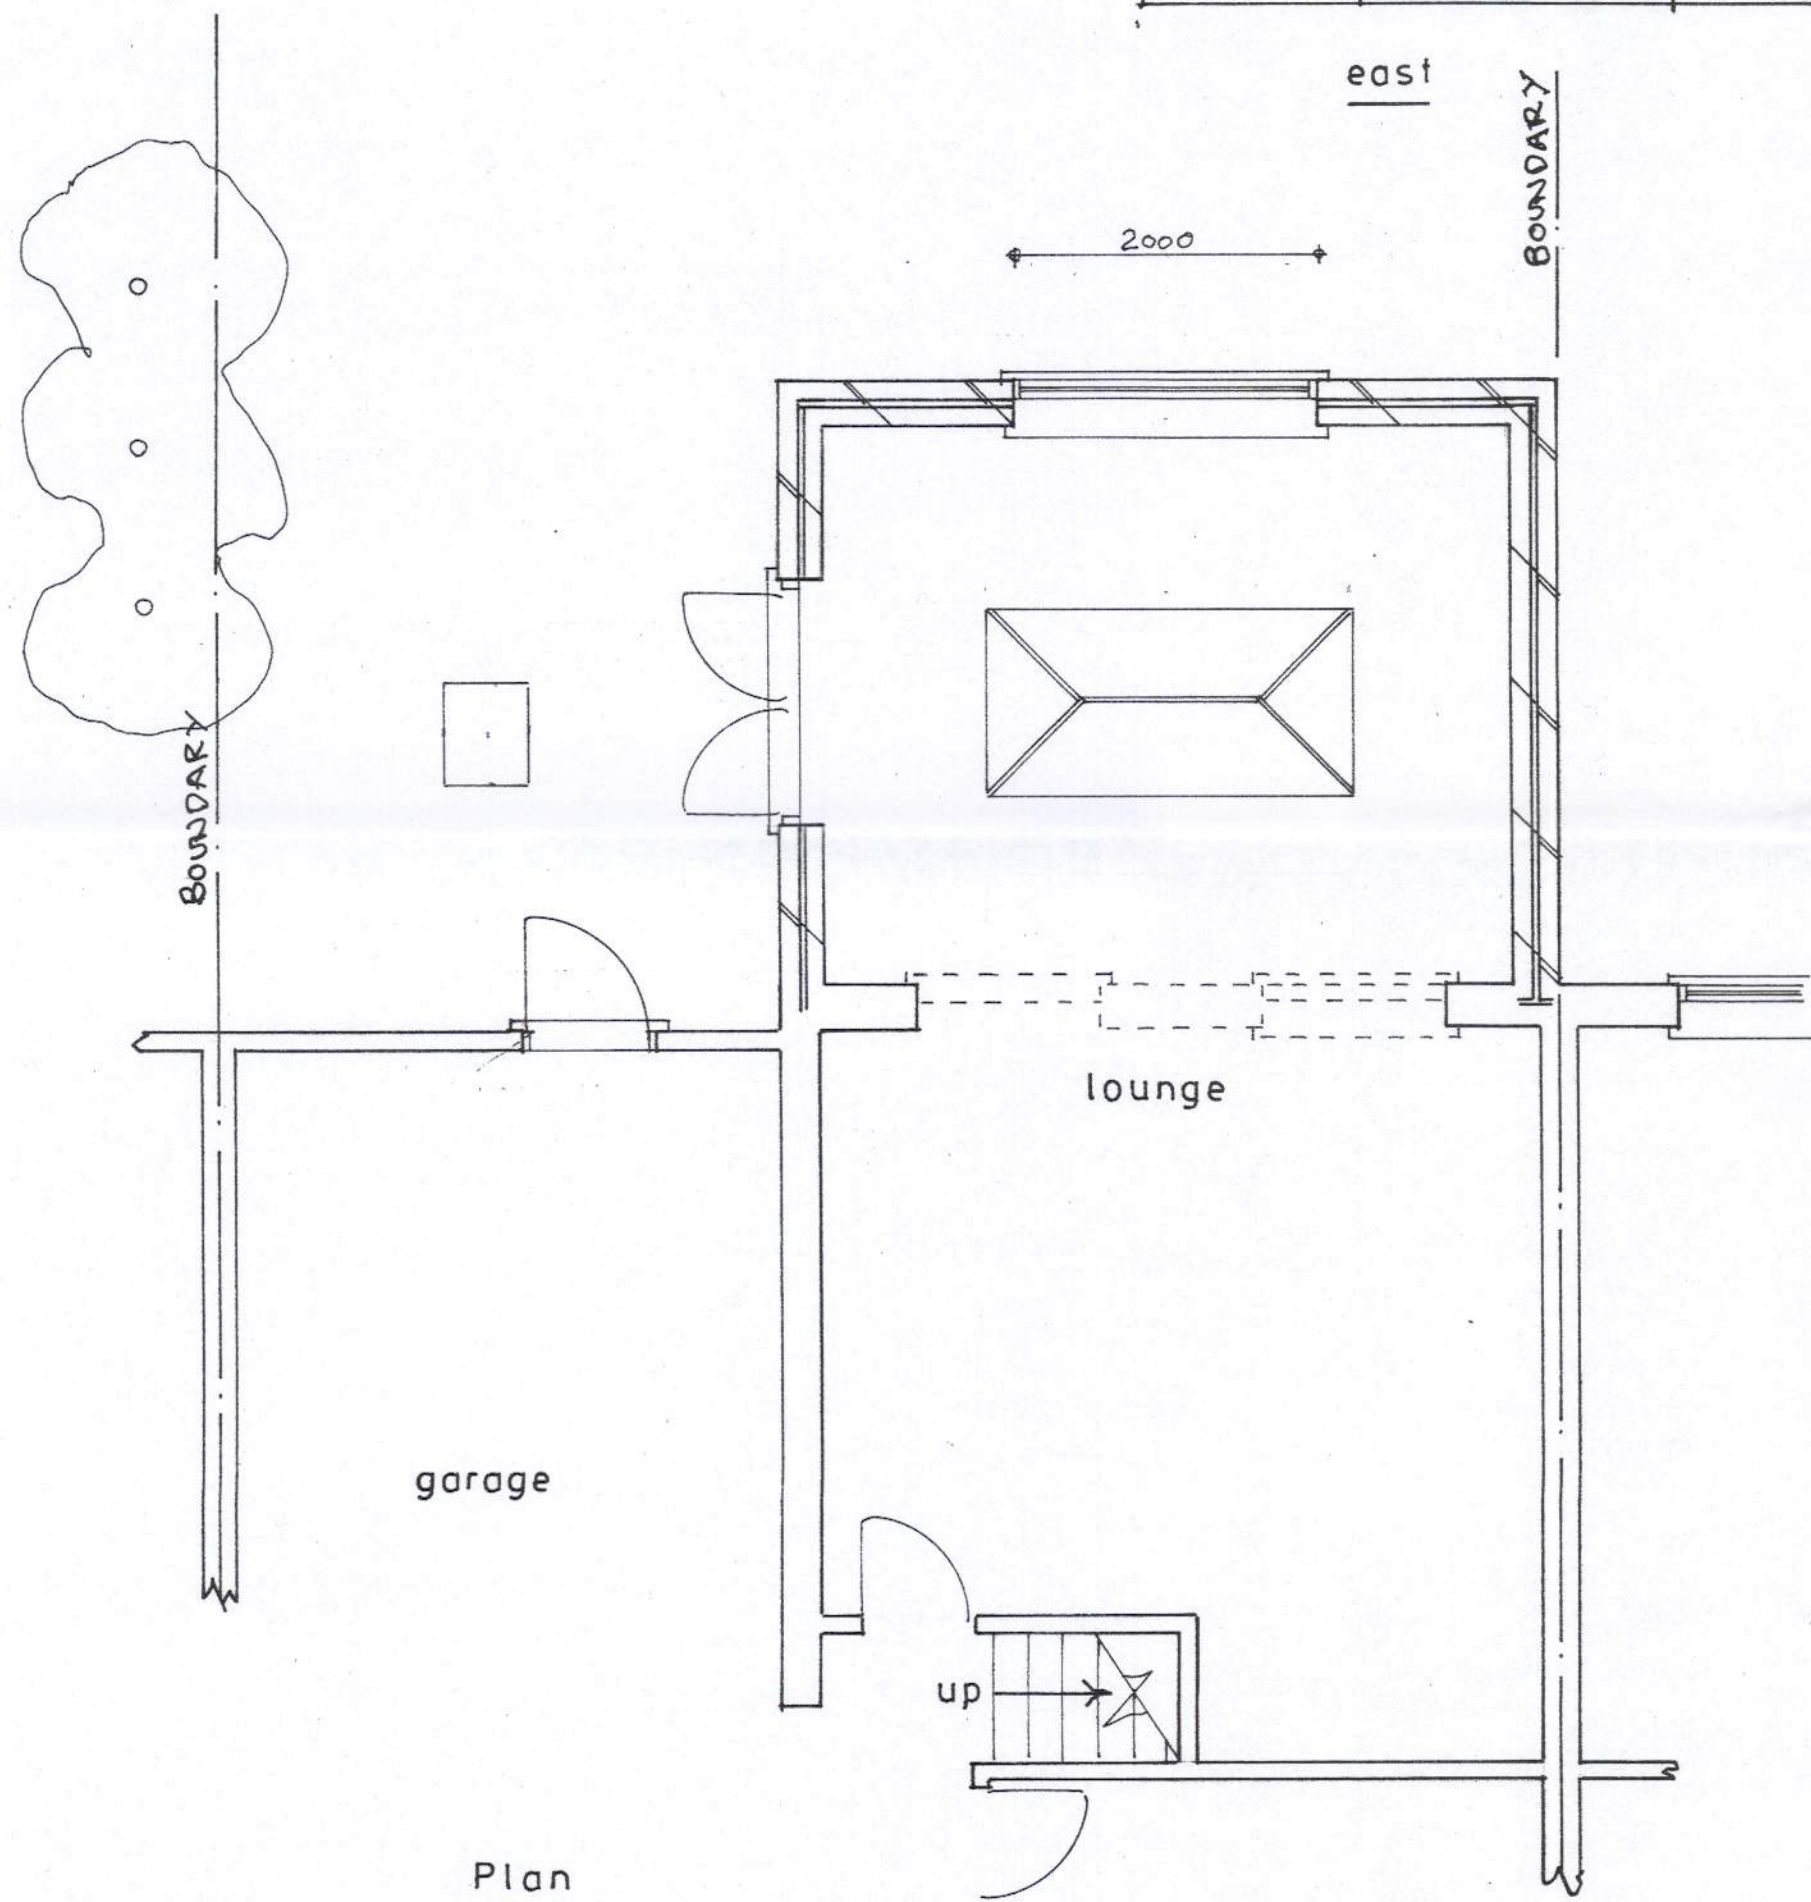


Plan
1 : 50

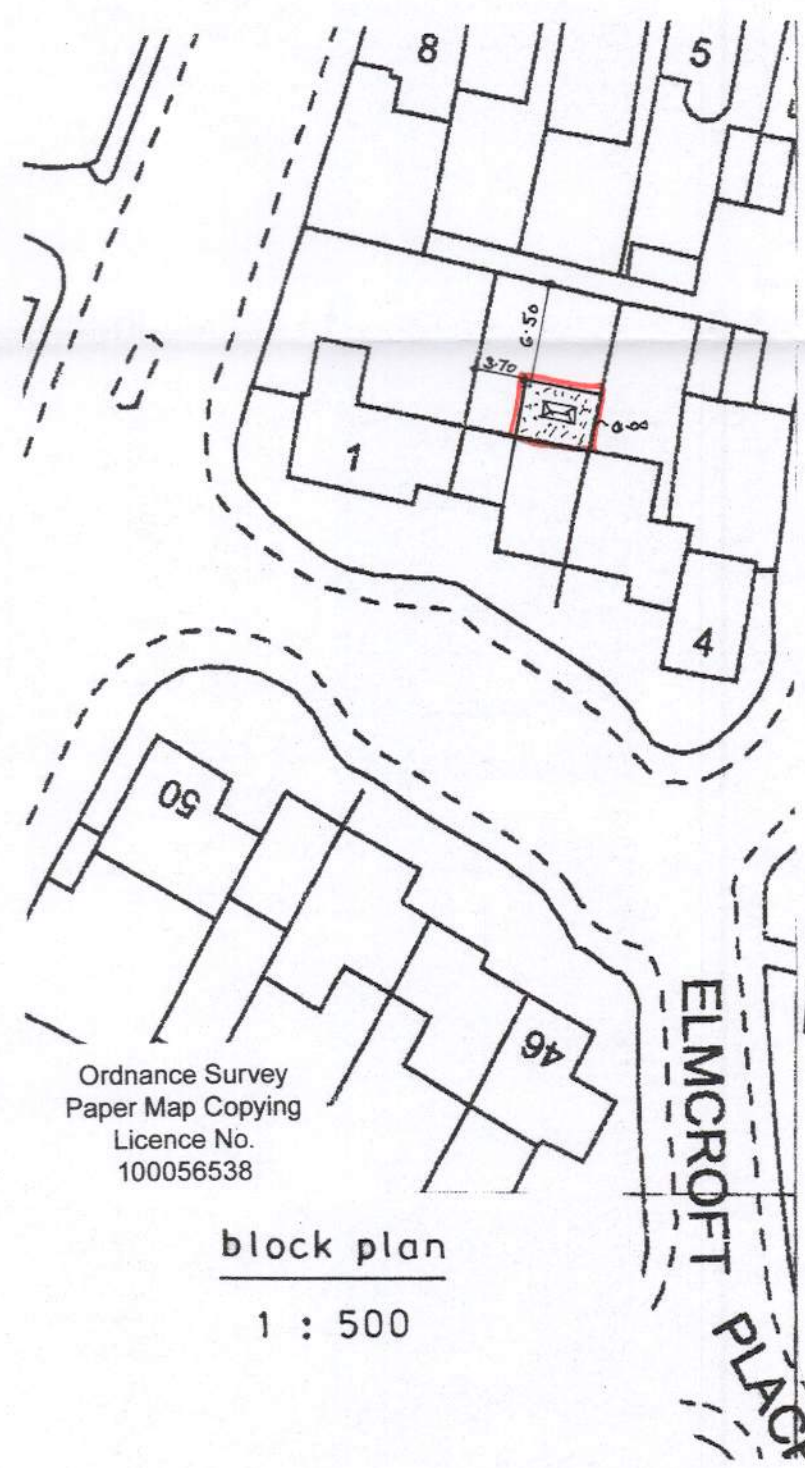

Ordnance Survey
Paper Map Copying
Licence No.
100056538

block plan
1 : 500

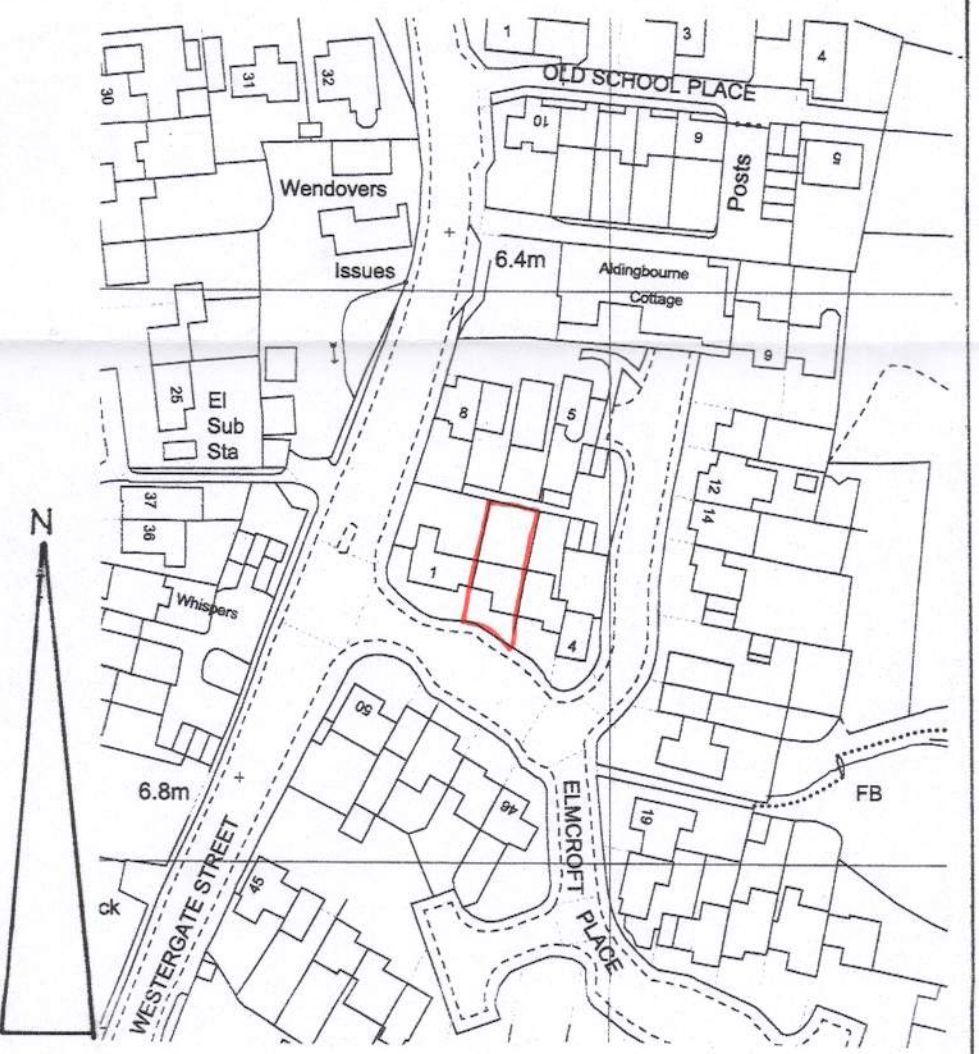

location plan
1 : 1250

Proposed

PROPOSED SINGLE STOREY EXTENSION AT 2,ELMCROFT PLACE,WESTERGATE
FOR MR. & MRS.A. SOLE.

sheet 1 of 2

Bryan Butcher
Rainbow Cottage
Nyetimber Lane
Bognor Regis PO21 3JX
01243 266871
07973 233442
bryan.butcher@btinternet.com
www.bryanbutcher.com