






NOTES:

Dimensions to be checked on site before commencing work.
Any discrepancies shall be reported to the architect immediately.

Do not scale from these drawings except for planning purposes.
Use figured dimensions only.

Where applicable this drawing is to be read in conjunction with other consultants drawings.

This drawing is the copyright of hda projects ltd.

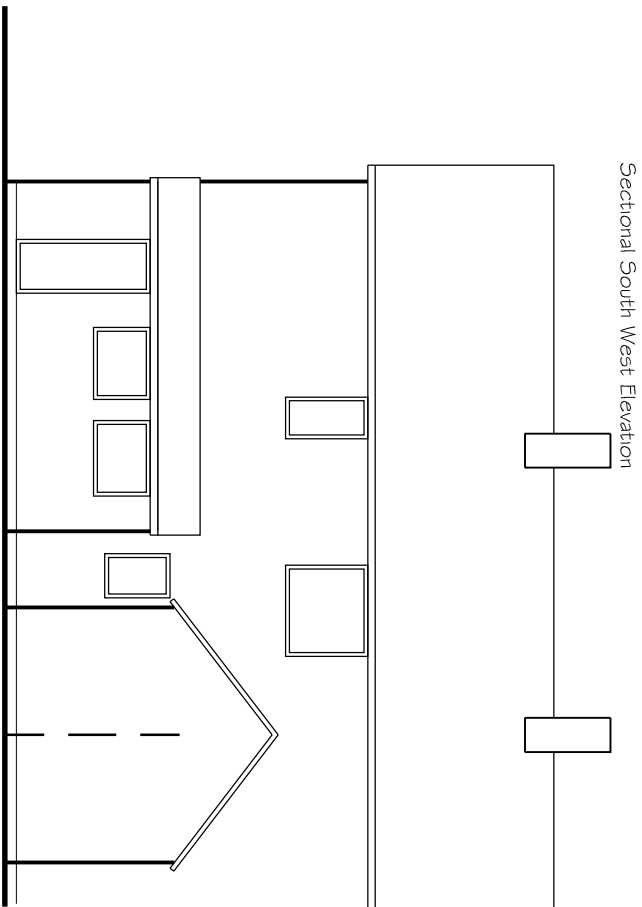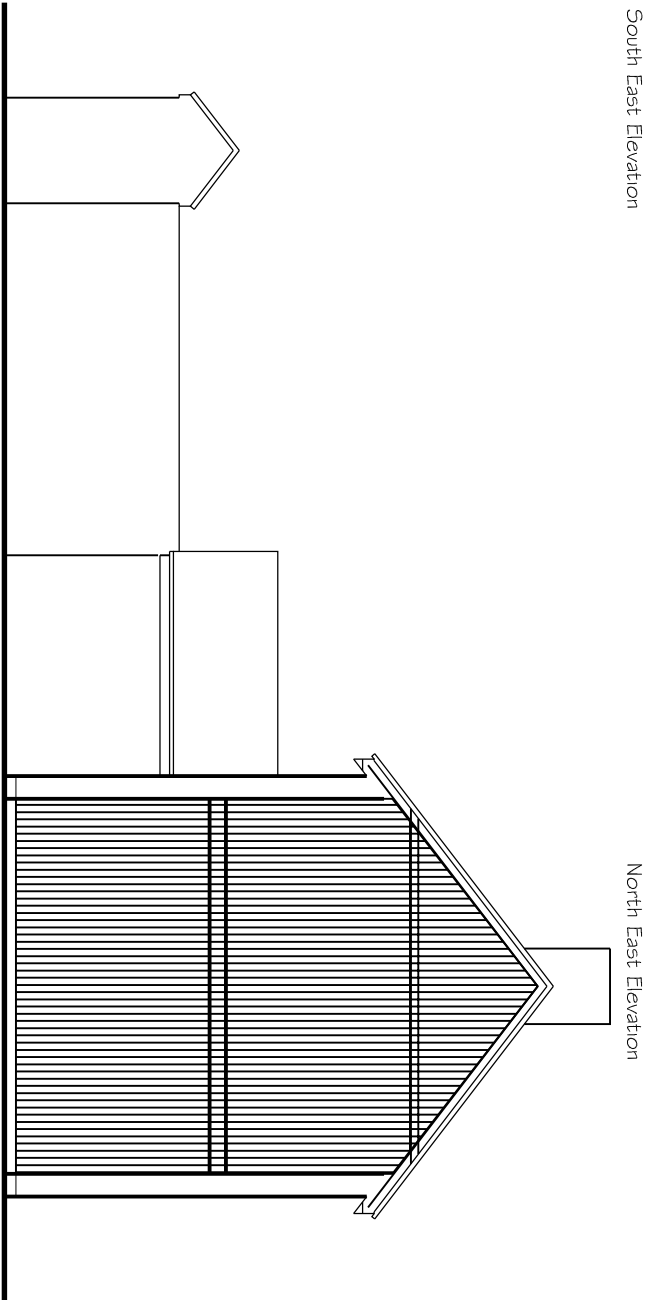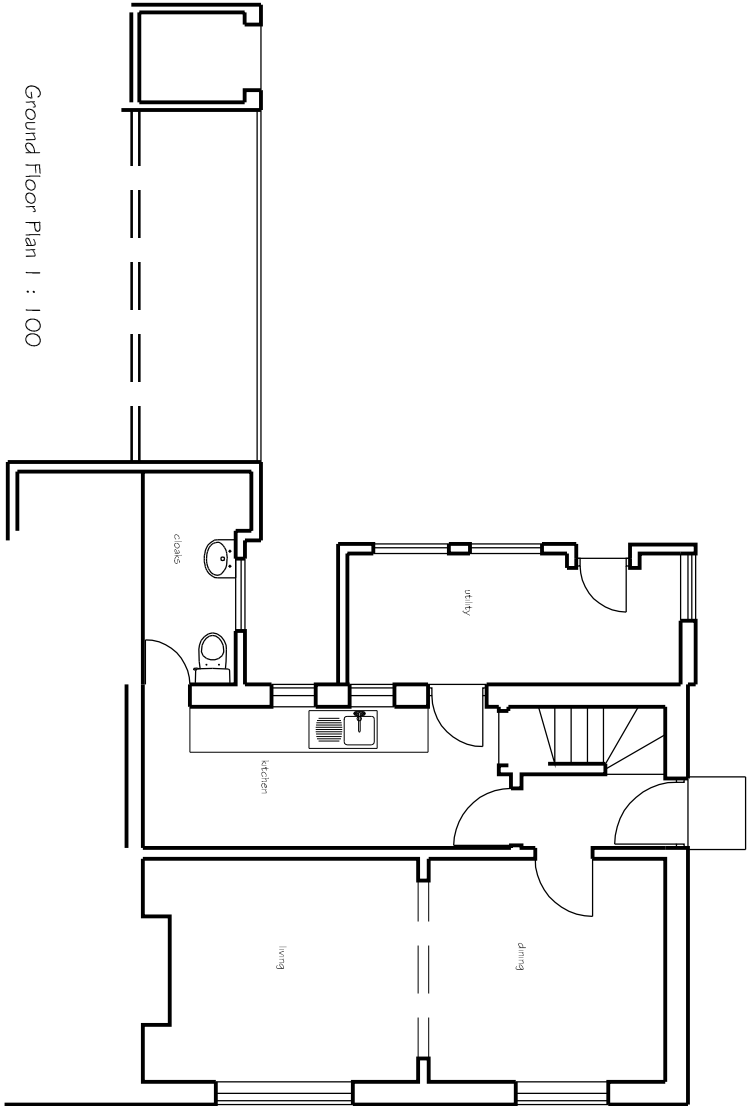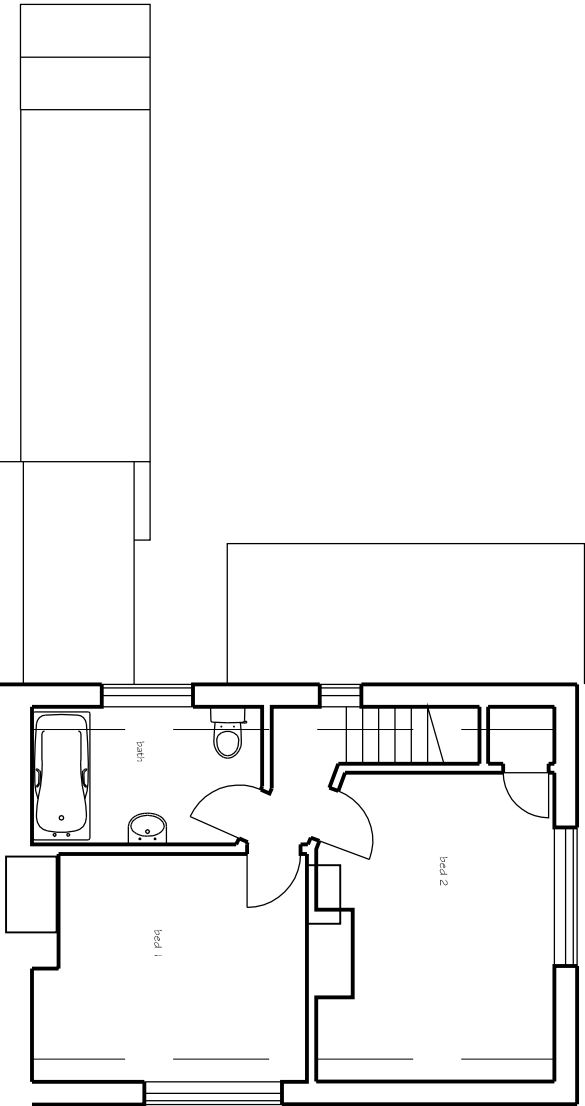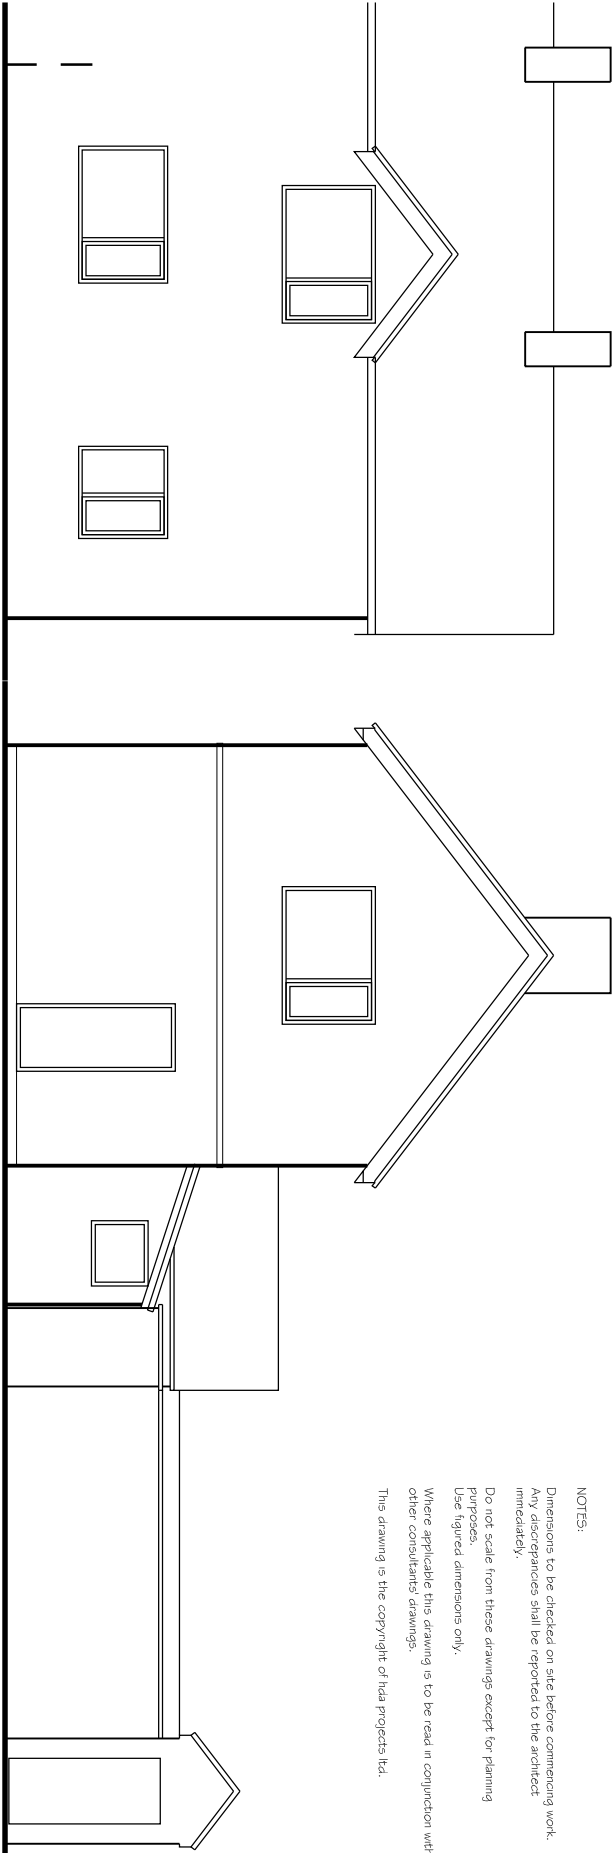

A Nov Additional information

Rev	Date	Amendment
-----	------	-----------

hda projects

6 The Old Flour Mill - Queen Street - Emsworth -
Hampshire - PO10 7BT -
Tel: +44 (0) 1243 373655 Mob 07867978618
e-mail: hda.projects@btinternet.com

For
Mr + Mrs S Ancell

Project
2 New Cottages
Shirney Road
Lydney
PO22 9PF

Title
Plans + Elevations
as Existing

Date	Drawn	Scale	Checked
June 2011	wjm	1 : 100 @ A3	
Job Number	Prefix	Drawing Number	Revision
1124	P	02	A