



- GENERAL NOTES:
1. This drawing has been produced exclusively for this project, and cannot be used for any other purpose.
 2. The drawing reflects current standards and legislation agreed for this project at the time of original issue.

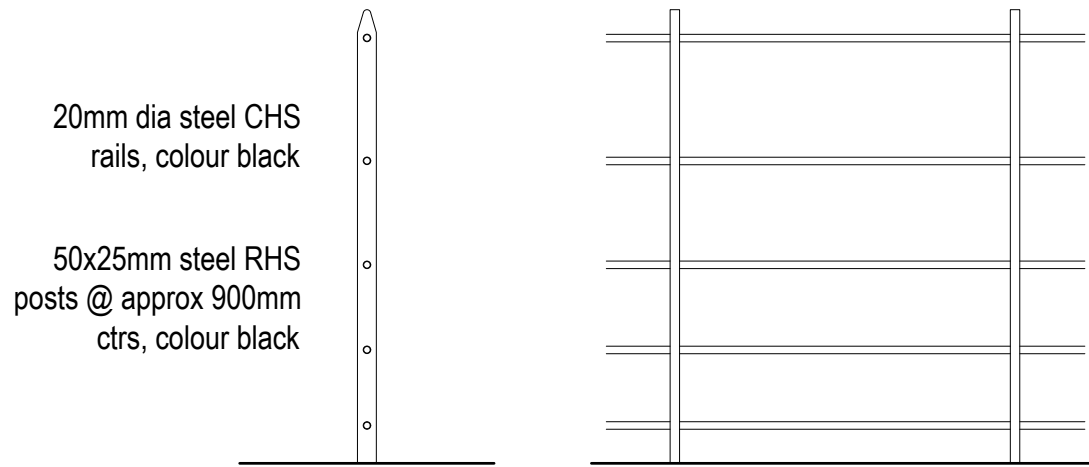

Typical cross section Typical elevation

1200mm 'estate' metal railings

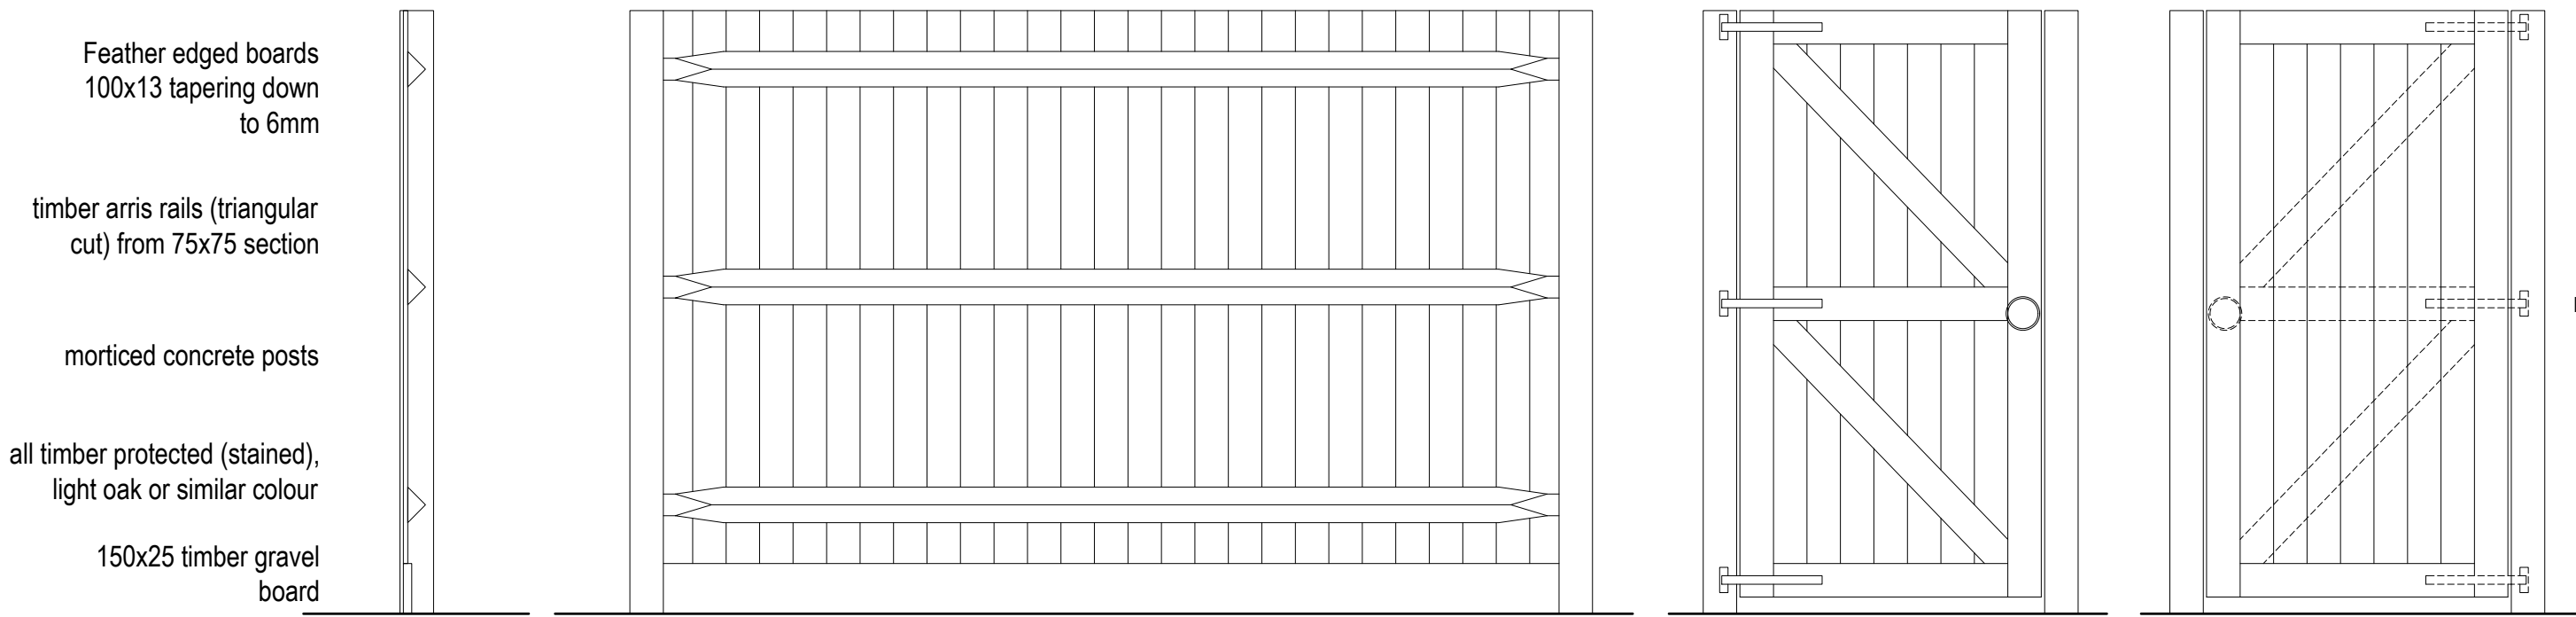

Typical cross section Typical elevation Typical gate elevation

1800mm timber close boarded fence



kenn scaddan
associates



HIGHWOODS
THE HIGHWOOD GROUP

architects

CONCEPT HOUSE, 35 KINGSTON CRESCENT, NORTH END, PORTSMOUTH, HAMPSHIRE, PO2 8AA
t - 023 9267 3618 f - 023 9267 9819 www.ksaltd.co.uk info@ksaltd.co.uk

PROJECT

NYTON ROAD EXTRA CARE, Westergate

DRAWING TITLE

Ancillary Details

Date	Drawn by	Scale	Drawing No.	Rev.
Aug 17	DRK	DRK A1	1139 PD 303	-
architecture	planning	design	project management	