


GENERAL NOTES:
1. This drawing has been produced exclusively for this project, and cannot be used for any other purpose.
2. The drawing reflects current standards and legislation agreed for this project at the time of original issue.

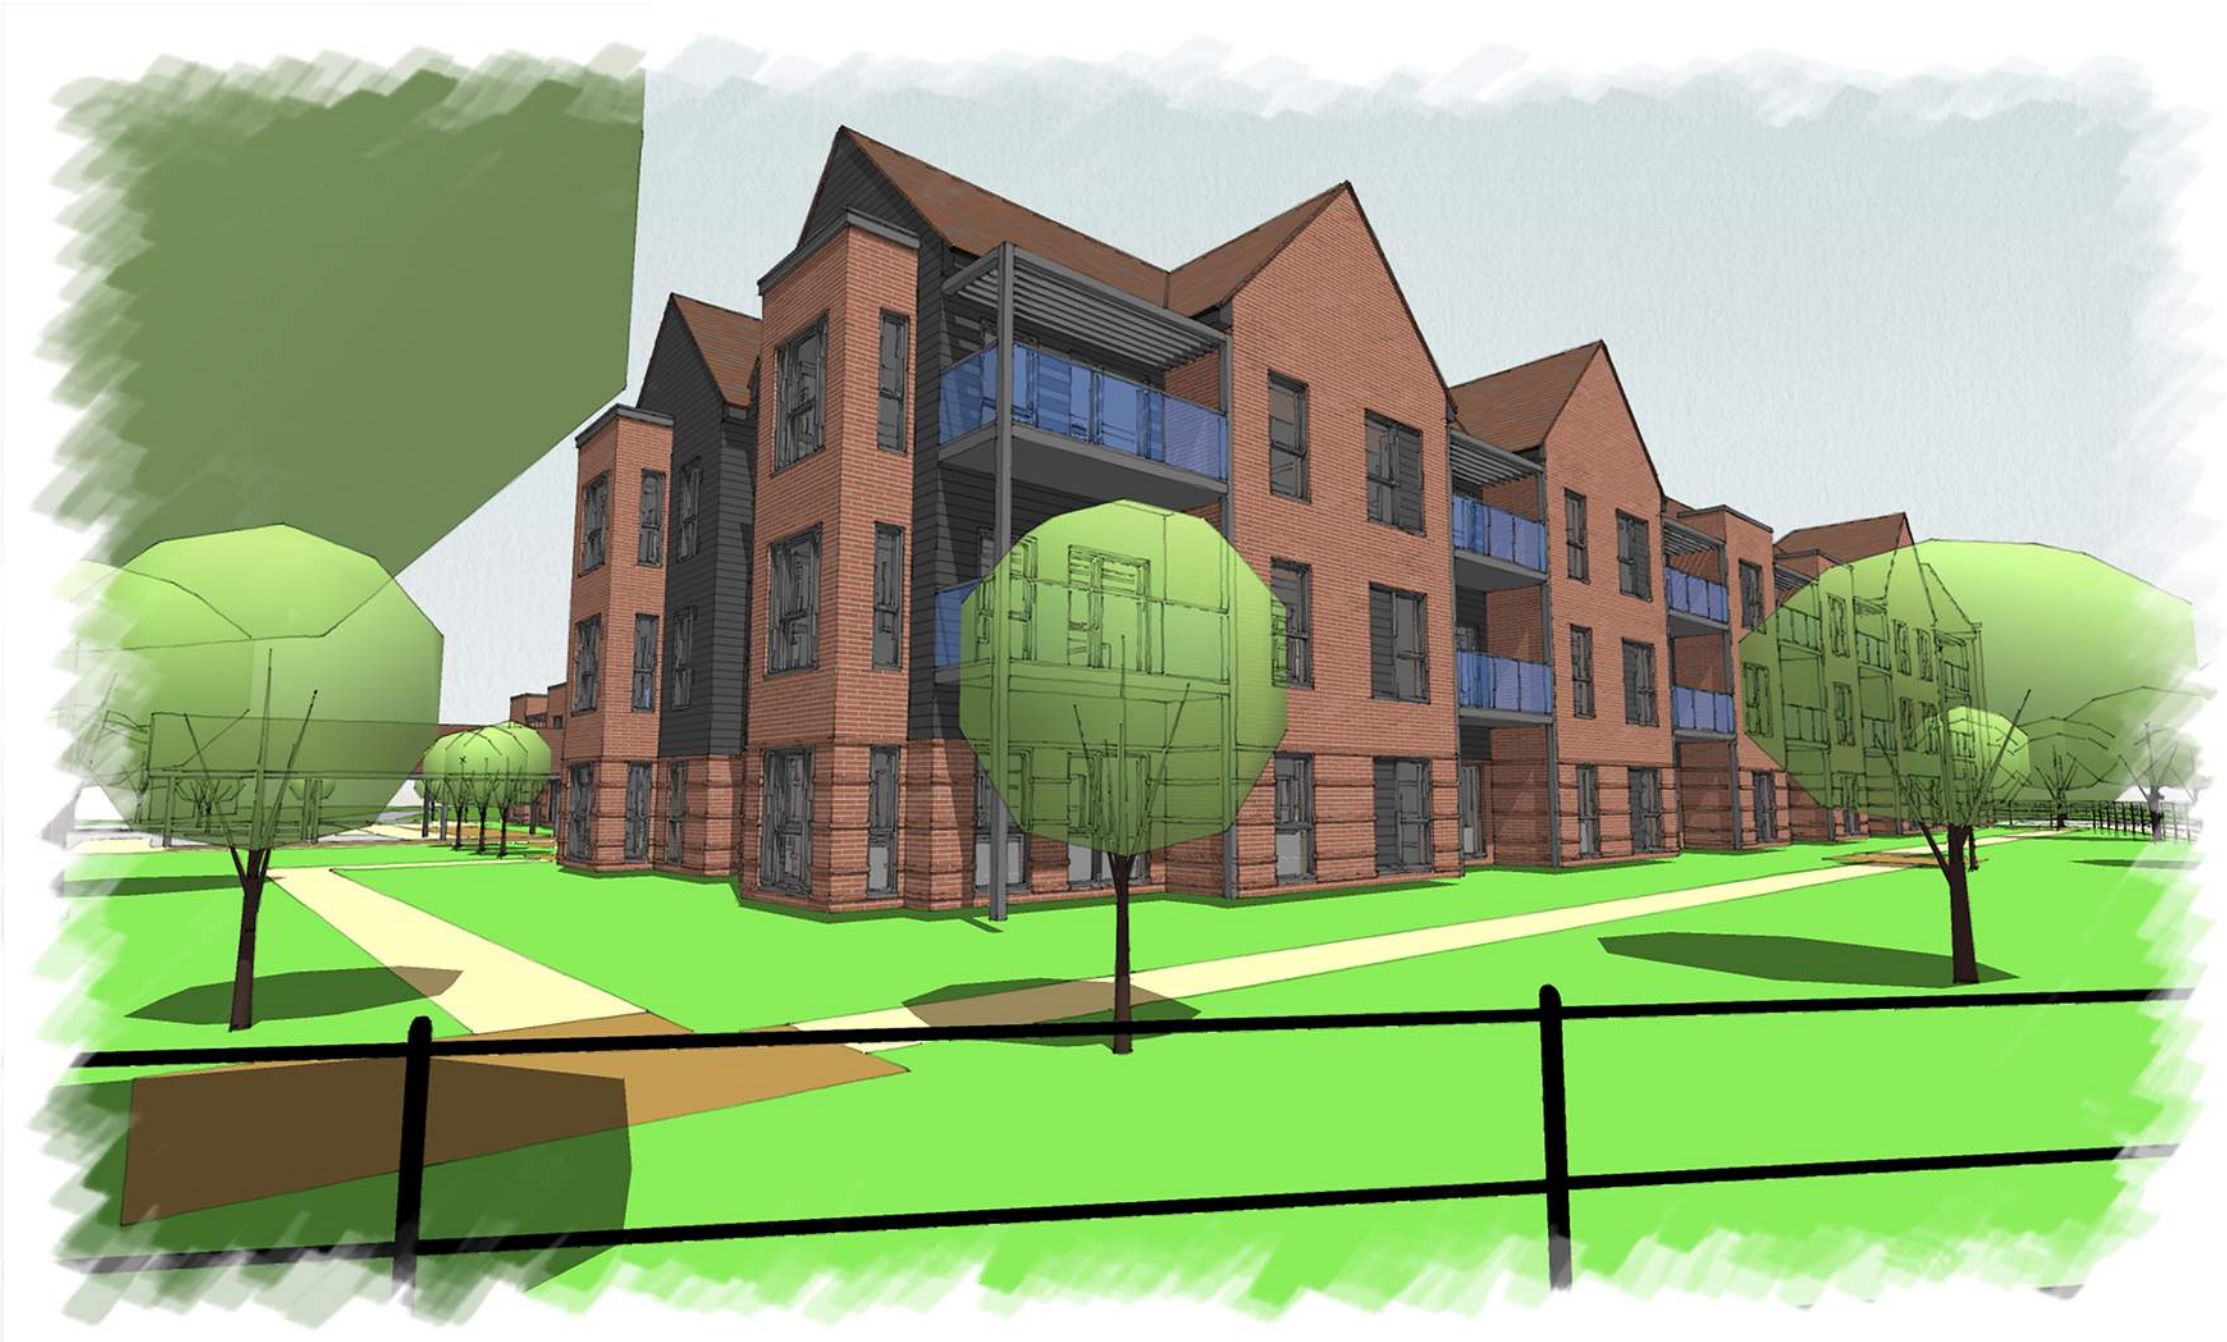

kenn scaddan **HIGHWOOD**
associates **architects**
THE HIGHWOOD GROUP

CONCEPT HOUSE, 35 KINGSTON CRESCENT, NORTH END, PORTSMOUTH, HAMPSHIRE, PO2 8AA
T - 023 9267 3618 F - 023 9267 9819 www.ksaia.co.uk info@ksaia.co.uk

PROJECT
NYTON ROAD EXTRA CARE, Westergate

DRAWING TITLE
Illustrative 3D Views

Date	Drawn by	Scale		Drawing No.	Rev.
Aug 17	DRK	NTS	A1	1139 PD 302	-
architecture	planning	design	project management		