

NOTES
CONTRACTORS MUST VERIFY ALL DIMENSIONS ON SITE BEFORE COMMENCING ANY WORK ON SHOP DRAWINGS
DO NOT SCALE FROM THIS DRAWING
M&BAINS COOPER CONSULTING LTD COPYRIGHT

BIM TRANSMITTAL DISCLAIMER
M&BAINS COOPER CONSULTING LTD MAKES NO EXPRESS OR IMPLIED WARRANTIES WITH RESPECT TO THE CHARACTER, FUNCTION, OR CAPABILITIES OF THE DATA (INCLUDING OF 3RD PARTY DATA INCORPORATED WITHIN), OR THE SUITABILITY OF THE DATA FOR ANY PARTICULAR PURPOSE BEYOND THOSE ORIGINALLY INTENDED BY M&BAINS COOPER CONSULTING LTD. PLEASE REFER TO OUR STANDARD TERMS AND CONDITIONS FOR FURTHER DETAILS.

Key

- Tarmac TBC
- Block paving 1 TBC
- Block paving 2 TBC
- TBC



REV	AMENDMENT	DATE	CHD
DRAWING STATUS			
PLANNING			



McBAINS COOPER CONSULTING LTD.
120 OLD BROAD STREET LONDON EC2N 1AR
TELEPHONE: 020 7786 7900 FACSIMILE: 020 7786 7999

CLIENT



Taylor Wimpey

PROJECT

LAND AT NYTON NURSERIES
EASTERGATE AND WESTERGATE
WEST SUSSEX

DRAWING TITLE

SURFACE FINISHES PLAN

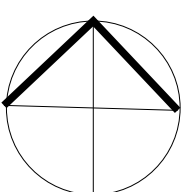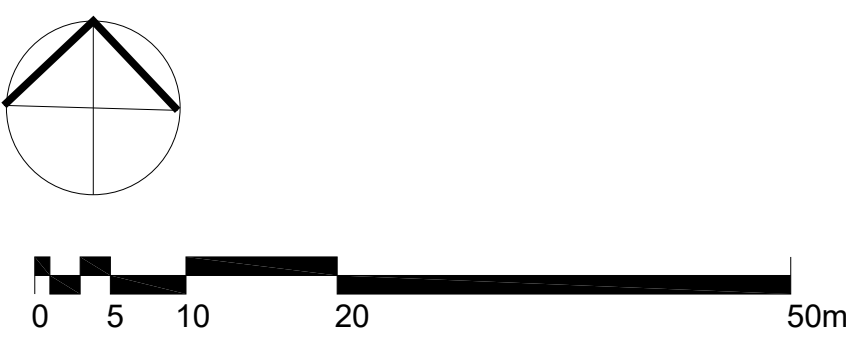

ARCHITECTURE

SCALE 1:500 @ A0
1:1000 @ A2

DRAWN BY
TS

CHECKED
POR

DATE
AUG'17

DRAWING NUMBER
59650-103

REVISION
/

BARNETT CLOSE

FW

B 2233