
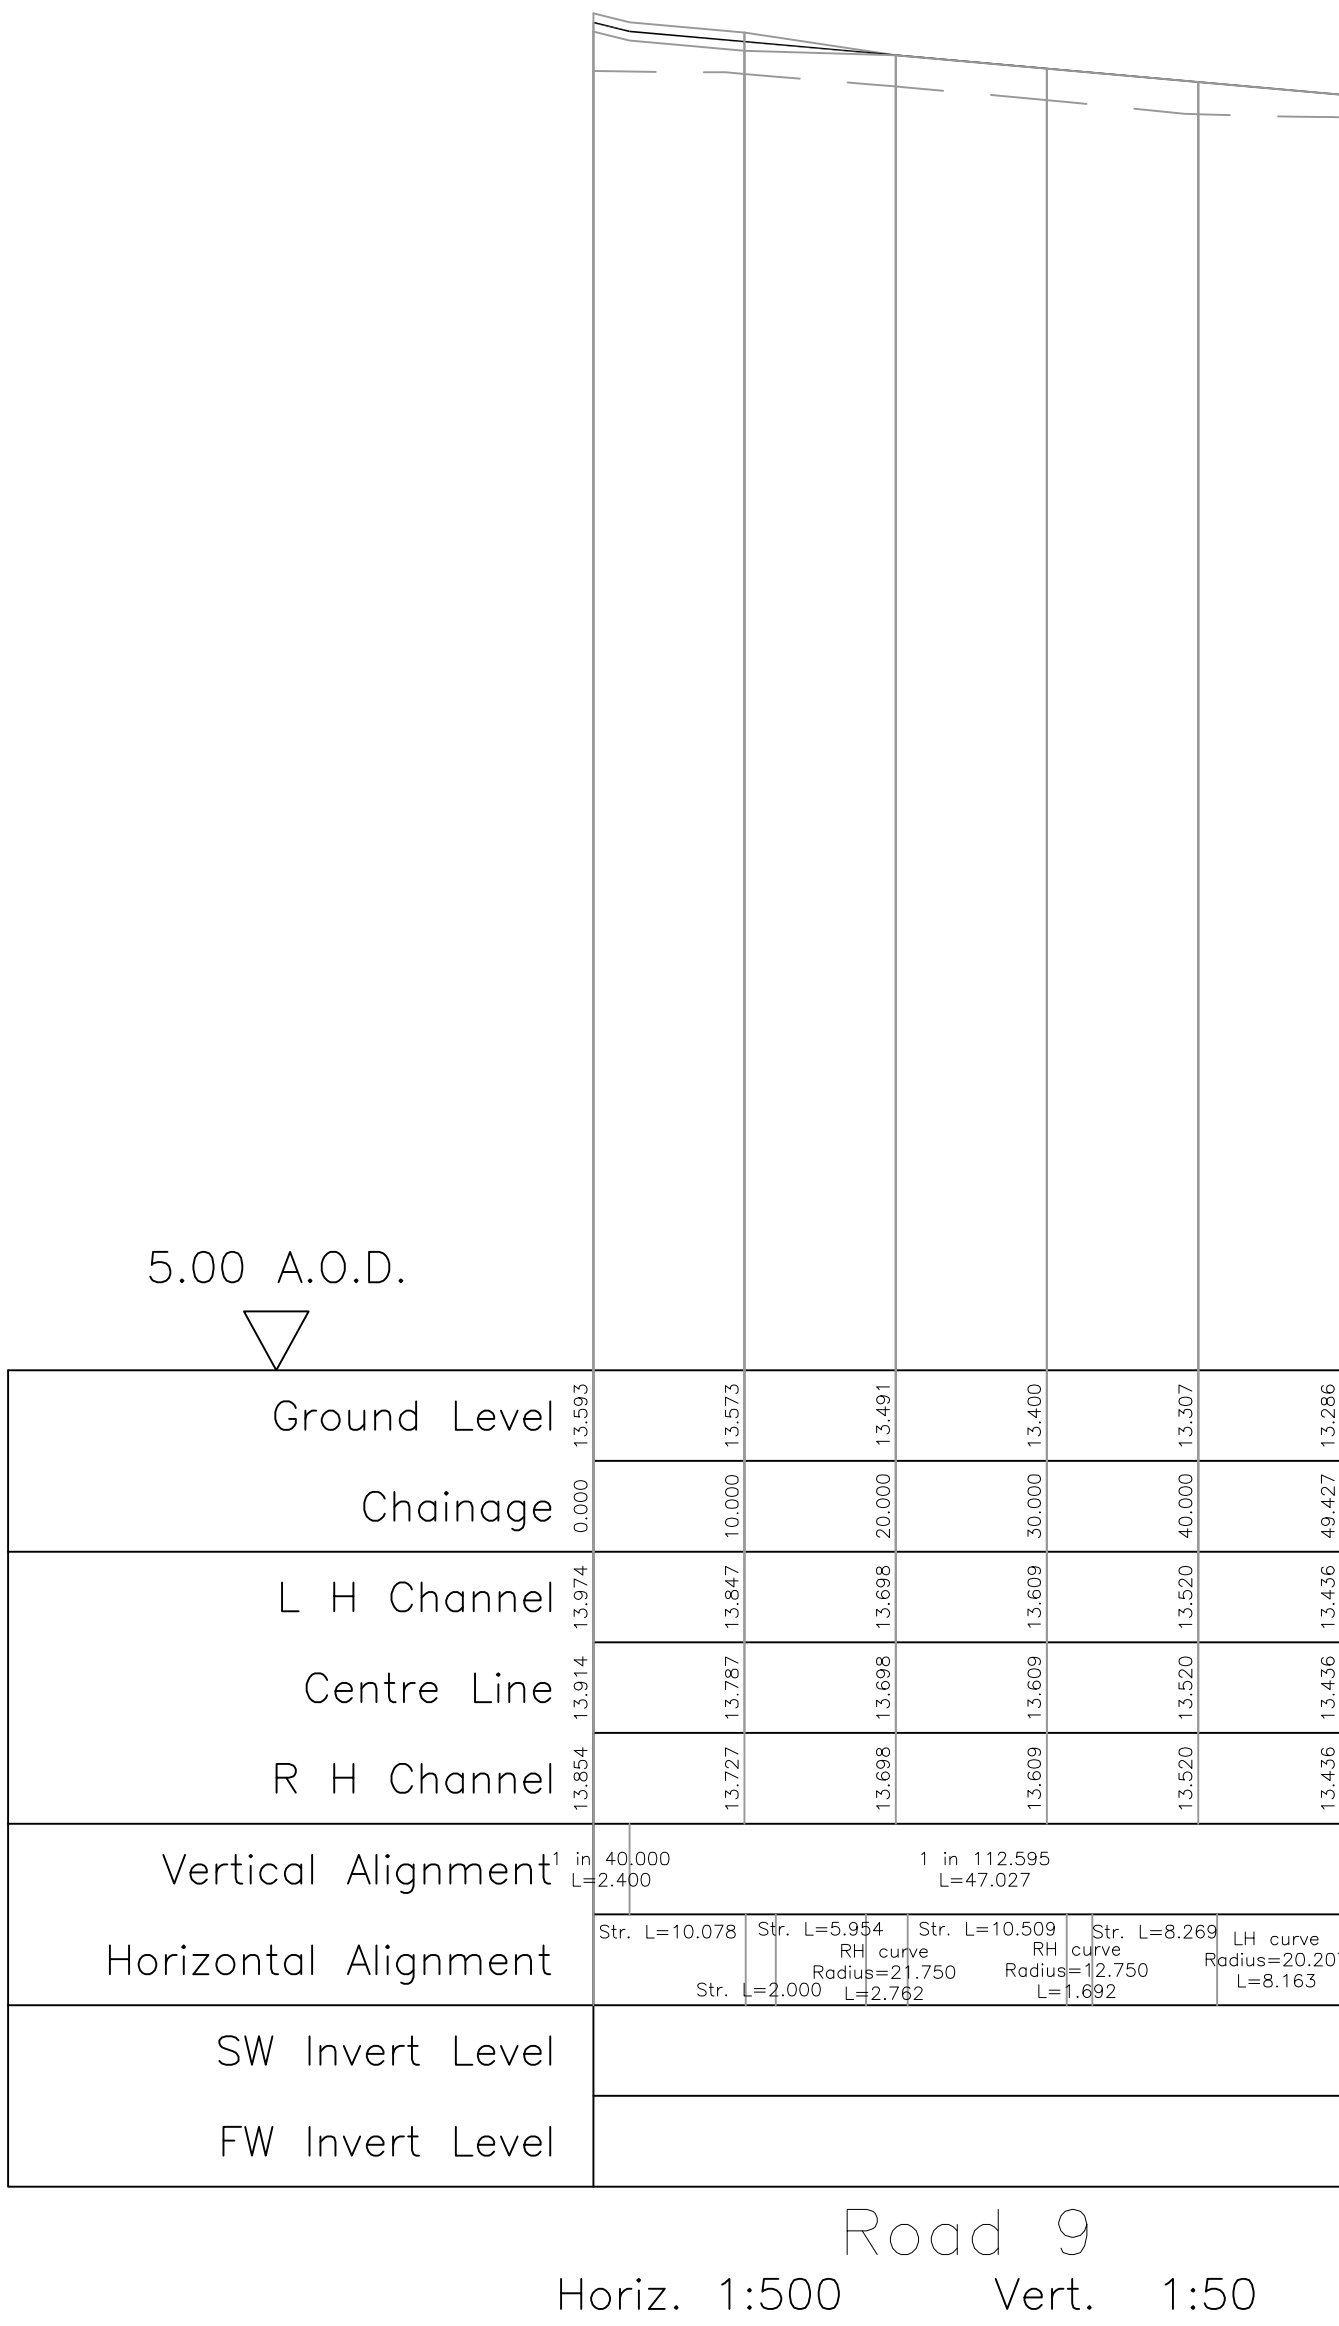
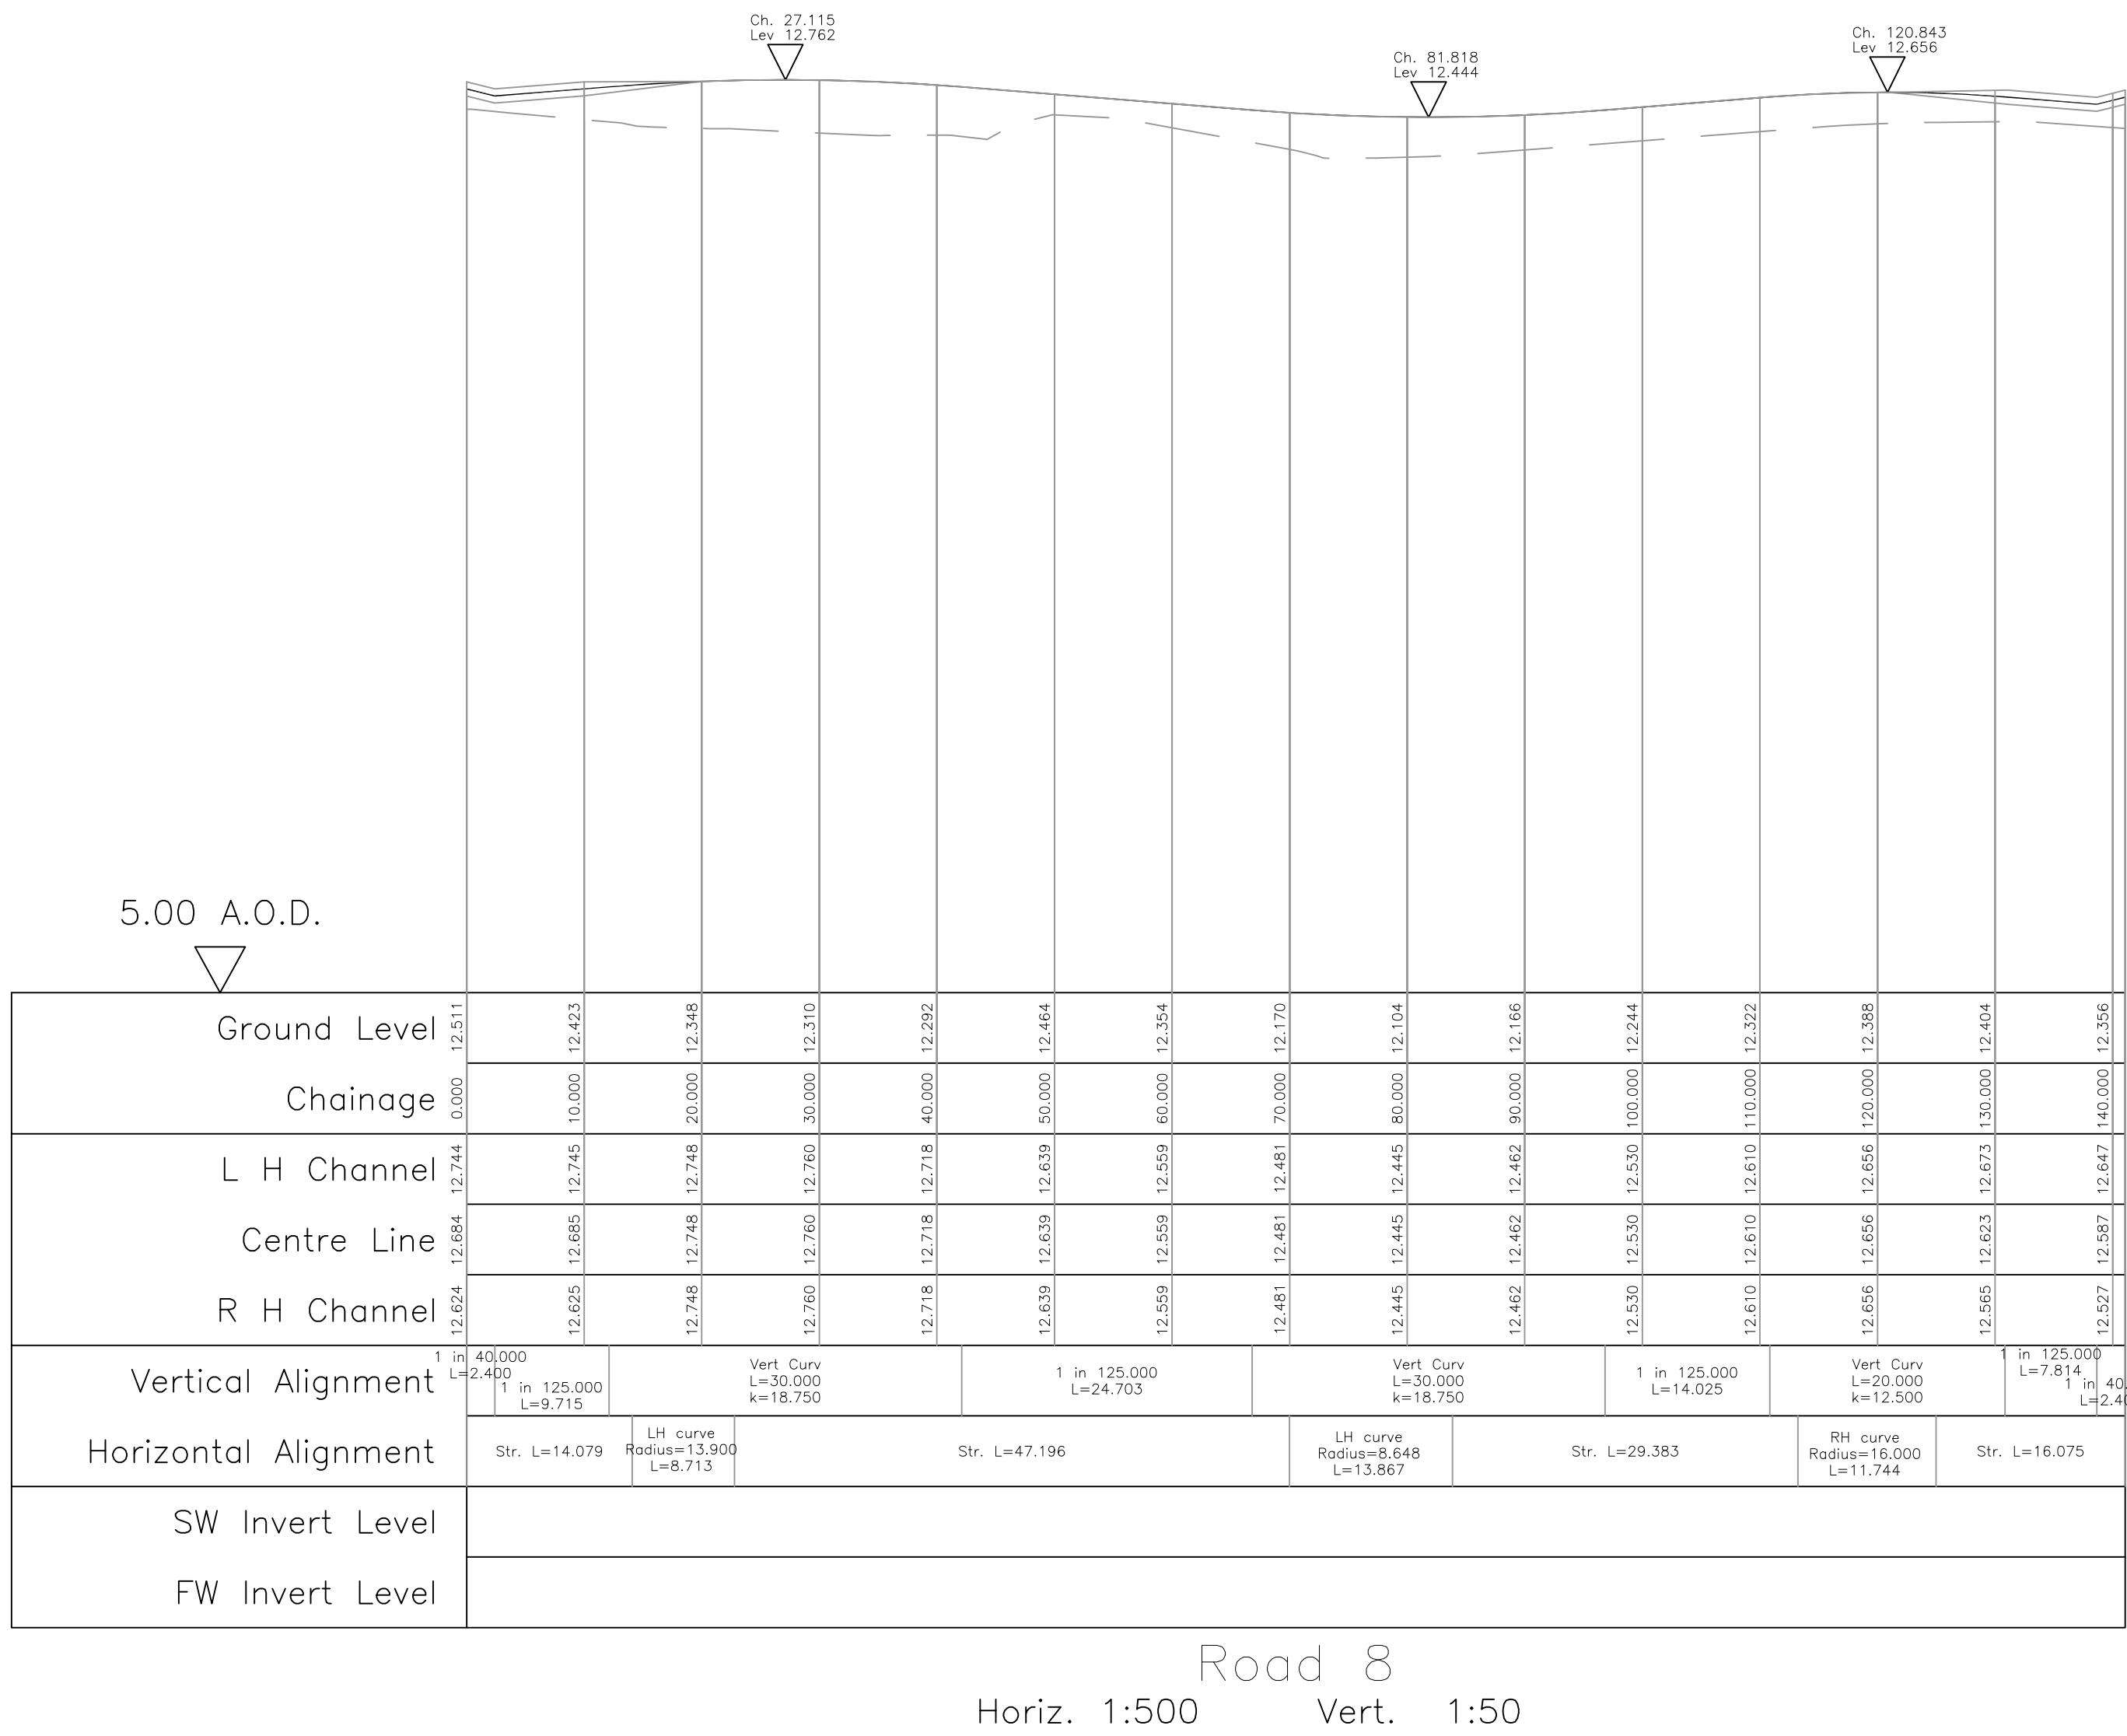
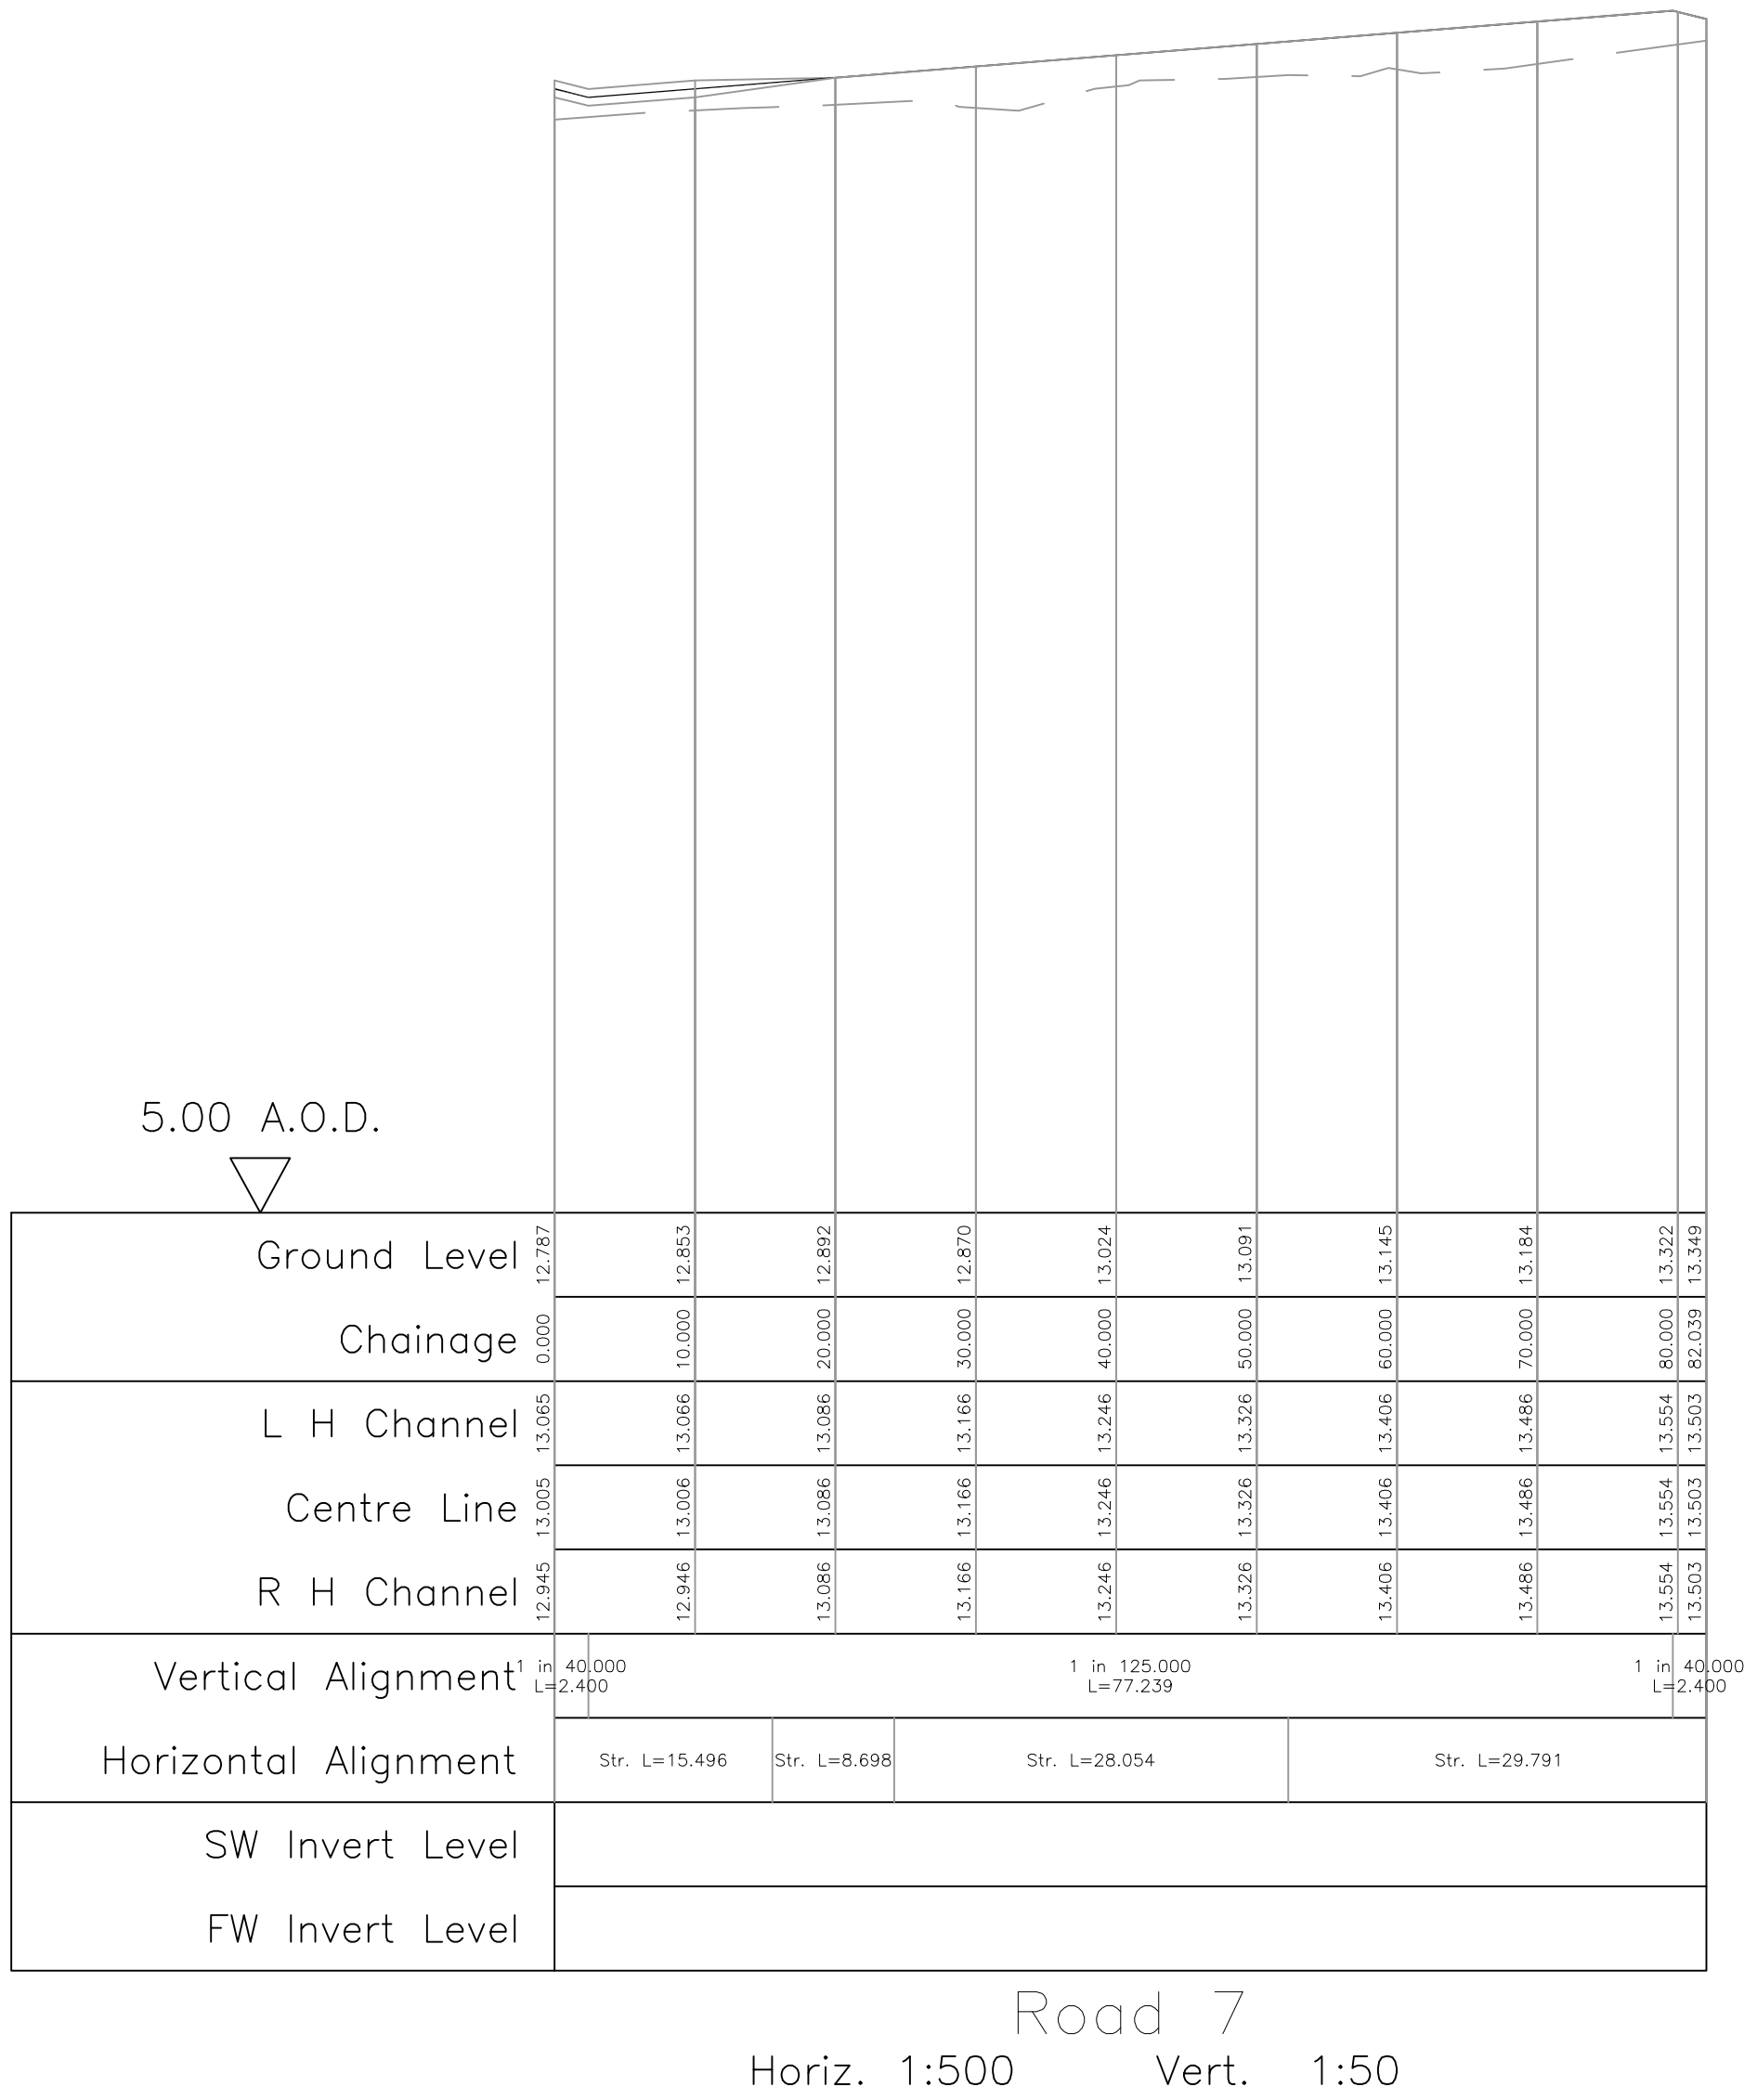
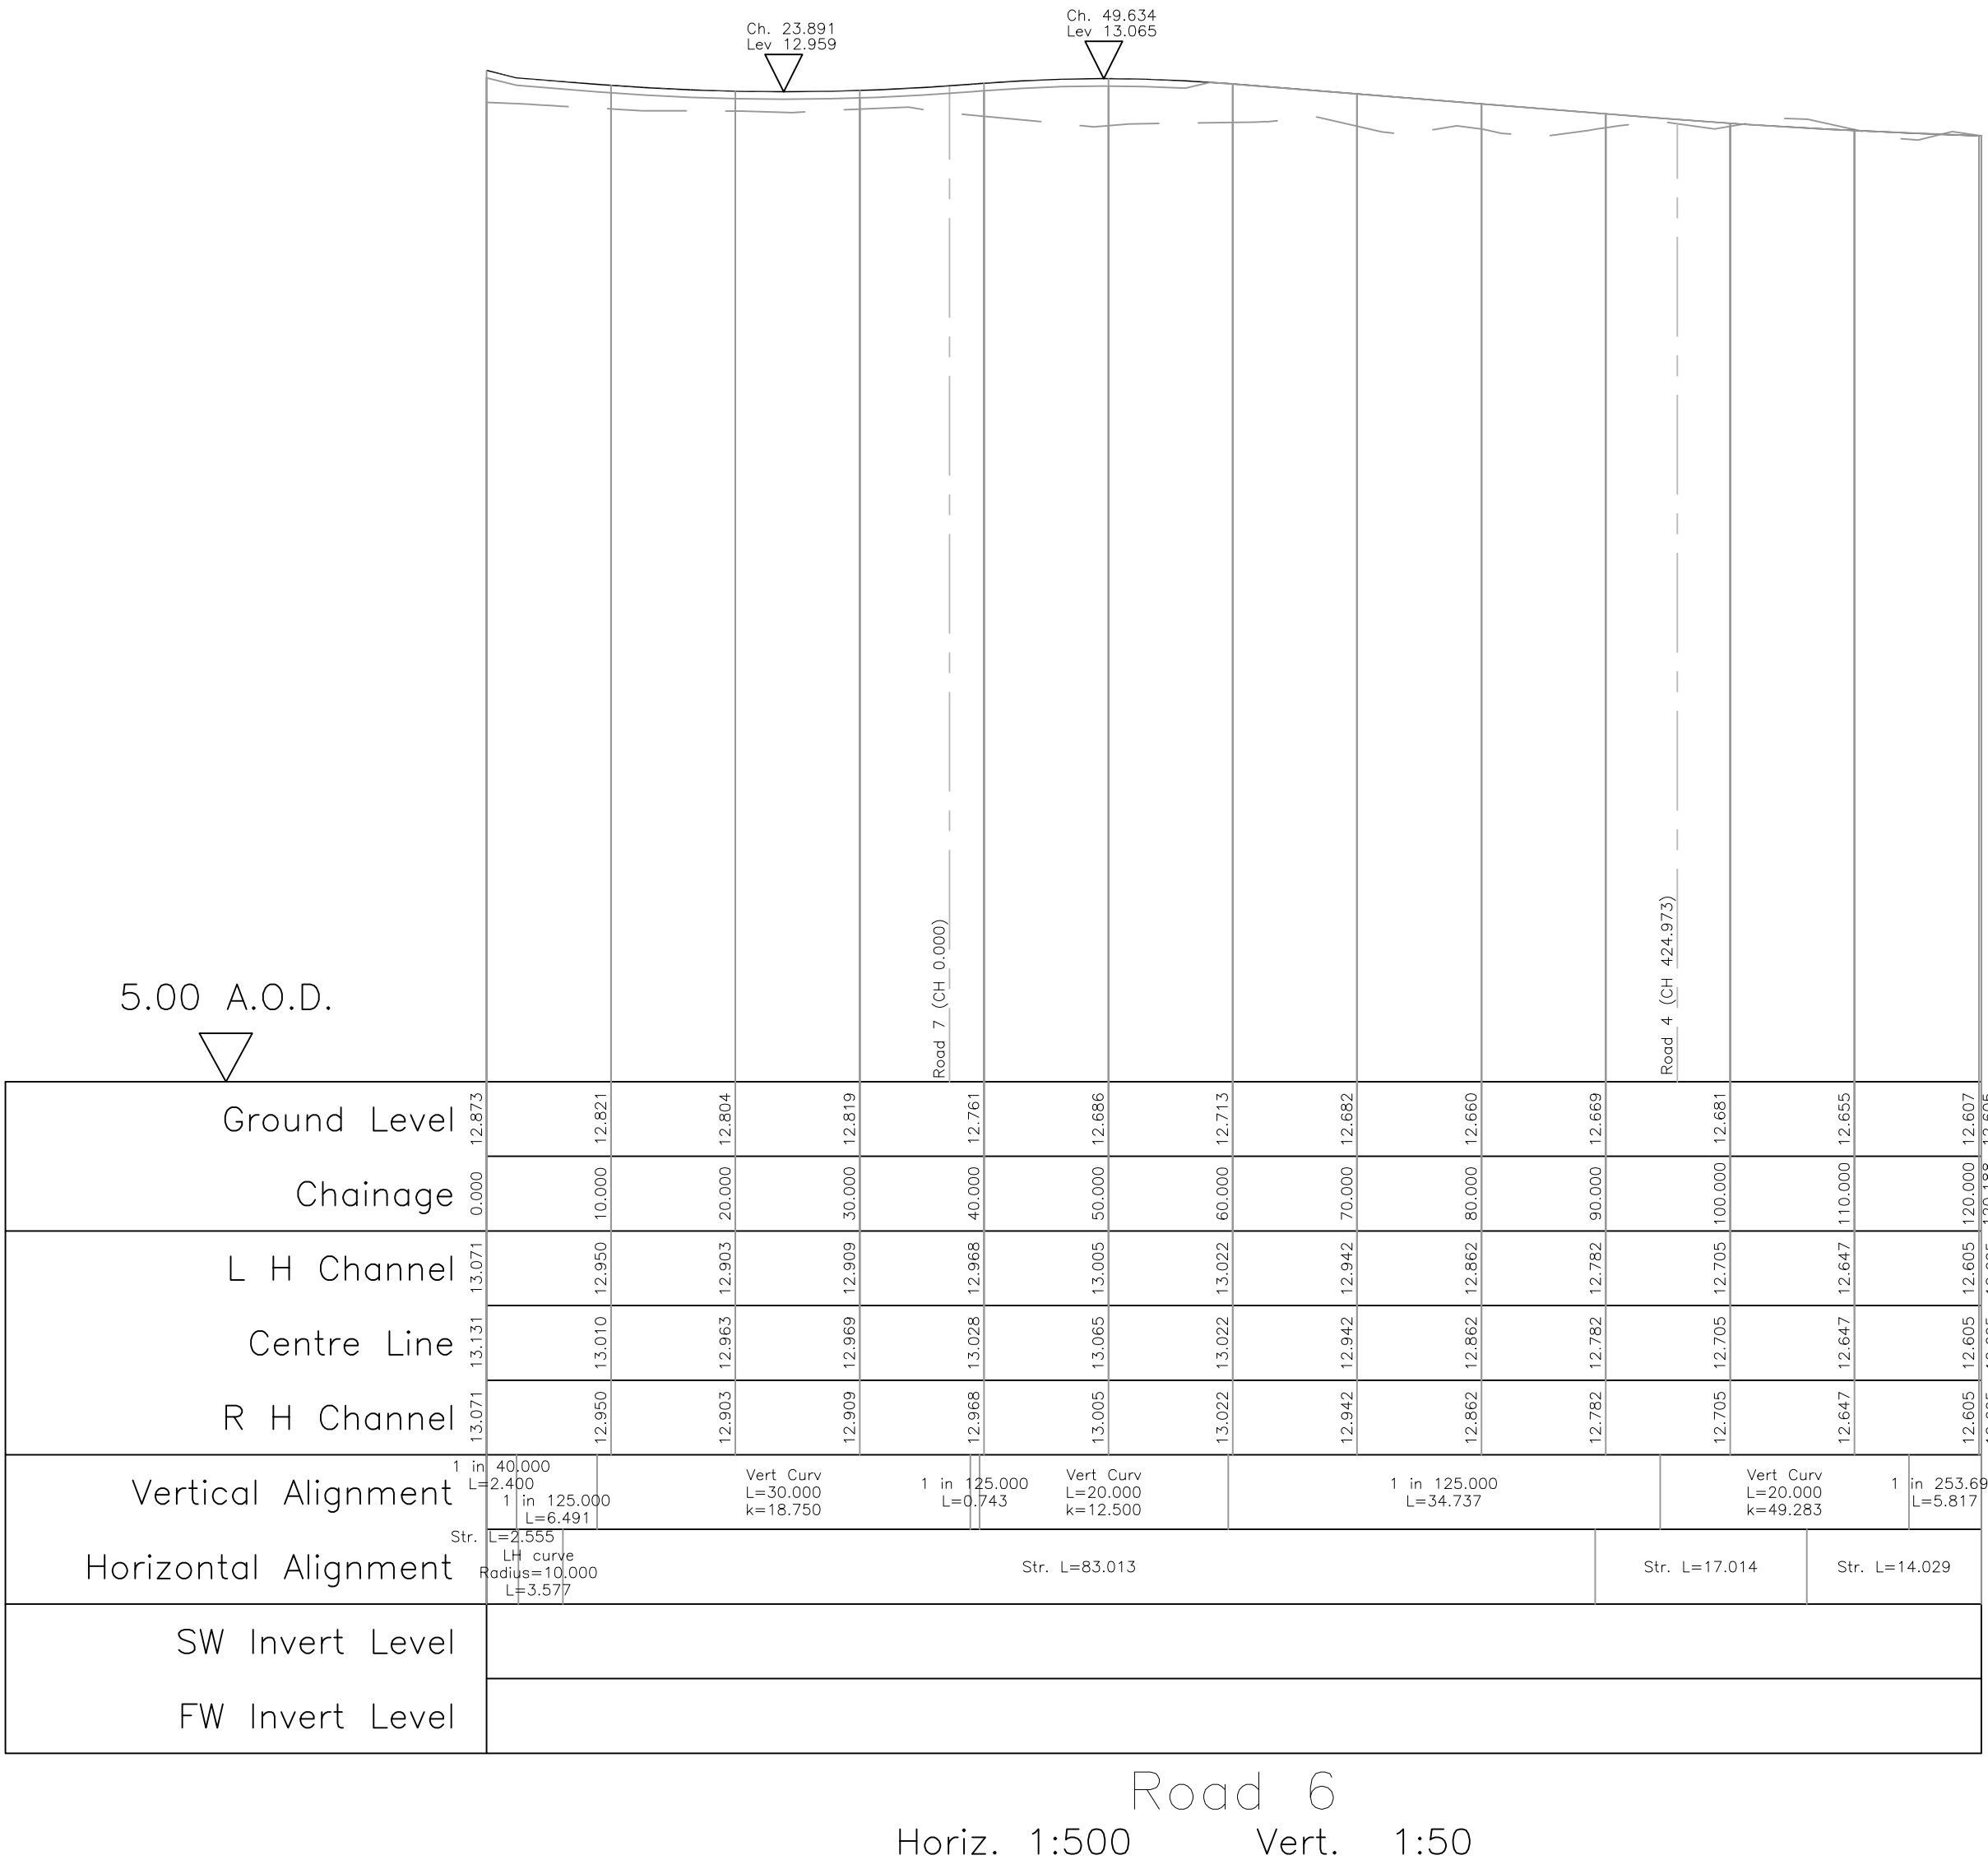


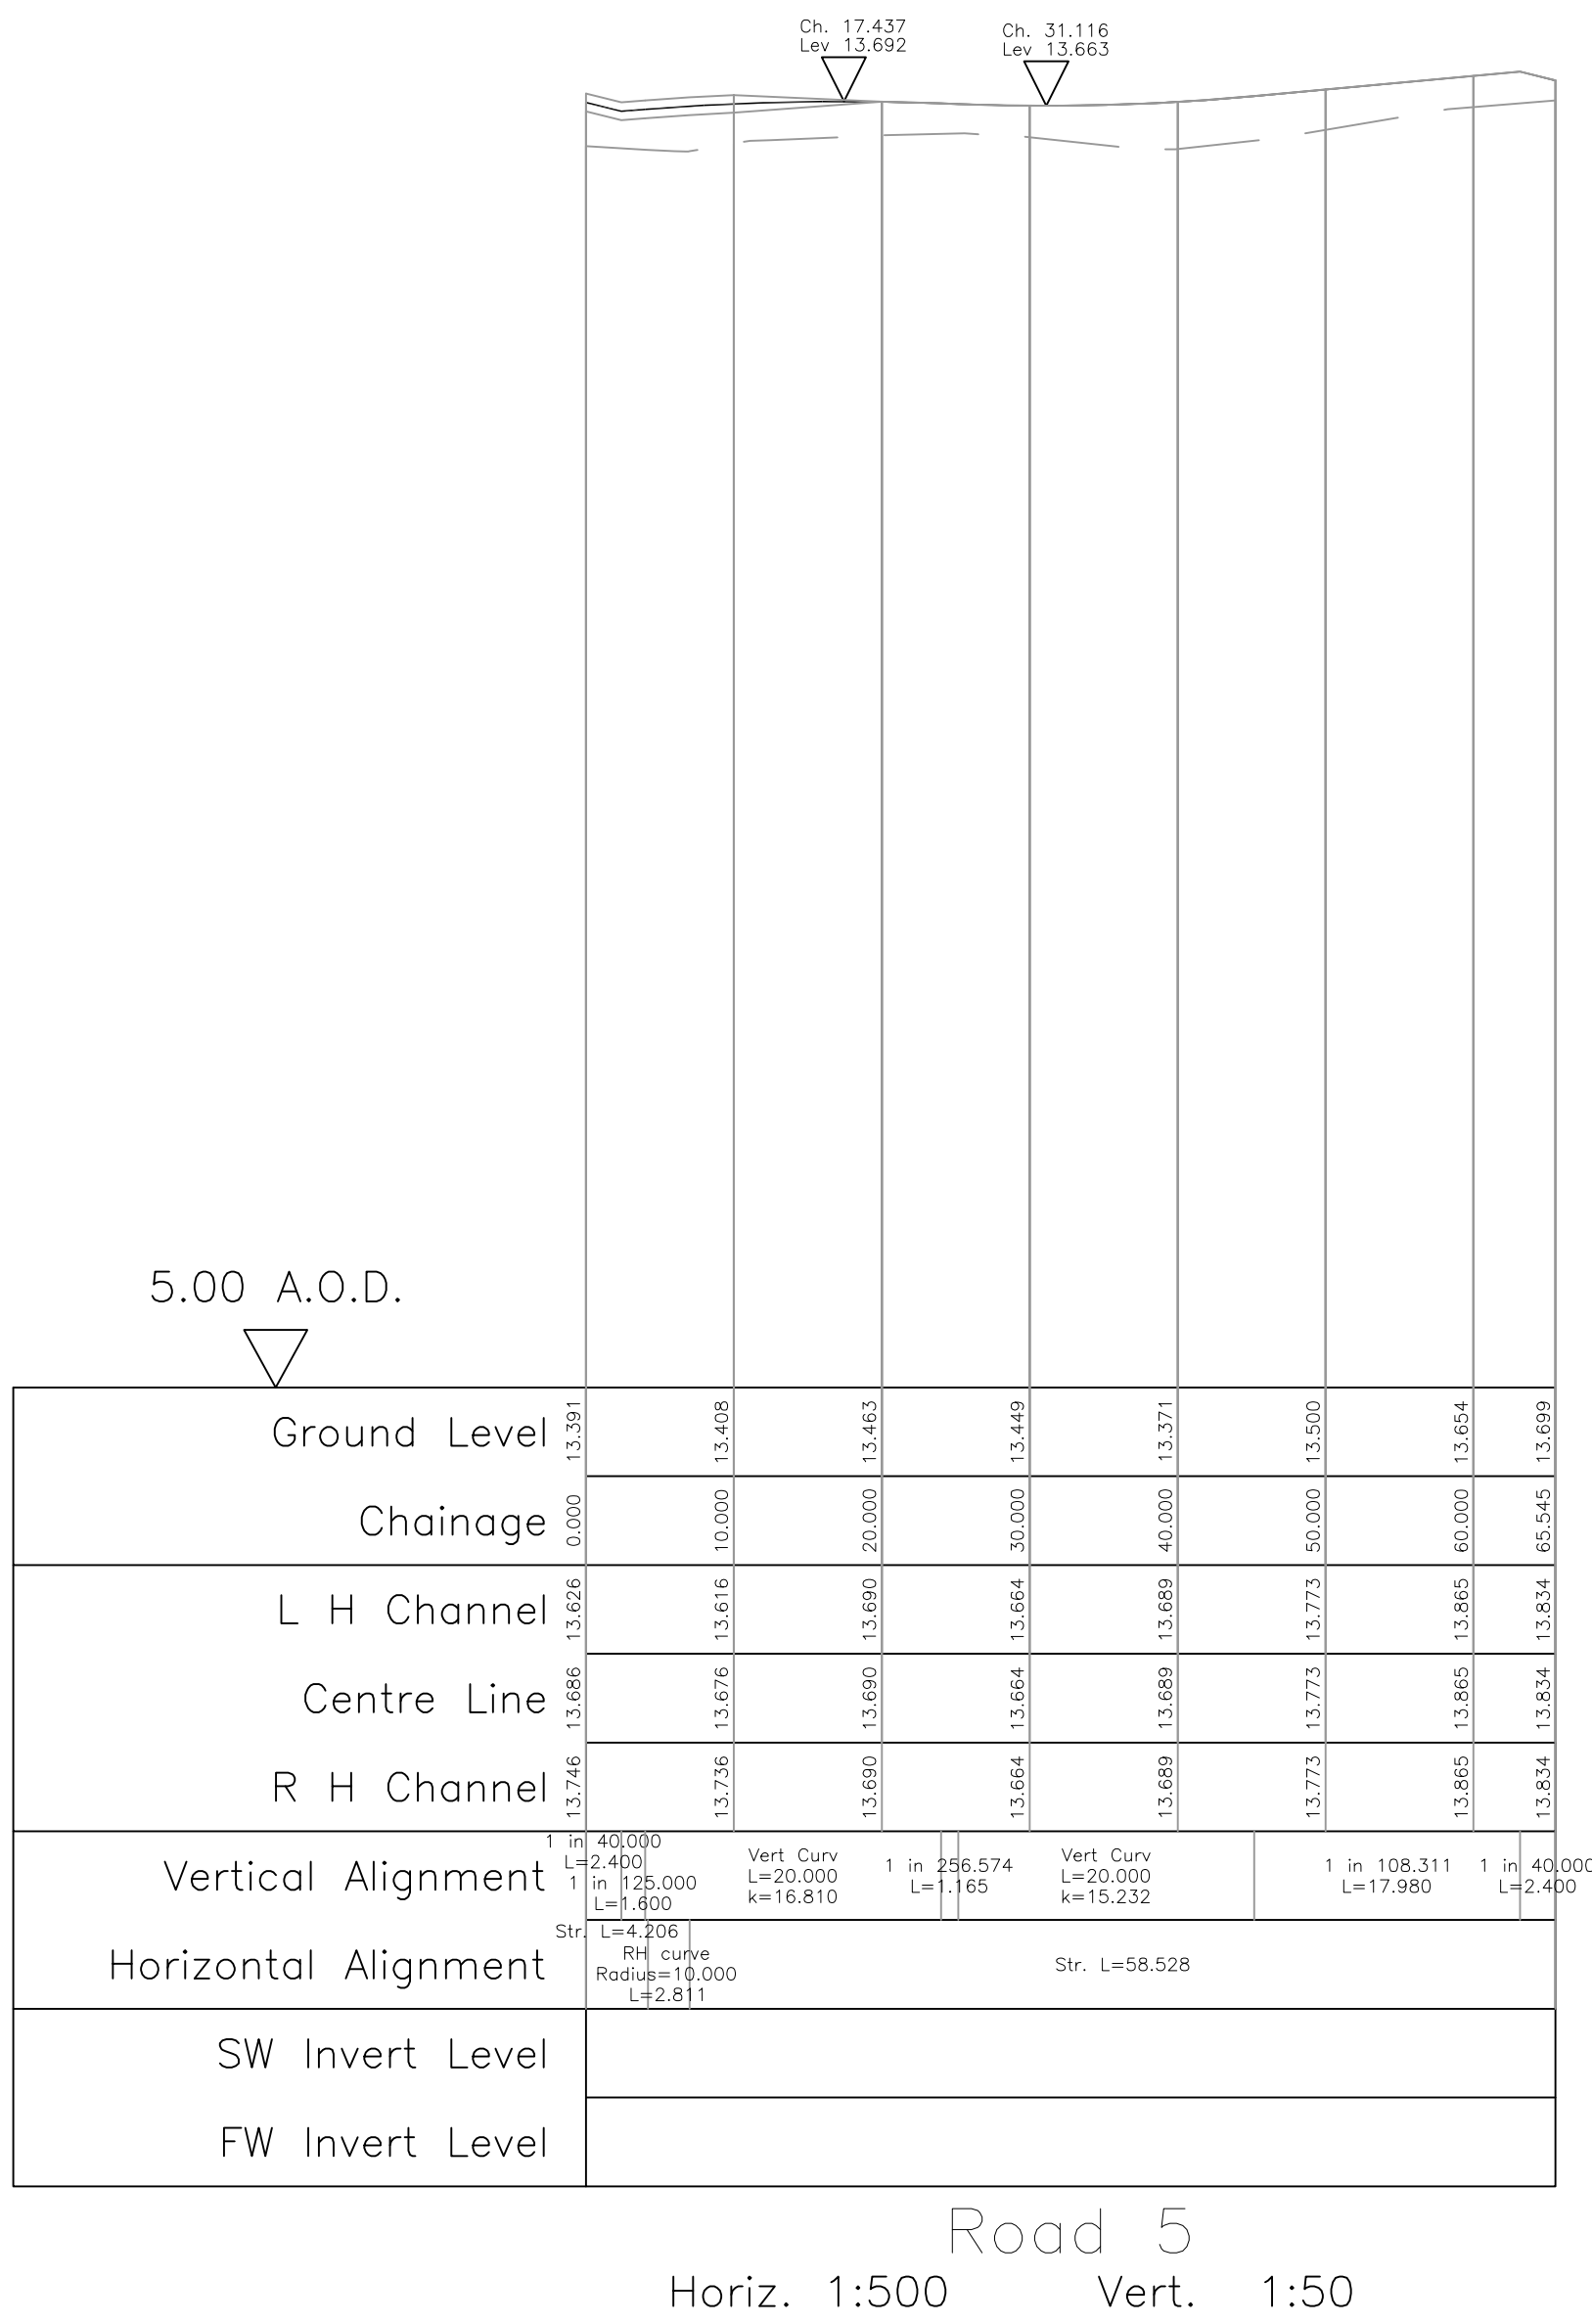

PRELIMINARY FOR PLANNING PURPOSES ONLY				
REV. No.	DATE	DESCRIPTION	INITIALS	
Client			MJA CONSULTING CIVIL AND STRUCTURAL ENGINEERS Monarch House, Barton Lane, Abingdon, Oxon, OX14 3NB Tel: 01235 555173 Fax: 01235 523226	
Project				
Westergate & Eastergate				
Title	Longitudinal Sheet 4	Sections	Scale	As shown @ A0
			Date	Aug '17
			Drawing No.	5655:P13
			Checked	AMc
			Drawn	WSR
			Rev	—