

Appendix D




REFUSE VEHICLE TRACKING ACROSS EASTERN PART OF THE SITE

SCALE 1:500



REFUSE VEHICLE TRACKING OF TURNING HEAD FOR PLOTS 52 – 59

SCALE 1:250

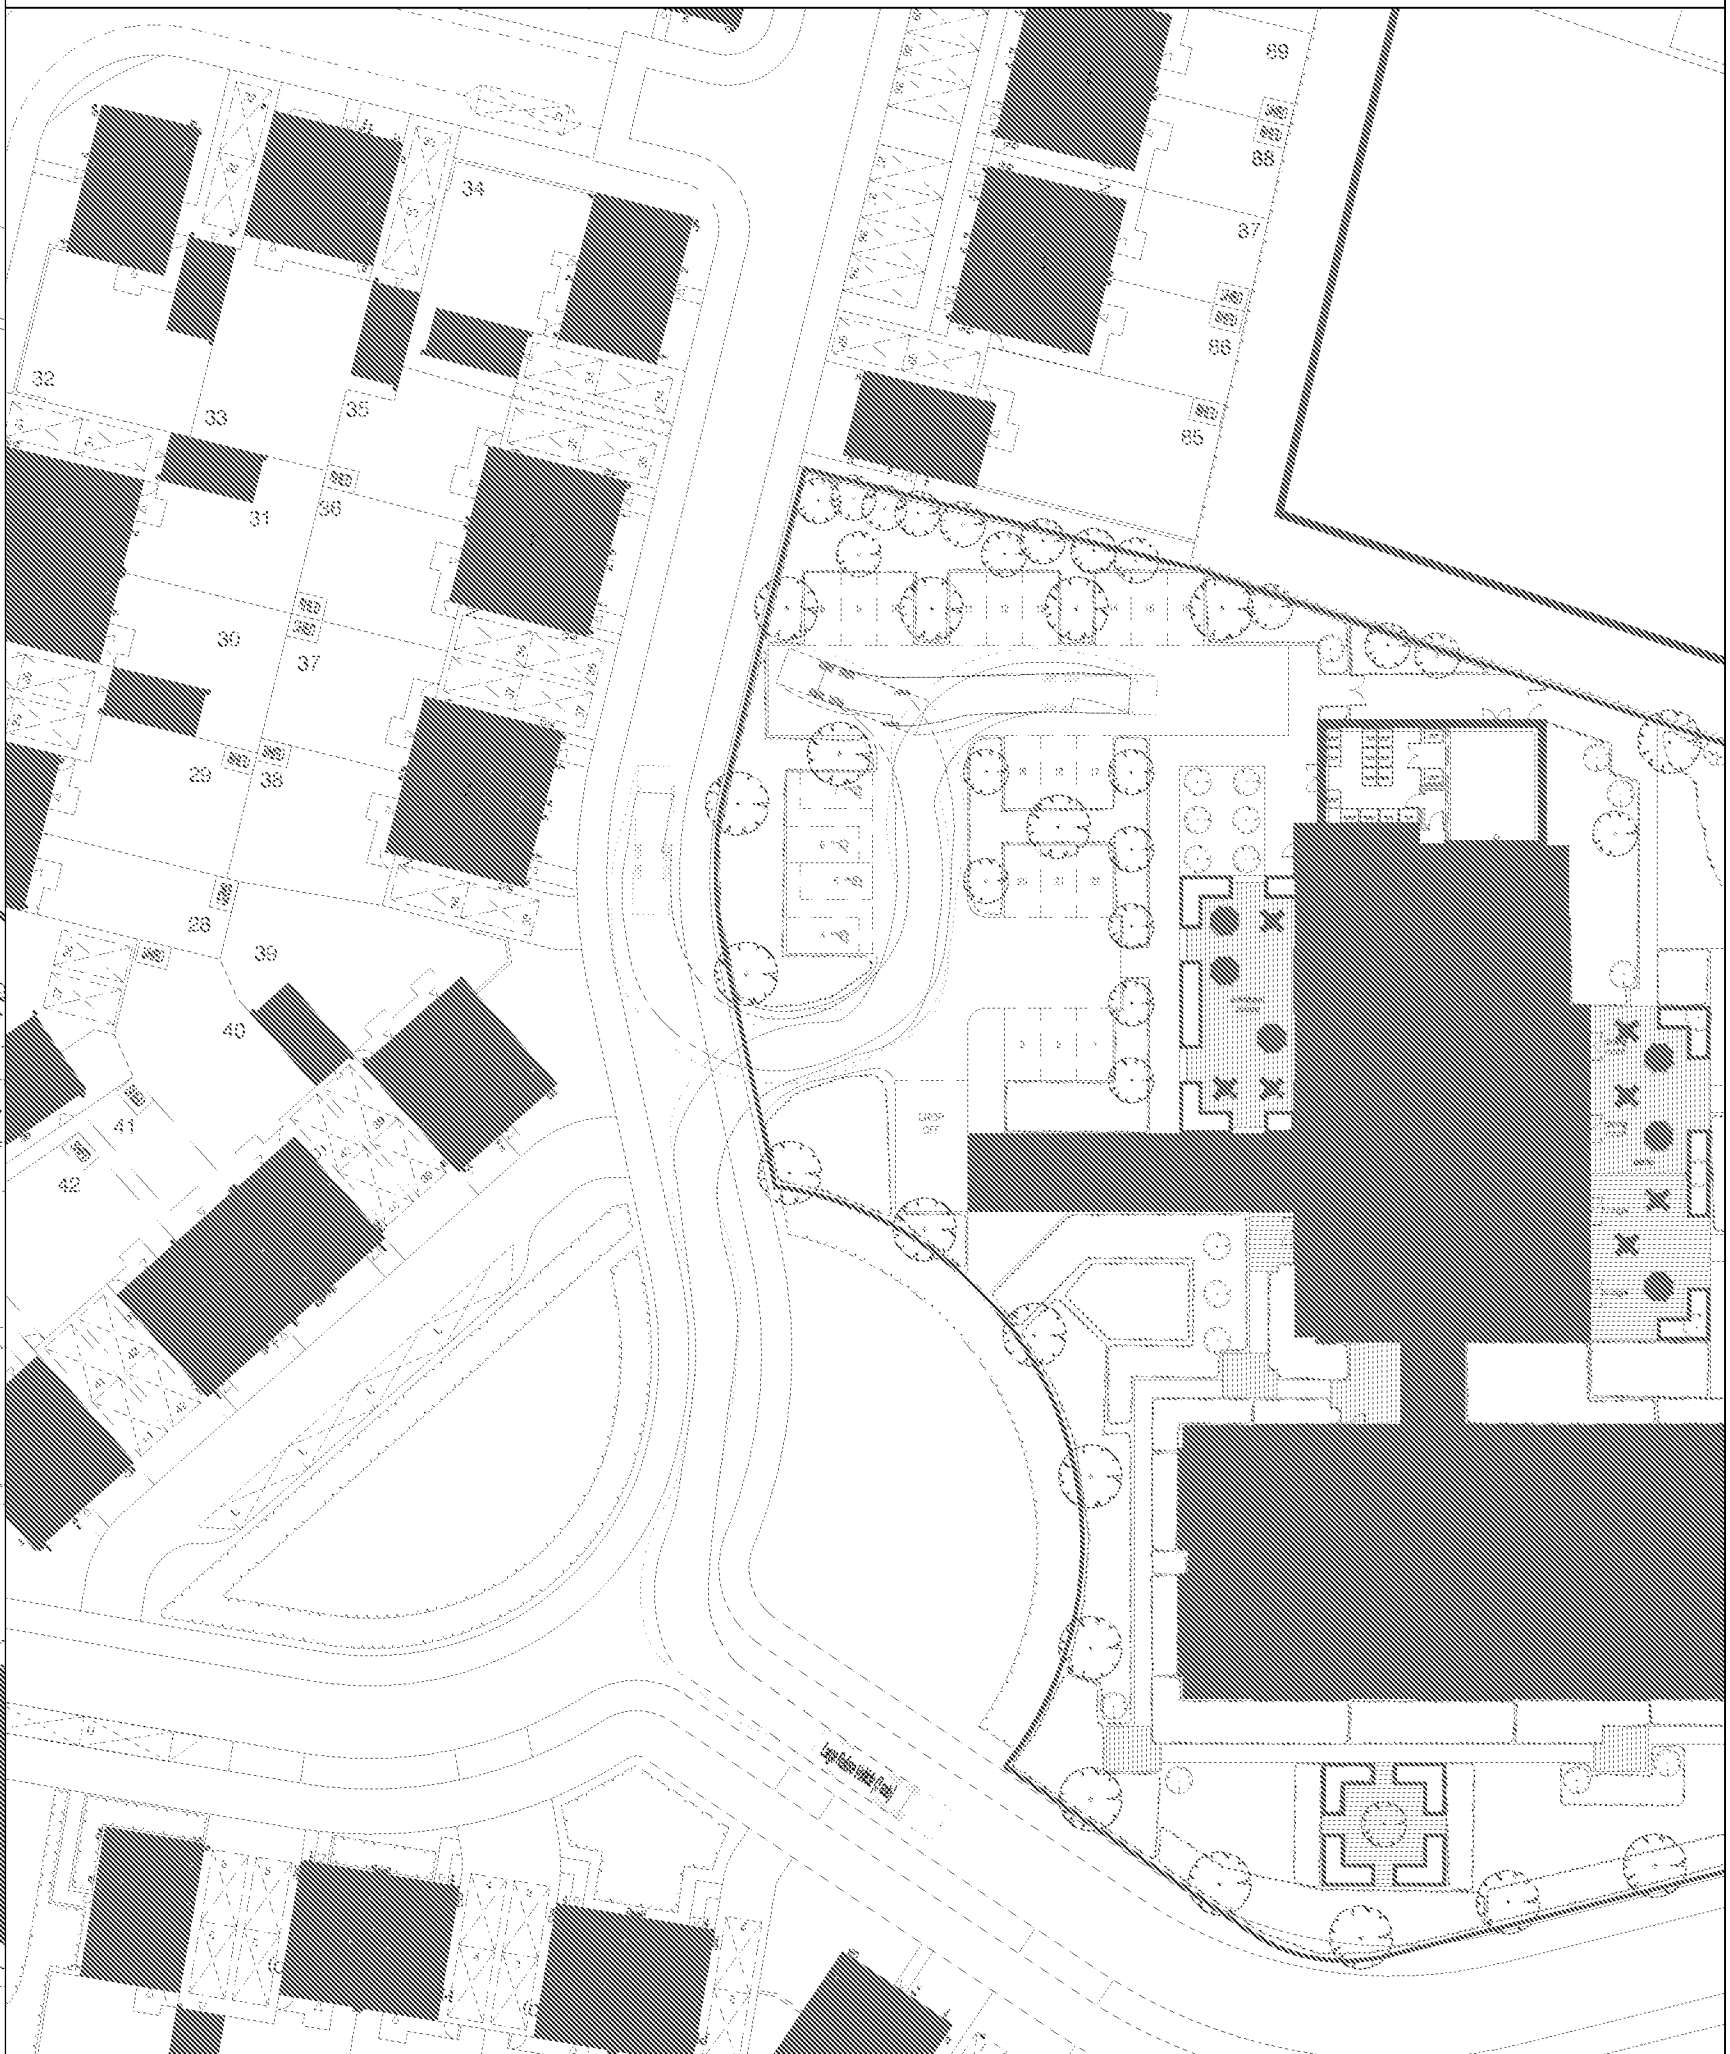

REFUSE VEHICLE TRACKING OF CARE HOME TURNING HEAD


SCALE 1:500

The drawings, information and data recorded in this document ("the information") is the property of Paul Basham Associates. This document and the information are solely for the use of the authorized recipient and this document may not be used, copied or reproduced in whole or part for any purposes other than which it was supplied by Paul Basham Associates. Paul Basham Associates makes no representation, undertakes no duty and accepts no responsibilities to any third party who may use or rely upon this document or the information.

GENERAL NOTES

1. THIS DRAWING IS INTENDED TO BE VIEWED IN COMBINATION WITH ALL RELEVANT ARCHITECTS, ENGINEERS, SERVICES AND SPECIALIST DRAWINGS AND SPECIFICATION.
2. ANY VARIATIONS OR DISCREPANCIES BETWEEN THESE DRAWINGS IN TERMS OF DIMENSIONS OR DETAILS SHOULD BE DRAWN TO THE ATTENTION OF THE ARCHITECT AND/OR THE ENGINEER FOR CLARIFICATION.
3. PAUL BASHAM ASSOCIATES ACCEPTS NO RESPONSIBILITY FOR THE ACCURACY OF BACKGROUND INFORMATION PRODUCED BY THIRD PARTIES – THIS MUST BE TREATED AS INDICATIVE ONLY.
4. ALL DIMENSIONS AND LEVELS ARE IN METRES. DO NOT SCALE THIS DRAWING, PRINT, PLOT OR DISK.
5. THIS DRAWING SHOULD ONLY BE USED FOR CONSTRUCTION IF THE PROJECT PHASE IN THE TITLE FRAME BELOW IS SHOWN AS "CONSTRUCTION". PAUL BASHAM ASSOCIATES TAKE NO RESPONSIBILITY FOR CONSTRUCTION WORKS UNDERTAKEN TO DRAWINGS WHICH ARE NOT MARKED UNDER THIS PHASE.

VEHICLE PROFILE

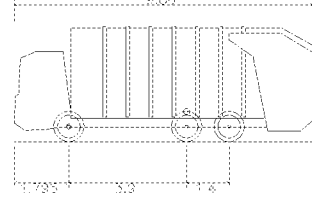

Large Refuse Vehicle (3 axle)
Overall Length 9.360m
Overall Width 2.440m
Overall Height 3.660m
Min Body Ground Clearance 0.100m
Tidy Width 2.440m
Lock to Lock Time 1.500s
Curb to Curb Turning Radius 9.360m



A	REVISED LAYOUT	31.08.17	SN	BW
Rev	Description	Date	By	Check



Paul Basham Associates Ltd
Lancaster Court, 8 Barrow Works Road, Popham, PO19 6TU
01893 668124
info@paulbashamassociates.com www.paulbashamassociates.com

Taylor Wimpey

Project Name
NYTON ROAD
WESTERGATE

The
REFUSE TRACKING
1 OF 2

Project Phase

PRELIMINARY

Checked By	Checked Date	Drawn By	Drawn Date
MS	25.08.17	SN	25.08.17
Client Drawing No		Scale	

PBA Drawing No
064.0005.003

Revision
A