



Appendix D

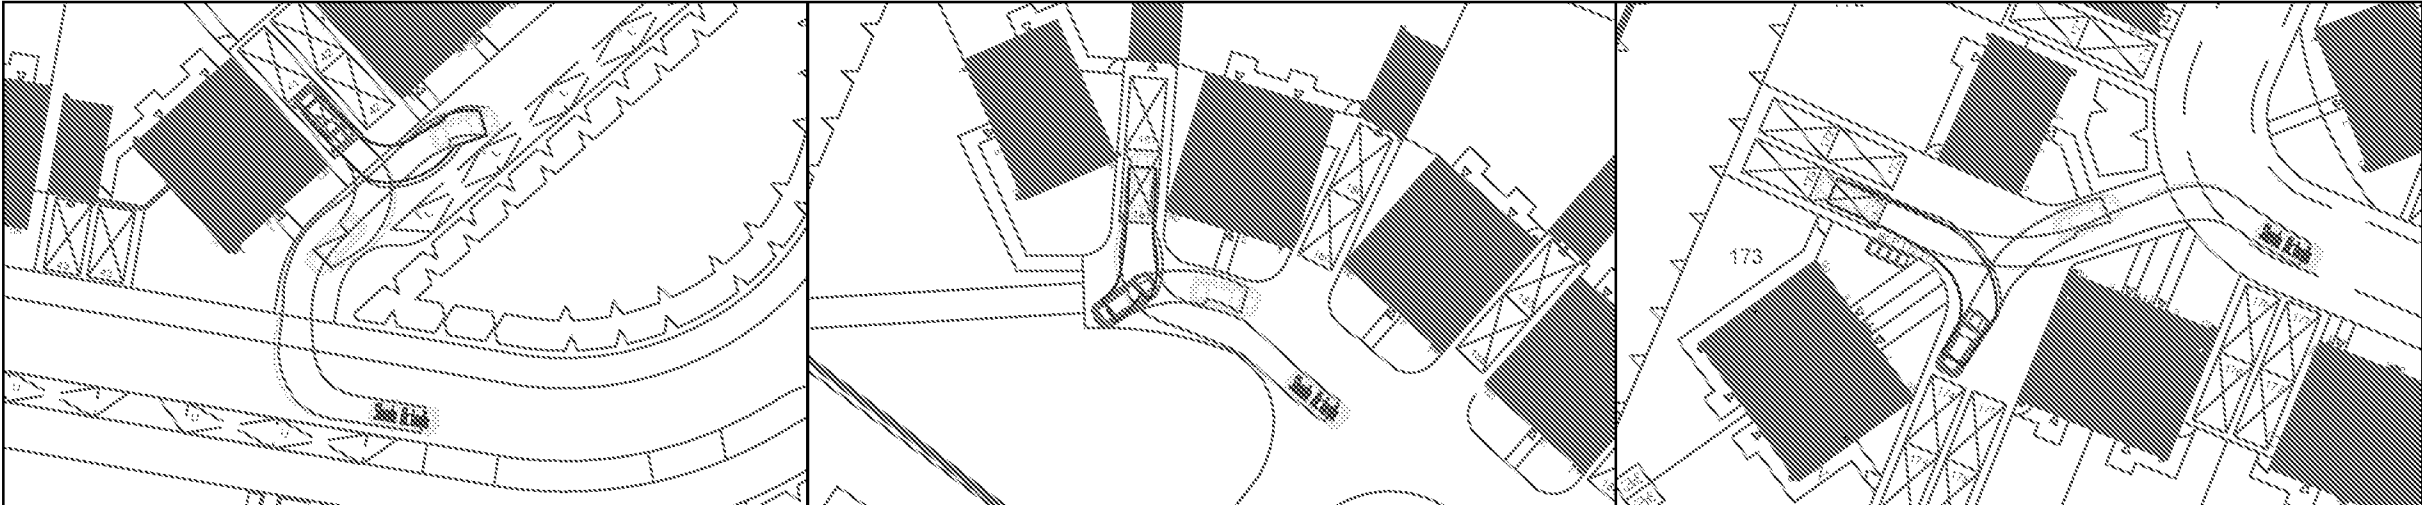


PARKING BAY PLOT 41

PARKING BAY PLOT 187


PARKING BAY PLOT 173

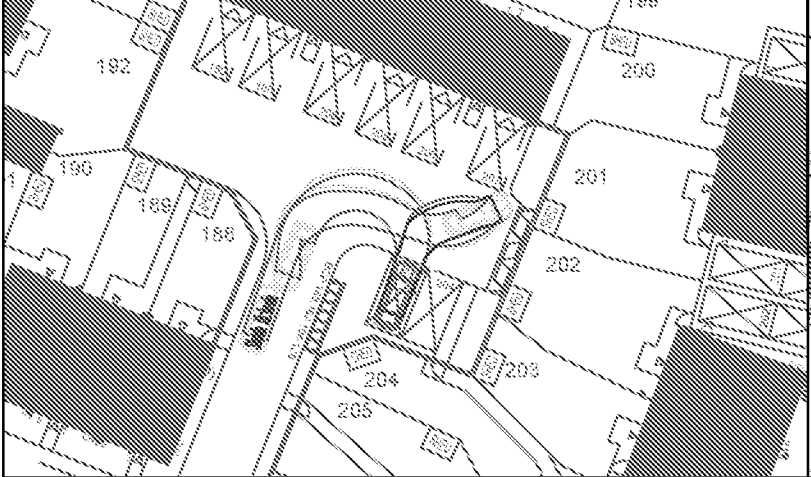


PARKING BAY PLOT 204

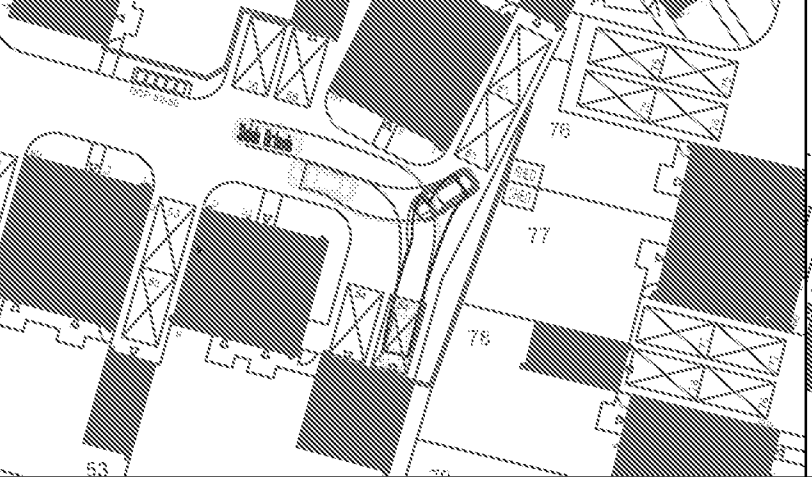


PARKING BAY PLOT 54

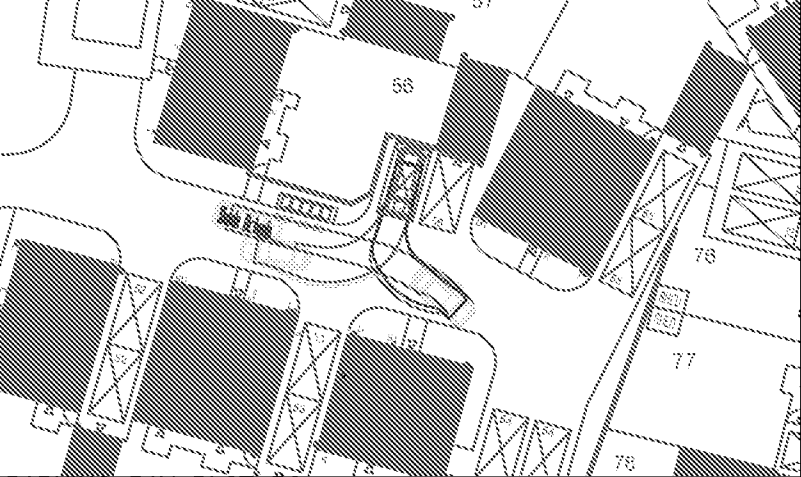


PARKING BAY PLOT 56

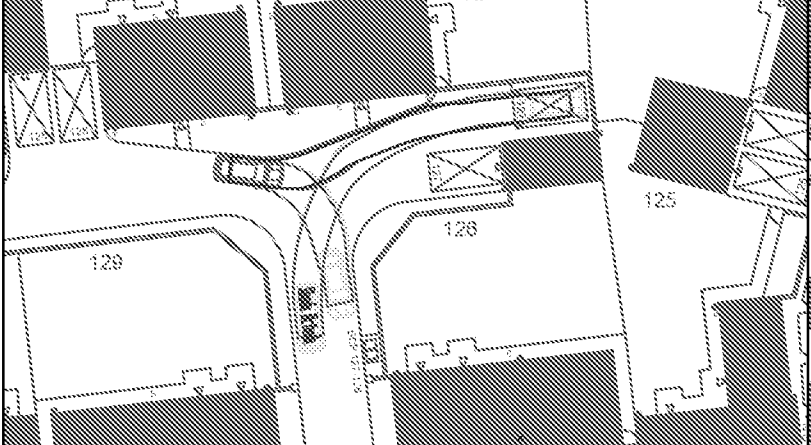


PARKING BAY PLOT 127

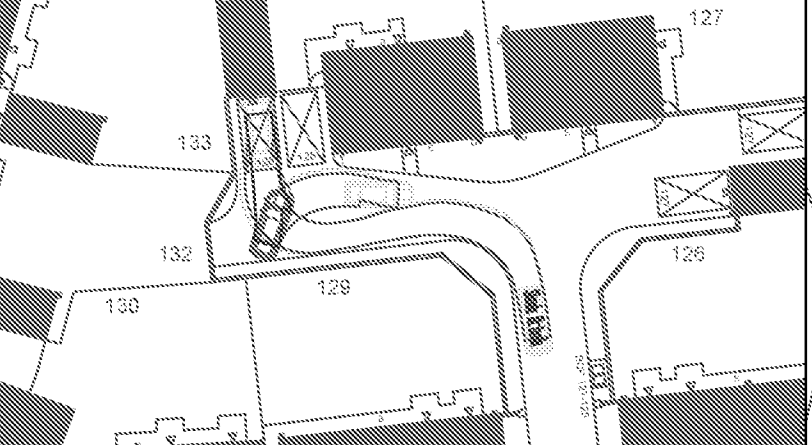


PARKING BAY PLOT 128

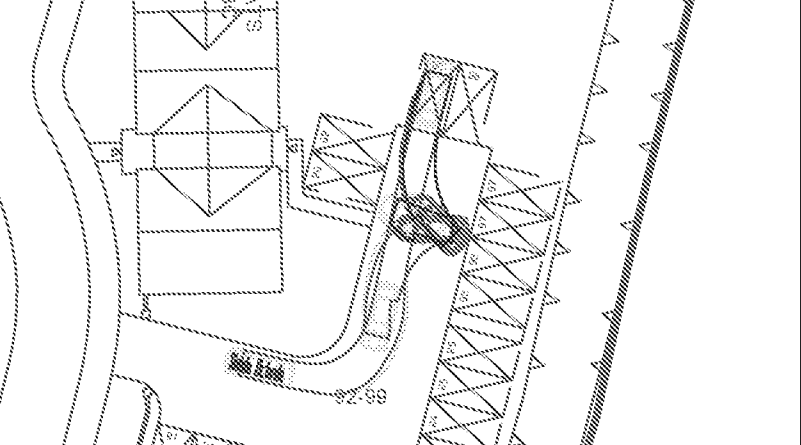


PARKING BAY PLOT 98

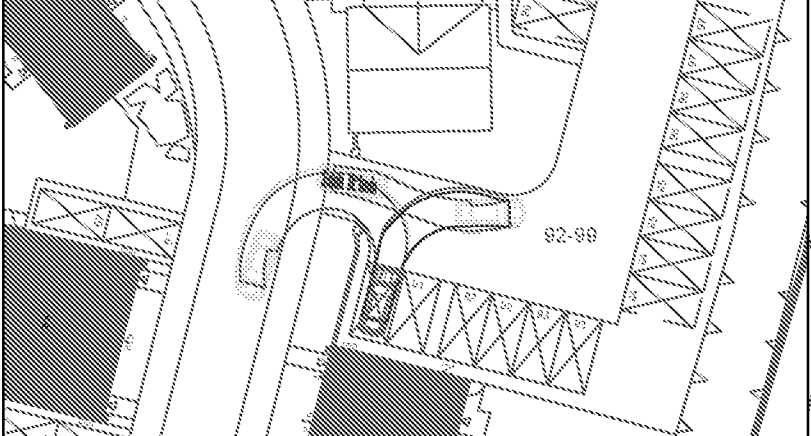

PARKING BAY PLOT 91

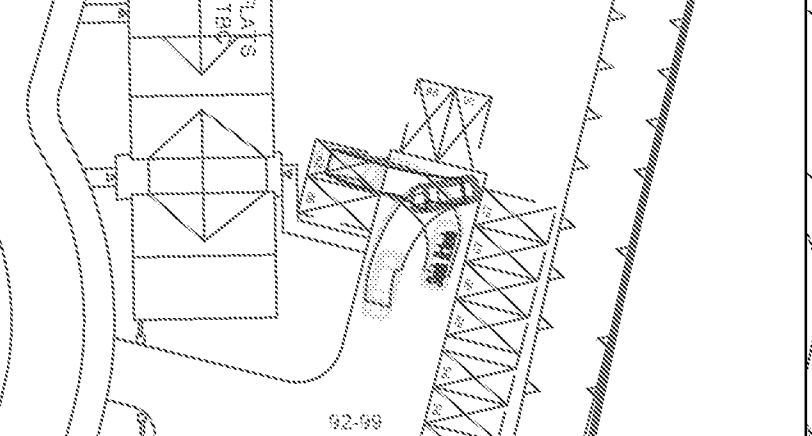

PARKING BAY PLOT 99

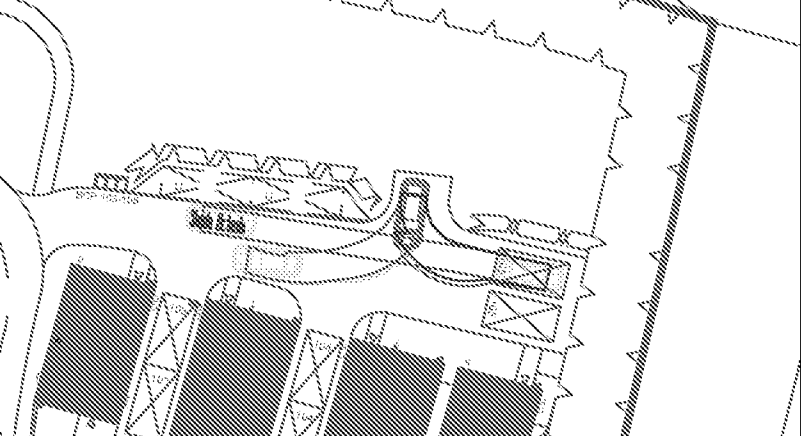


PARKING BAY PLOT 105

GENERAL NOTES

1. THIS DRAWING IS INTENDED TO BE VIEWED IN COMBINATION WITH ALL RELEVANT ARCHITECTS, ENGINEERS, SERVICES AND SPECIALIST DRAWINGS AND SPECIFICATION.
2. ANY VARIATIONS OR DISCREPANCIES BETWEEN THESE DRAWINGS IN TERMS OF DIMENSIONS OR DETAILS SHOULD BE DRAWN TO THE ATTENTION OF THE ARCHITECT AND/OR THE ENGINEER FOR CLARIFICATION.
3. PAUL BASHAM ASSOCIATES ACCEPTS NO RESPONSIBILITY FOR THE ACCURACY OF BACKGROUND INFORMATION PRODUCED BY THIRD PARTIES – THIS MUST BE TREATED AS INDICATIVE ONLY.
4. ALL DIMENSIONS AND LEVELS ARE IN METRES. DO NOT SCALE THIS DRAWING, PRINT, PLOT OR DISK.
5. THIS DRAWING SHOULD ONLY BE USED FOR CONSTRUCTION IF THE PROJECT PHASE IN THE TITLE FRAME BELOW IS SHOWN AS "CONSTRUCTION". PAUL BASHAM ASSOCIATES TAKE NO RESPONSIBILITY FOR CONSTRUCTION WORKS UNDERTAKEN TO DRAWINGS WHICH ARE NOT MARKED UNDER THIS PHASE.


VEHICLE PROFILE

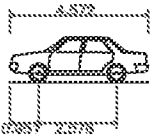

Skoda Octavia	
Overall Length	4.572m
Overall Width	1.769m
Overall Body Height	1.488m
Min Body Ground Clearance	0.249m
Max Track Width	1.713m
Lock to Lock Time	4.00s
Curb to Curb Turning Radius	5.100m




Project Name NYTON ROAD WESTERPAKTE	Title PARKING BAY TRACKING	 Paul Basham Associates Ltd Lancaster Court, 8 Ropes Walk, Fleet, Hampshire, PG11 5TU 01469 985134 info@paulbashamassociates.co.uk www.paulbashamassociates.co.uk	Client Taylor Wimpey	Checked By MS	Checked Date 25.08.17	Scale 1:500	(AT A3 SIZE)		
				Drawn By SN	Drawn Date 23.08.17		Client Drawing No. -	PBA Drawing No. 064.0005.007	Revision A

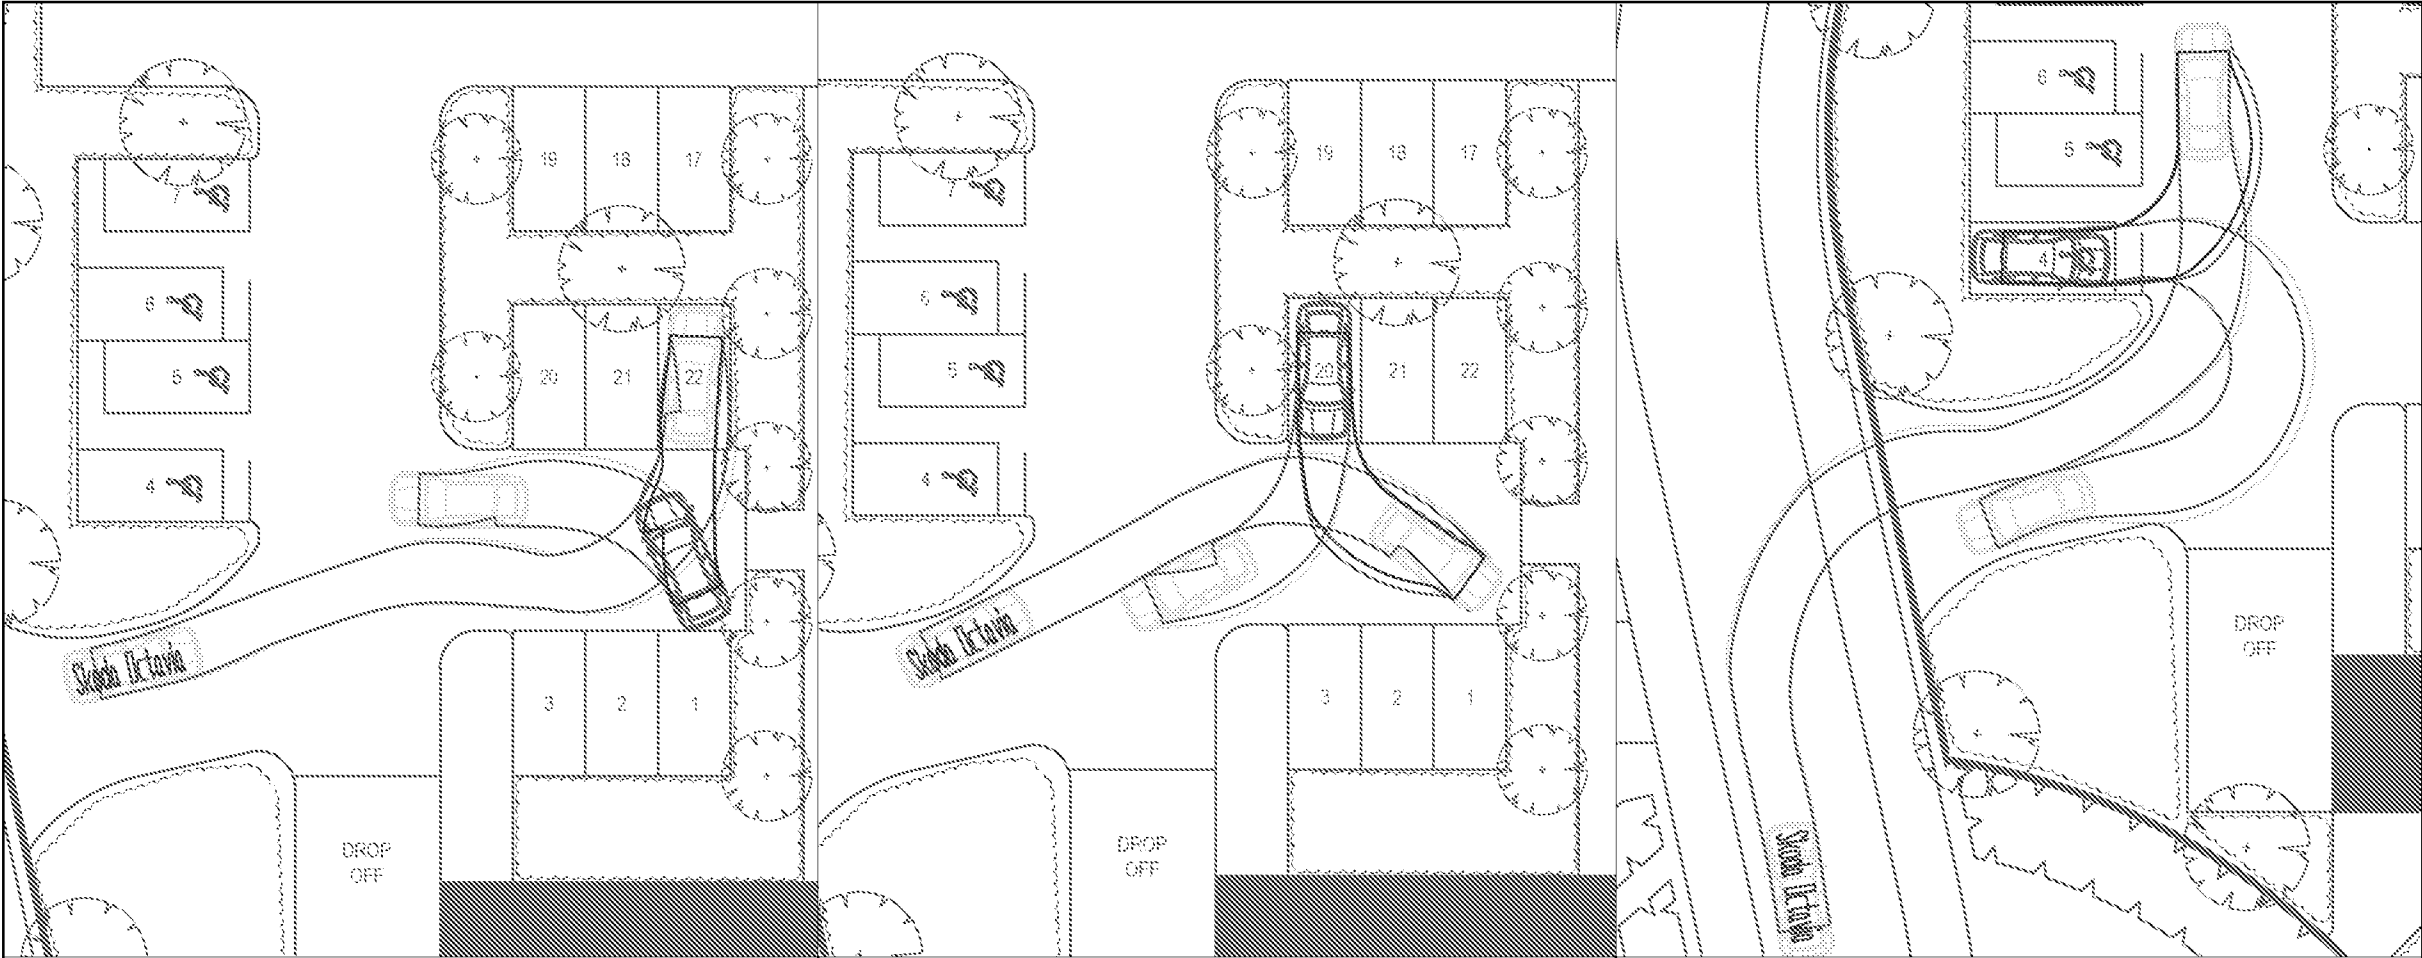


PARKING BAY 22

PARKING BAY 20


PARKING BAY 4

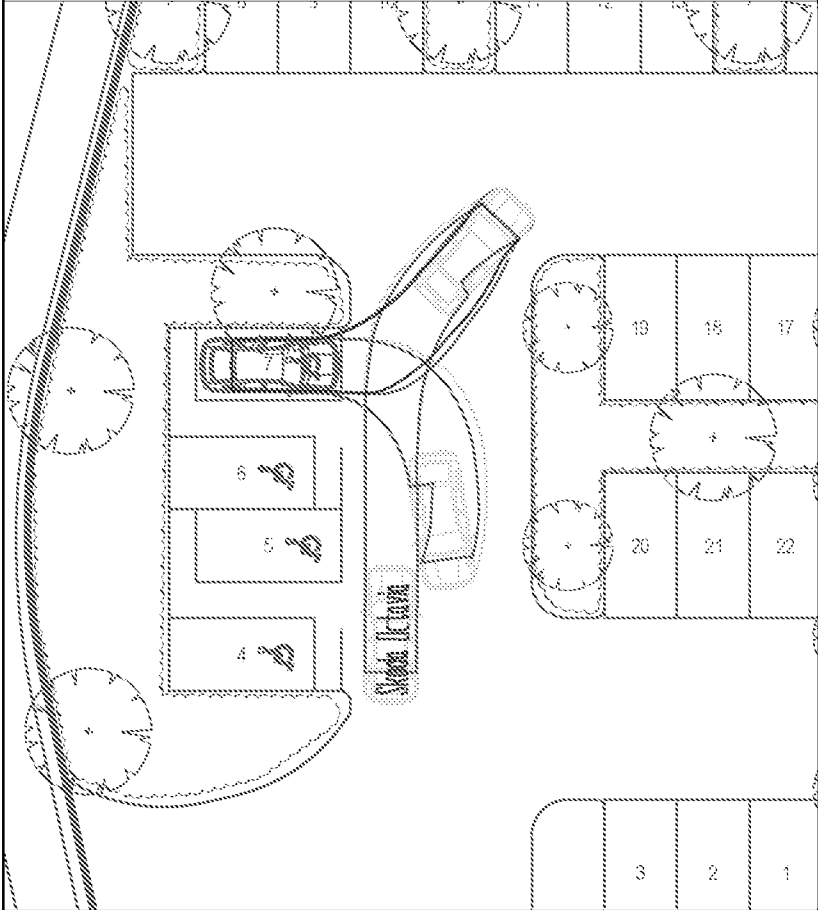

PARKING BAY 7

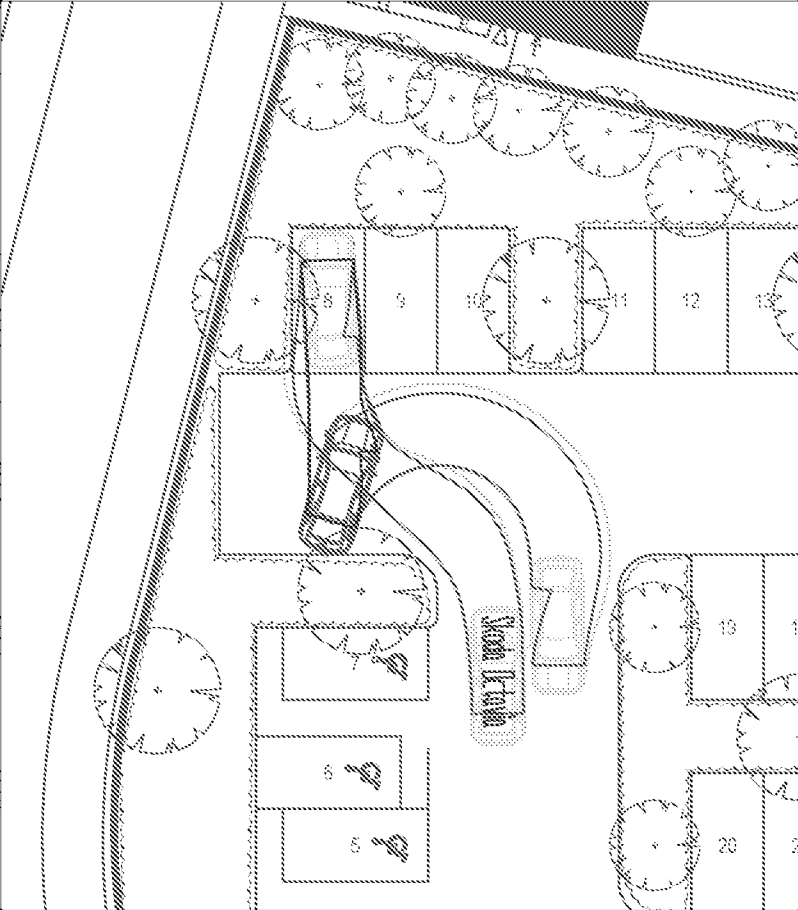

PARKING BAY 8

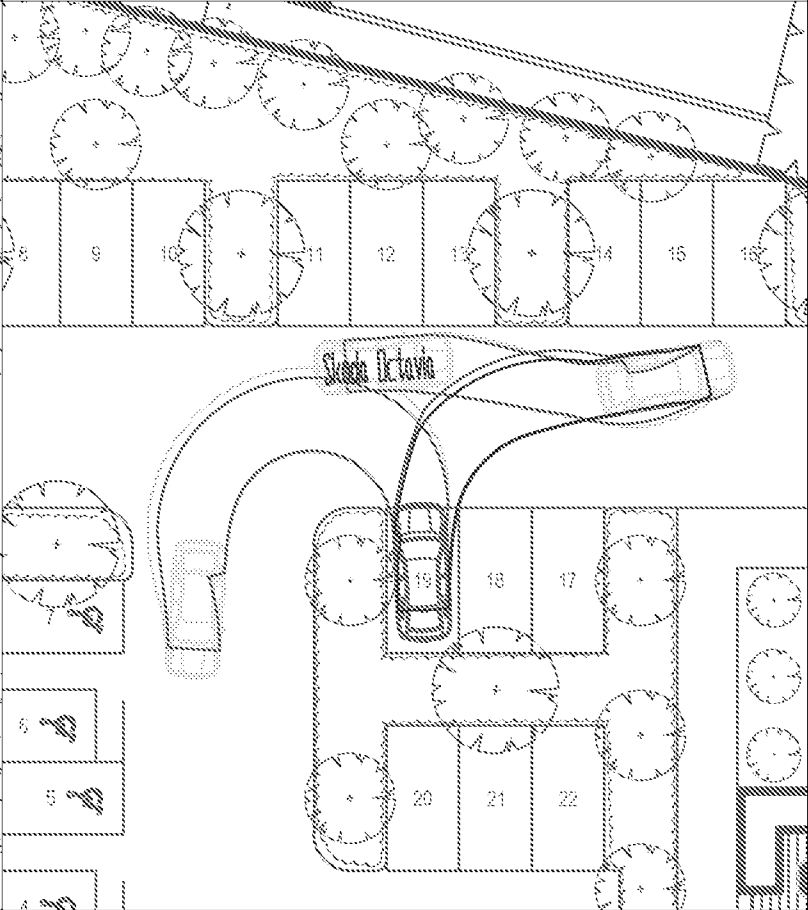


PARKING BAY 19

GENERAL NOTES

1. THIS DRAWING IS INTENDED TO BE VIEWED IN COMBINATION WITH ALL RELEVANT ARCHITECTS, ENGINEERS, SERVICES AND SPECIALIST DRAWINGS AND SPECIFICATION.
2. ANY VARIATIONS OR DISCREPANCIES BETWEEN THESE DRAWINGS IN TERMS OF DIMENSIONS OR DETAILS SHOULD BE DRAWN TO THE ATTENTION OF THE ARCHITECT AND/OR THE ENGINEER FOR CLARIFICATION.
3. PAUL BASHAM ASSOCIATES ACCEPTS NO RESPONSIBILITY FOR THE ACCURACY OF BACKGROUND INFORMATION PRODUCED BY THIRD PARTIES – THIS MUST BE TREATED AS INDICATIVE ONLY.
4. ALL DIMENSIONS AND LEVELS ARE IN METRES. DO NOT SCALE THIS DRAWING, PRINT, PLOT OR DISK.
5. THIS DRAWING SHOULD ONLY BE USED FOR CONSTRUCTION IF THE PROJECT PHASE IN THE TITLE FRAME BELOW IS SHOWN AS "CONSTRUCTION". PAUL BASHAM ASSOCIATES TAKE NO RESPONSIBILITY FOR CONSTRUCTION WORKS UNDERTAKEN TO DRAWINGS WHICH ARE NOT MARKED UNDER THIS PHASE.

VEHICLE PROFILE

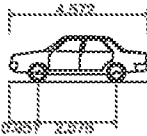

Skoda Octavia	
Overall Length	4.572m
Overall Width	1.769m
Overall Body Height	1.468m
Min Body Ground Clearance	0.249m
Max Track Width	1.713m
Lock to Lock Time	4.00s
Curb to Curb Turning Radius	5.100m



PARKING BAY 7		PARKING BAY 8		PARKING BAY 19		A	REVISED LAYOUT		31.08.17	SN	BA
						Rev	Description		Date	By	CH
Project Name NYTON ROAD WESTERAGTIE		Title CARE HOME CAR PARK TRACKING	 paul basham associates Plot Location: 20000001101 Lancaster Court, 8 Barnes Wells Road, Farnham: PO18 6TU 01493 388134 info@paulbashamassociates.com www.paulbashamassociates.com 01493 388134 01493 388134 01493 388134 01493 388134 01493 388134	Client Taylor Wimpey	Checked By MS	Checked Date 25.08.17	Scale 1:250 (AT A3 SIZE)				
Project Phase PRELIMINARY					Drawn By SN	Drawn Date 23.08.17	Client Drawing No. -	PBA Drawing No. 064.0005.008	Revision A		