Appendix D

ARUN DISTRICT COUNCIL AL/102/17/RES

FIRE TENDER TRACKING ACROSS EASTERN PART OF SITE

SCALE 1:500

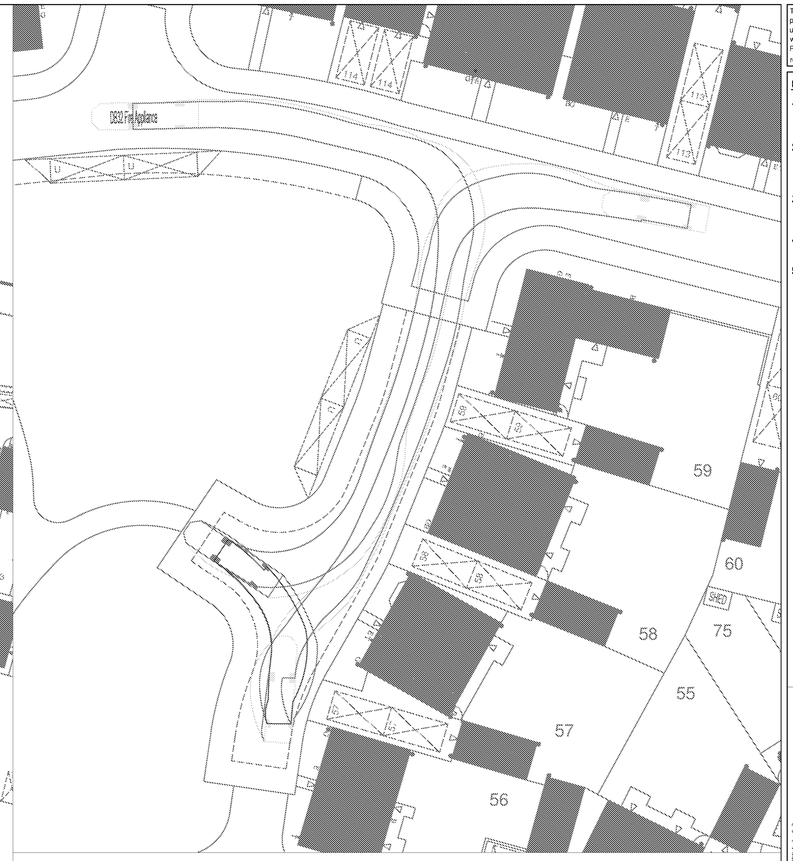

FIRE TENDER TRACKING OF TURNING HEAD FOR PLOTS 52–59

SCALE 1:250

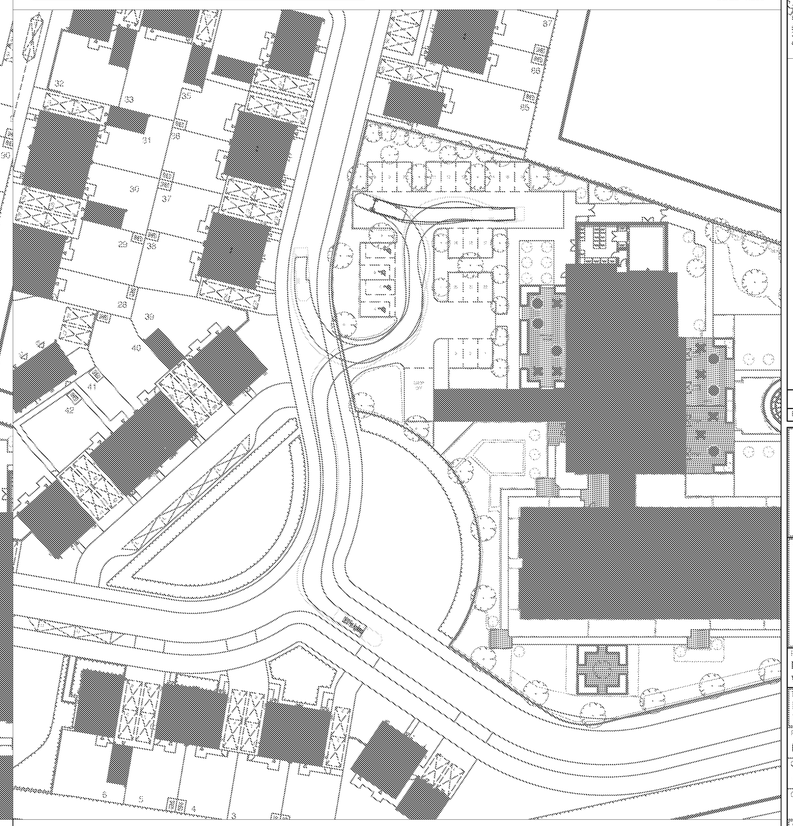

FIRE TENDER TRACKING OF CARE HOME TURNING HEAD

SCALE 1:500

The drawings, information and data recorded in this document ("the information") is the property of Paul Basham Associates.This document and the information are solely for the use of the authorized recipient and this document may not be used, copied or reproduced in whole or part for any purposes other than which it was supplied by Paul Basham Associates. Paul Basham Associates makes no representation, undertakes no duty and accepts no responsibilities to any third party who may use or rely upon this document or the information.

GENERAL NOTES

1. THIS DRAWING IS INTENDED TO BE VIEWED IN COMBINATION WITH ALL RELEVANT ARCHITECTS, ENGINEERS, SERVICES AND SPECIALIST DRAWINGS AND SPECIFICATION.
2. ANY VARIATIONS OR DISCREPANCIES BETWEEN THESE DRAWINGS IN TERMS OF DIMENSIONS OR DETAILS SHOULD BE DRAWN TO THE ATTENTION OF THE ARCHITECT AND/OR THE ENGINEER FOR CLARIFICATION.
3. PAUL BASHAM ASSOCIATES ACCEPTS NO RESPONSIBILITY FOR THE ACCURACY OF BACKGROUND INFORMATION PRODUCED BY THIRD PARTIES – THIS MUST BE TREATED AS INDICATIVE ONLY.
4. ALL DIMENSIONS AND LEVELS ARE IN METRES. DO NOT SCALE THIS DRAWING, PRINT, PLOT OR DISK.
5. THIS DRAWING SHOULD ONLY BE USED FOR CONSTRUCTION IF THE PROJECT PHASE IN THE TITLE FRAME BELOW IS SHOWN AS "CONSTRUCTION". PAUL BASHAM ASSOCIATES TAKE NO RESPONSIBILITY FOR CONSTRUCTION WORKS UNDERTAKEN TO DRAWINGS WHICH ARE NOT MARKED UNDER THIS PHASE.

VEHICLE PROFILE

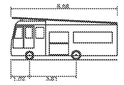

DB32 Fire Appliance	
Overall Length	8.680m
Overall Width	2.180m
Overall Body Height	3.445m
Min Body Ground Clearance	0.337m
Max Track Width	2.121m
Lock to Lock Time	6.06s
Curb to Curb Turning Radius	7.918m

NORTH

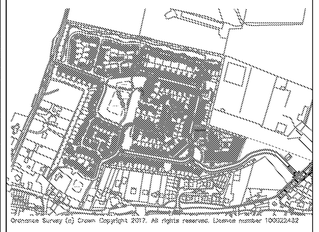

Ordnance Survey (c) Crown Copyright 2017. All rights reserved. Licence number 100022432

Rev	Description	Date	By	Chkd
A	REVISED LAYOUT	31.08.17	SN	BW

paulbasham associates
Paul Basham Associates Ltd
Lancaster Court, 8 Barnes Wallis Road, Fareham, PO15 5TU
01489 668184
info@paulbashamassociates.co.uk www.paulbashamassociates.com

Client
Taylor Wimpey

Project Name
NYTON ROAD
WESTERGATE

Title
FIRE TENDER TRACKING
1 OF 2

Project Phase
PRELIMINARY

Checked By	Checked Date	Drawn By	Drawn Date
MS	25.08.17	SN	23.08.17

Client Drawing No	Scale
-	AS SHOWN (AT A1 SIZE)

PBA Drawing No	Revision
065.0005.005	A

ARUN DISTRICT COUNCIL AU/19/0178/RES