


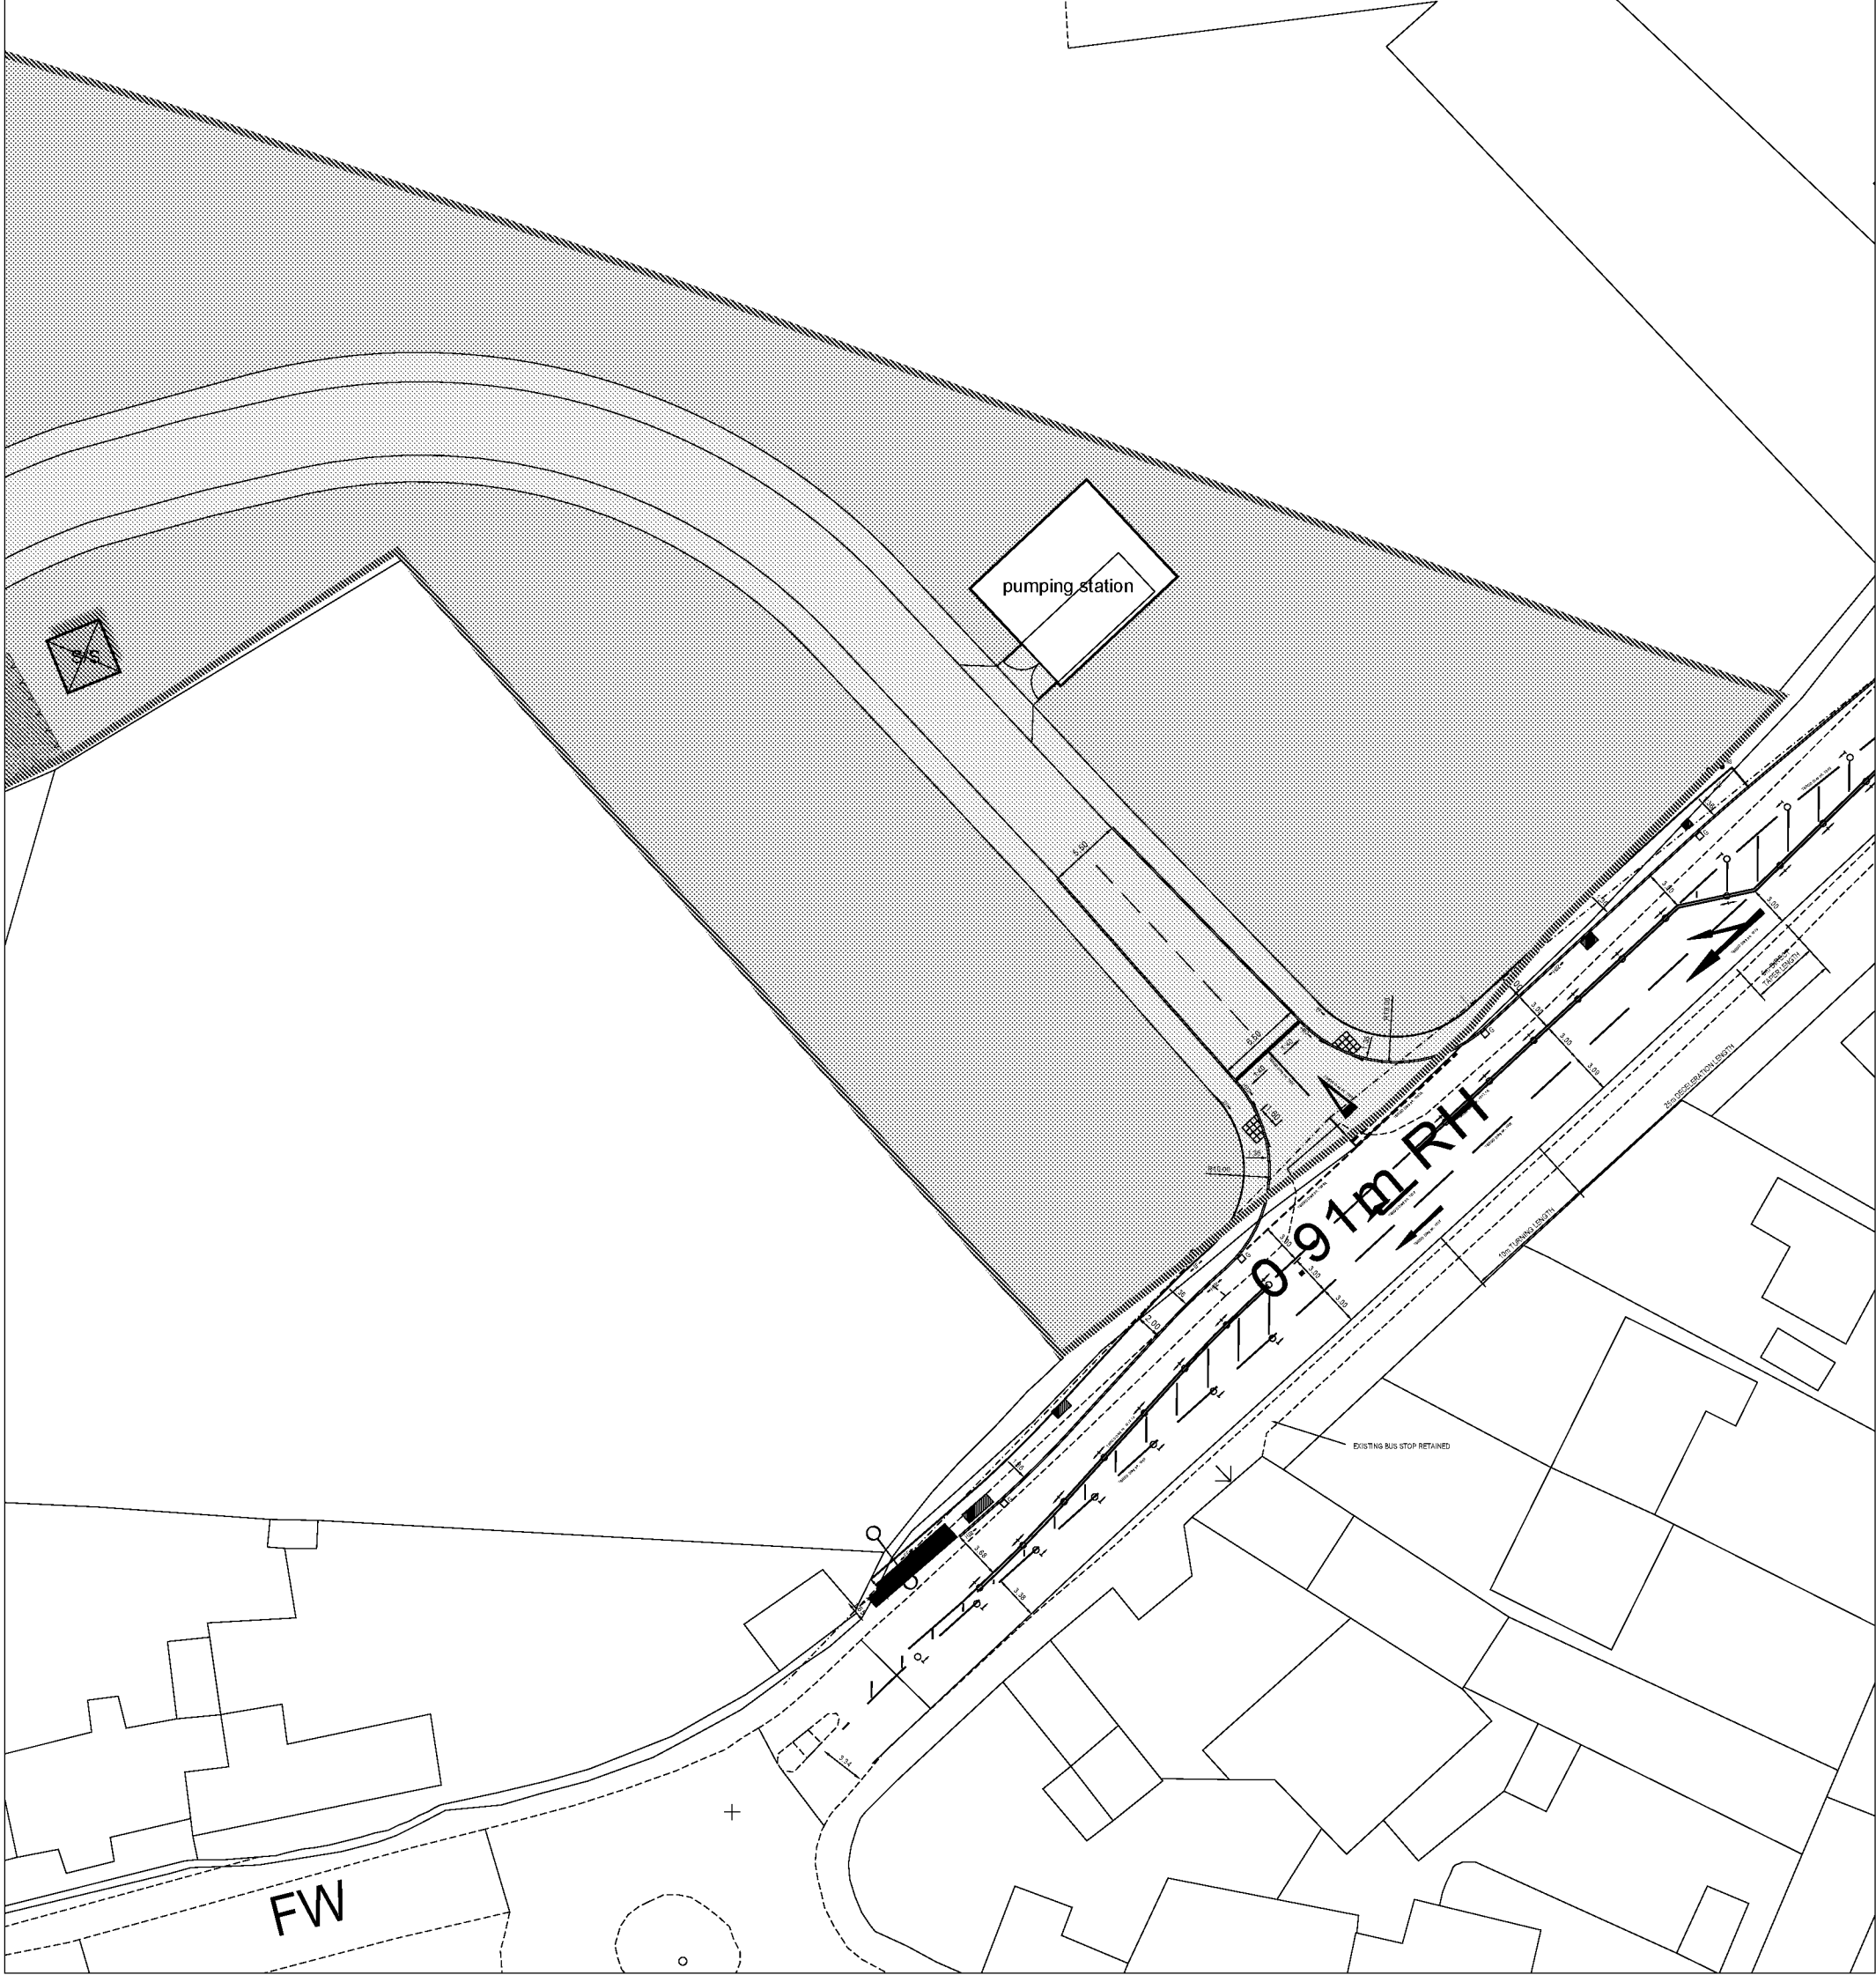

NOTES
CONTRACTORS MUST VERIFY ALL DIMENSIONS ON SITE BEFORE COMMENCING ANY WORK ON SHOP DRAWINGS
DO NOT SCALE FROM THIS DRAWING
MCBAINS COOPER CONSULTING LTD COPYRIGHT

BIM TRANSMITTAL DISCLAIMER
MCBAINS COOPER CONSULTING LTD MAKES NO EXPRESS OR IMPLIED WARRANTIES WITH RESPECT TO THE CHARACTER, FUNCTION, OR CAPABILITIES OF THE DATA INCLUSIVE OF 3RD PARTY DATA INCORPORATED WITHIN, OR THE SUITABILITY OF THE DATA FOR ANY PARTICULAR PURPOSE BEYOND THOSE ORIGINALLY INTENDED BY MCBAINS COOPER CONSULTING LTD. PLEASE REFER TO OUR STANDARD TERMS AND CONDITIONS FOR FURTHER DETAILS.

A	Boundary treatments amended to include hedge within private gardens on some plots	25.09.2017	
REV	AMENDMENT	DATE	CHD
DRAWING STATUS			
PLANNING			




MCBAINS COOPER CONSULTING LTD.
120 OLD BROAD STREET LONDON EC2N 1AR
TELEPHONE: 020 7786 7900 FACSIMILE: 020 7786 7999

CLIENT
Taylor Wimpey

PROJECT
LAND AT NYTON NURSERIES
EASTERGATE AND WESTERGATE
WEST SUSSEX

DRAWING TITLE
SITE LAYOUT PLAN

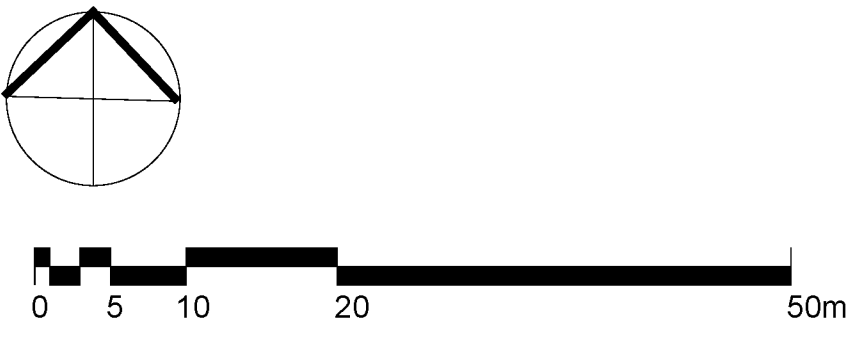

ARCHITECTURE

SCALE	DRAWN BY	CHECKED	DATE
1:500 @ A0	FC/TS	POR	JUL'17
1:1000 @ A2			
DRAWING NUMBER	REVISION		
59650-101	A		