



NEAP

A mix of formal and natural play located across a larger and more diverse play environment to provide a more challenging play experience for junior aged children. Caters for the needs of slightly older children in terms of the provision of flexible spaces for meeting, socialising and spontaneity.




LEAP

A mix of informal play features with natural elements such as rocks, boulders, grass mounds and planting to provide a stimulating and challenging play experience accessible to all.



LEAP

A mix of informal play features with natural elements such as rocks, boulders, grass mounds and planting to provide a stimulating and challenging play experience accessible to all.

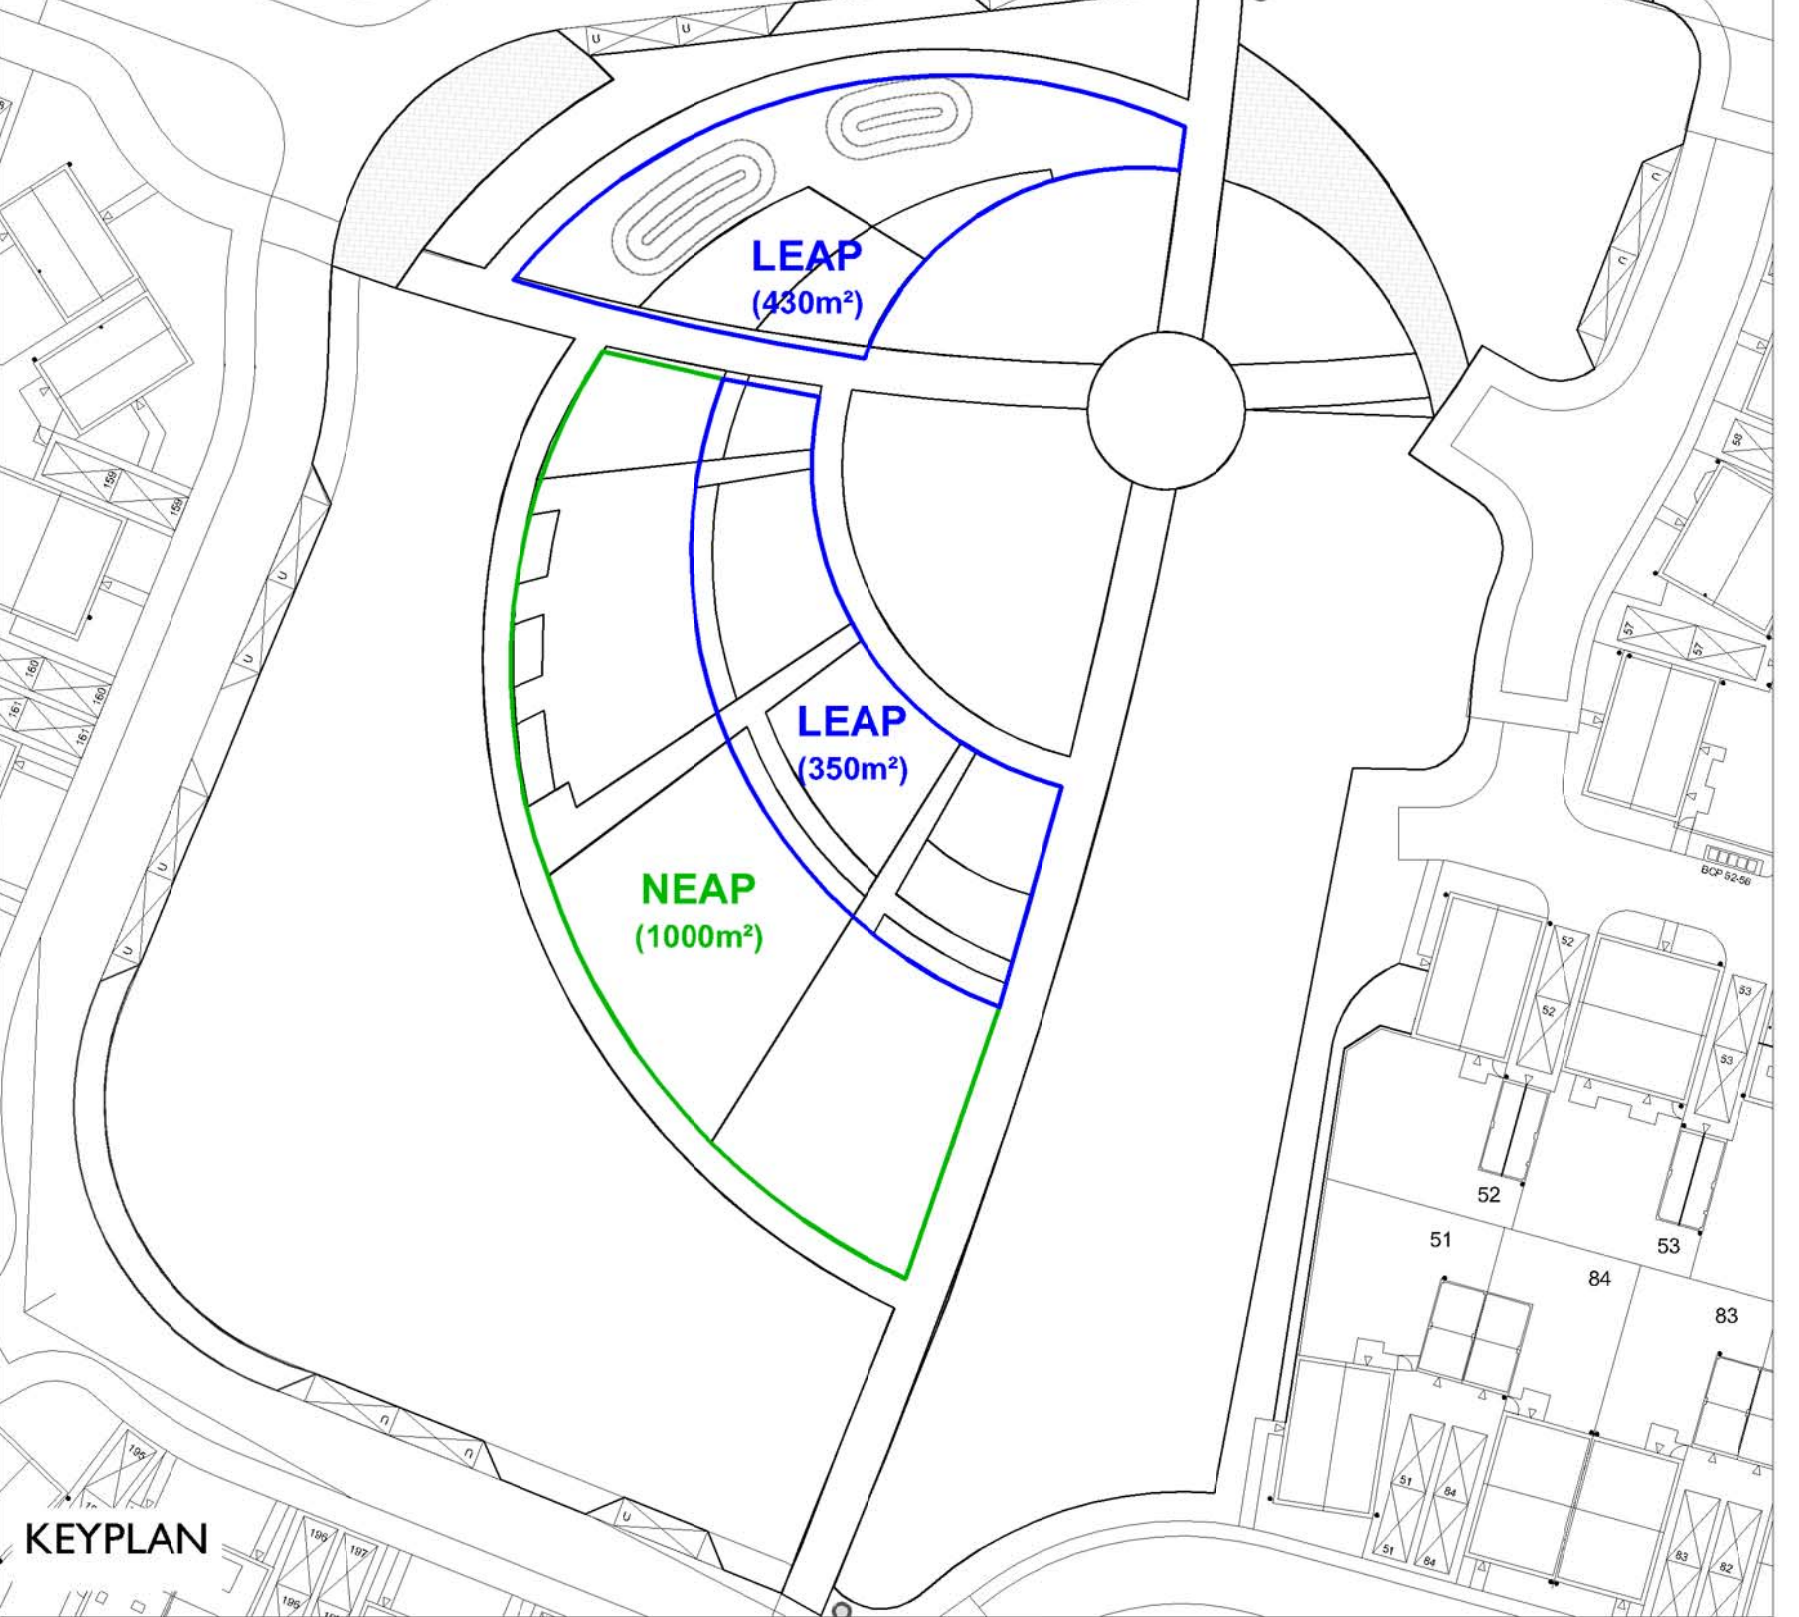

KEYPLAN



© 2017 RPS Group
Notes
1. This drawing has been prepared in accordance with the scope of RPS's appointment with its client and is subject to the terms and conditions of that appointment. RPS accepts no liability for any use of this document other than by its client and only for the purposes for which it was prepared and provided.
2. If received electronically it is the recipient's responsibility to print to correct scale. Only written dimensions should be used.
3. Where applicable Ordnance Survey (c) Crown Copyright 2017
All rights reserved. Licence number 0100031673

KEY

HARD LANDSCAPE

- HARDSTANDING SURFACING
Block Paving
- FOOTPATH SURFACING
Bitumen macadam
- SAFETY SURFACING
Welpour Rubber Crumb
- SAFETY SURFACING
Rubber Safety Grass
- SAND PIT
Playsand

SOFT LANDSCAPE

- PROPOSED TREE
Semi Mature
- PROPOSED TREE
Extra Heavy Standard
- PROPOSED TREE
Light Standard
- PROPOSED TREE
Multi-Stem
- ORNAMENTAL SHRUB PLANTING
Structural shrubs and grasses
- MEADOW GRASSLAND
- AMENITY GRASSLAND
- ROBUST ORNAMENTAL GRASS
Low growing grasses

STREET FURNITURE

- TIMBER BOLLARD
1000mm high
- DOG BIN
- LITTER BIN
- TIMBER SEAT
- CONCRETE CUBE SEATING
600 X 600

PLAY EQUIPMENT

- EARTHEN WOUNDING
Max height 1.5m
- WOODEN SLALOM PLAY POSTS
Various heights and colours
- CLIMBING NET
3.0m high
- NEST SWING
Timber finish
- ROTATING PLATE
Metal finish
- PLAY ITEM - TODDLER
Timber Play; Small See-saw (611700)
- PLAY ITEM - TODDLER
Timber Play; Double swing fitted with toddler seats (612800)
- PLAY ITEM - JUNIOR
Timber Play; Rotating Disc (72600)
- PLAY ITEM - ALL AGES
Timber Play; Totter beam (6.05000)
- PLAY ITEM - ALL AGES
Smooth play boulders, ave 1.0m Ø
0.5m high
- PLAY ITEM - ALL AGES
Climbing tree trunk / seat
- PLAY ITEM - JUNIOR
Timber Play; Large Climbing Structure 10
(6051010)
- PUBLIC ART
Opportunity for centrally located art / sculpture

B	Tree locations updated to swales	09/17	CP	NJ
A	Layout revised	09/17	SH	DC
Rev	Description	Date	Initial	Checked



Lakesbury House, Hittingbury Road, Chandlers Ford,
Hampshire SO53 5SS
T: 02380 810 440 E: rps@rpsgroup.com F: 02380 810 449

Client Taylor Wimpey
Southern Counties

Project Land at Nyton Nurseries
Westergate

Title Play Strategy
Central Public Open Space

Status Planning
Drawn By CP
PM/Checked by NJ

Job Ref JSL2869
Scale @ A0 1:500
Date Created August 2017

Drawing Number 101
Rev B

rpsgroup.co.uk

A range of LAPs, LEAPs and NEAPs are proposed to offer inclusive, safe and fun play opportunities for children of all ages, with an emphasis on natural play and timber play structures. The following publications have been used to inform the design process: Fields in Trust 'Planning and Design for Outdoor Sport and Play' (2008), Play England 'Design for Play: A Guide to Creating Successful Play Spaces', as well as scoring tested against RoSPA's 'Play Value Assessment'.

Planting: The open space is planted informally with a variety of tree, shrub, grassland and other plant species for habitat diversity, seasonal interest and offer a range of sensory experiences.

Enclosure: The play spaces are designed to be open areas of play with no physical boundaries or means of enclosure, in this way they are inviting to all and offer free flow of users and are fully integrated within the wider green open space.

Play Elements: A selection of key play elements are outlined on the layout.

SECTION A-A (NTS)

