


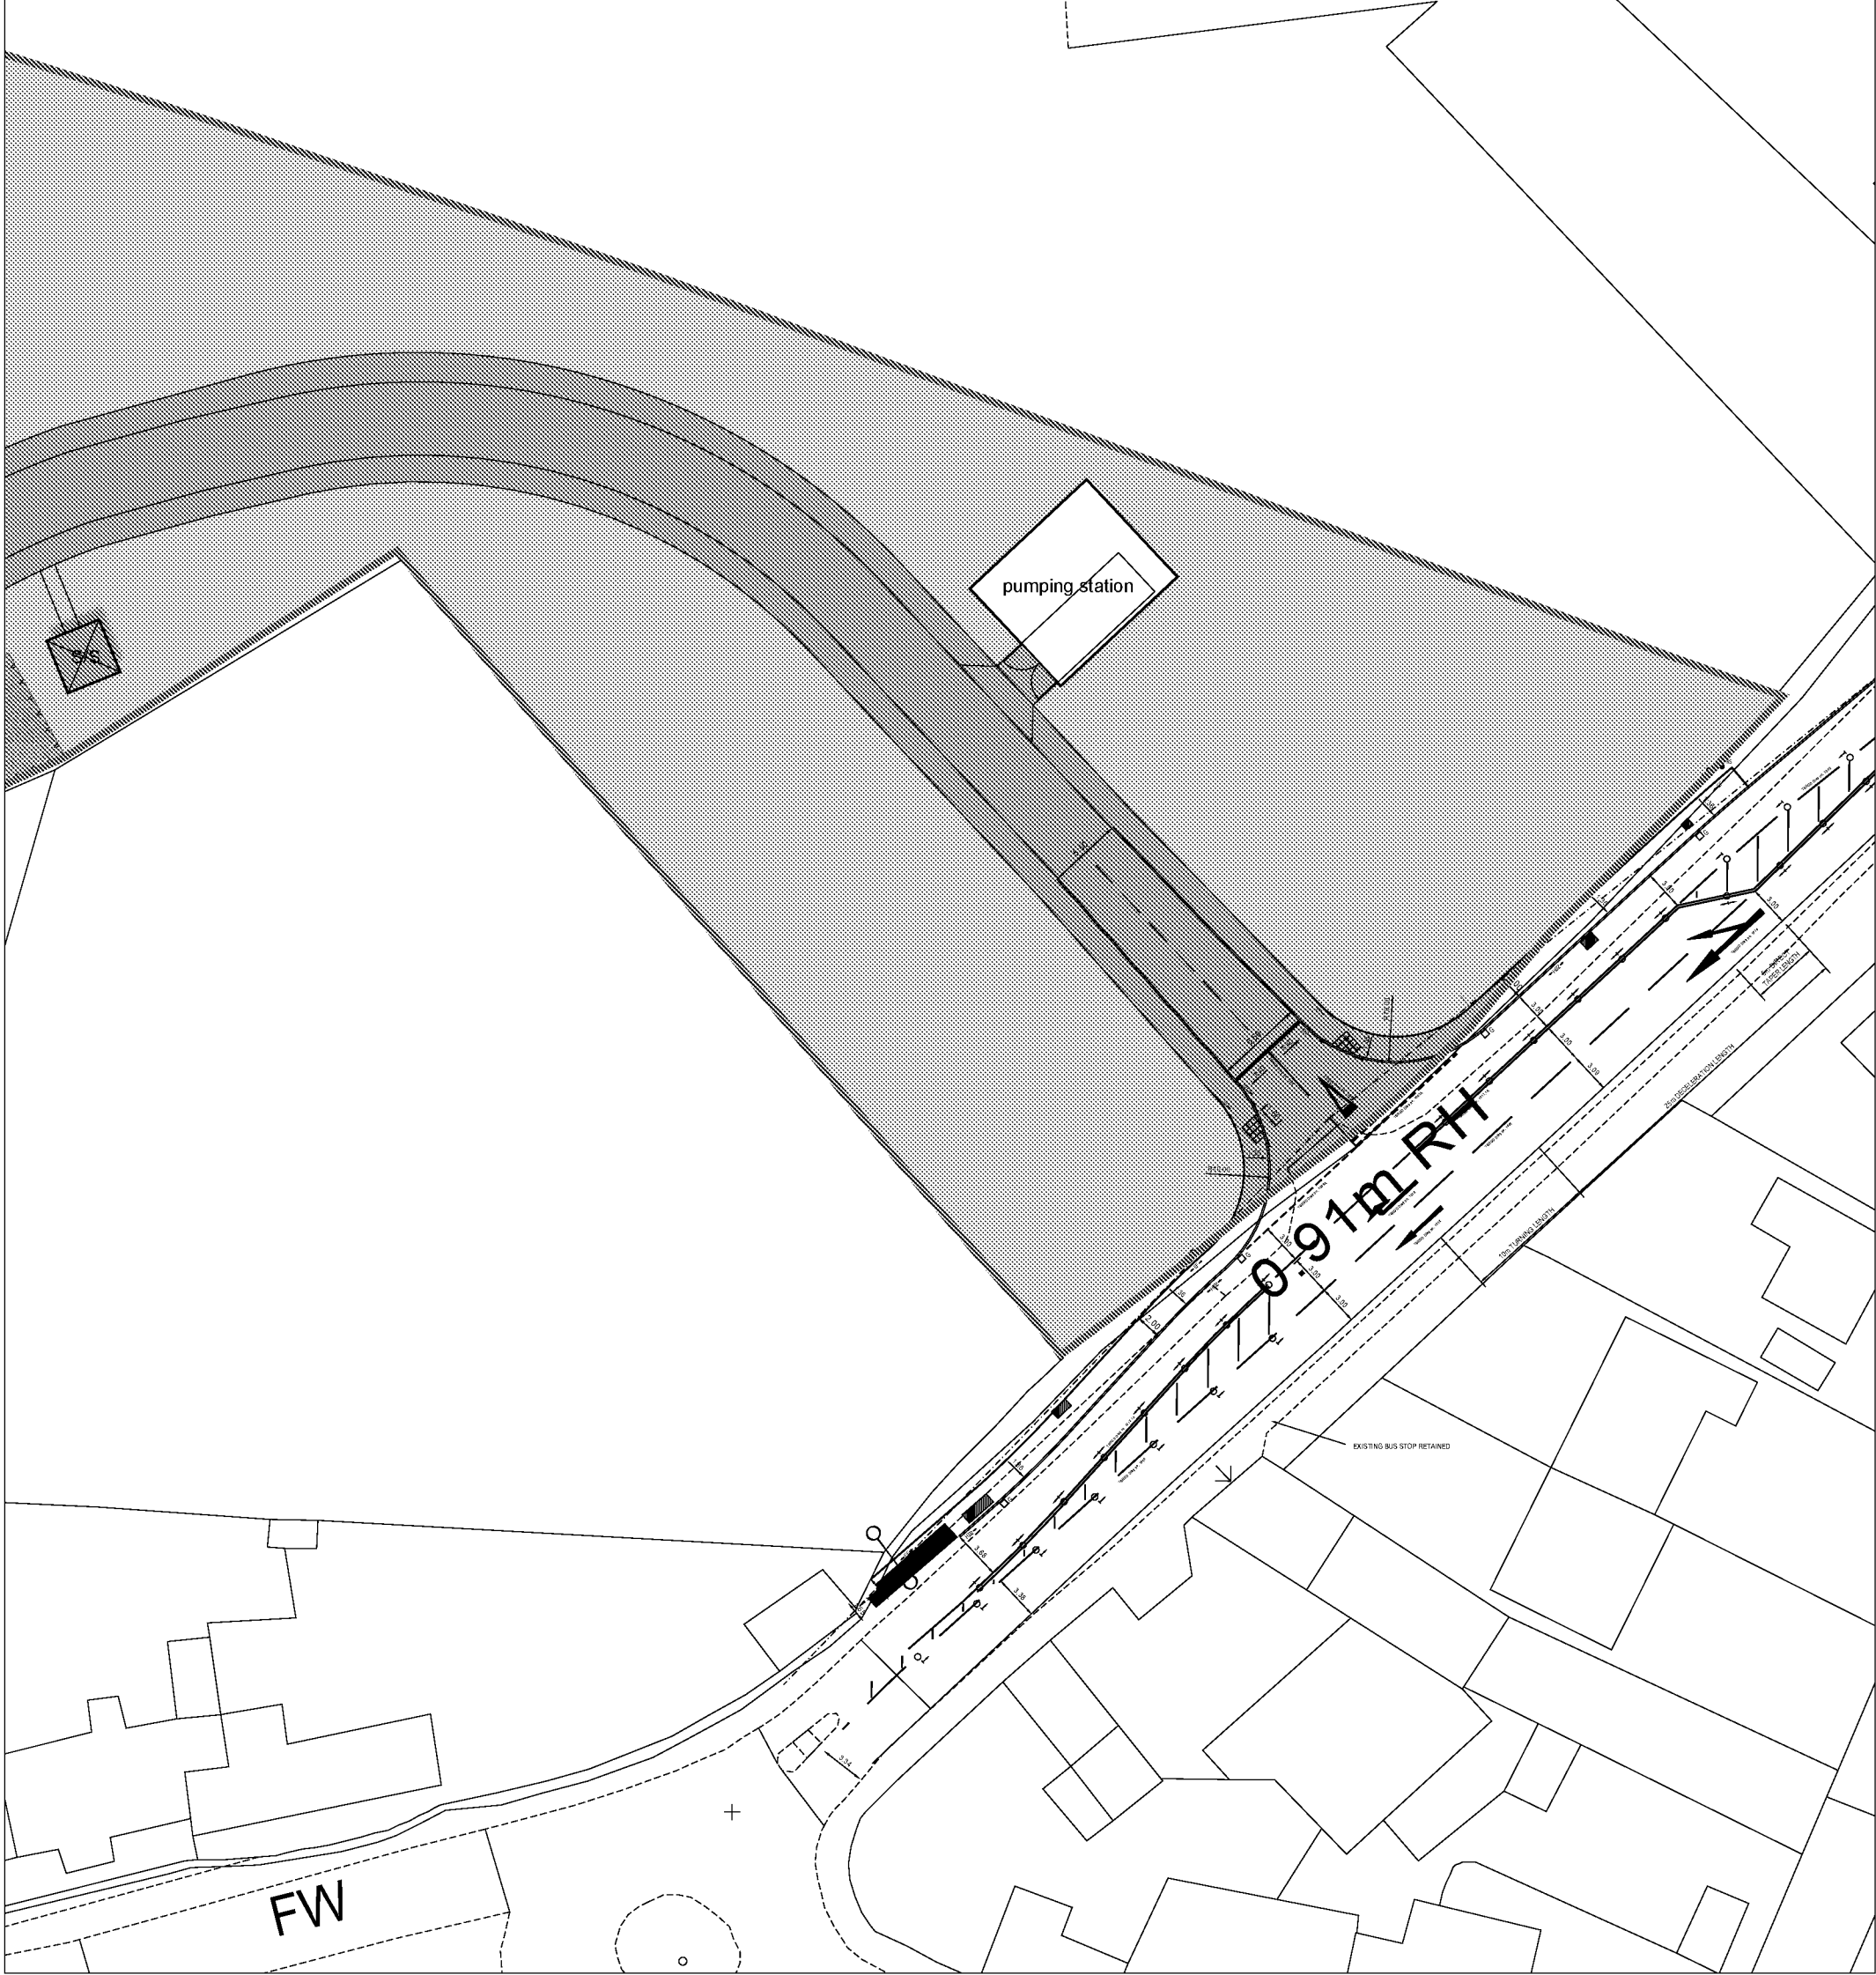

NOTES

CONTRACTORS MUST VERIFY ALL DIMENSIONS ON SITE BEFORE COMMENCING ANY WORK ON SHOP DRAWINGS

DO NOT SCALE FROM THIS DRAWING

MCBAINS LTD COPYRIGHT

BIM TRANSMITTAL DISCLAIMER

MCBAINS LTD MAKES NO EXPRESS OR IMPLIED WARRANTIES WITH RESPECT TO THE CHARACTER, FUNCTION, OR CAPABILITIES OF THE DATA (INCLUDING OF 3RD PARTY DATA) INCORPORATED WITHIN, OR THE SUITABILITY OF THE DATA FOR ANY PARTICULAR PURPOSE BEYOND THOSE ORIGINALLY INTENDED BY MCBAINS COOPER CONSULTING LTD. PLEASE REFER TO OUR STANDARD TERMS AND CONDITIONS FOR FURTHER DETAILS.

C	Area around plots 52-57 amended; visitor space in front of plot 58 reallocated in front of plot 122	12.01.2018	
B	Footway added behind plots 151-173, 167, 1-6, 7-18, 85-91, 100-101, 105. Emergency link amended Footway link to the northwest of the site removed. Parking bays for plot 142 pushed back to allow 5m for tracking purposes. Illustrative landscape added. Crossing points added. Minor graphical amendments.	18.12.2017	
A	Boundary treatments amended to include hedge within private gardens on some plots	25.09.2017	
REV	AMENDMENT	DATE	CHWD
DRAWING STATUS: PLANNING			


McBains

McBains Ltd
5th Fl. 26 Finsbury Square London EC2A 105

CLIENT
Taylor Wimpey

PROJECT
LAND AT NYTON NURSERIES
EASTERGATE AND WESTERGATE
WEST SUSSEX

DRAWING TITLE
SITE LAYOUT PLAN

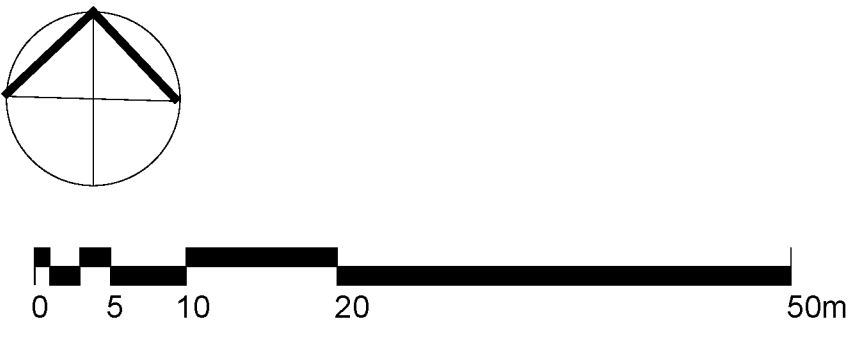

ARCHITECTURE			
SCALE	DRAWN BY	CHECKED	DATE
1:500 @ A0	FC/TS	POR	JUL'17
1:1000 @ A2			
DRAWING NUMBER		REVISION	
59650-101		C	