


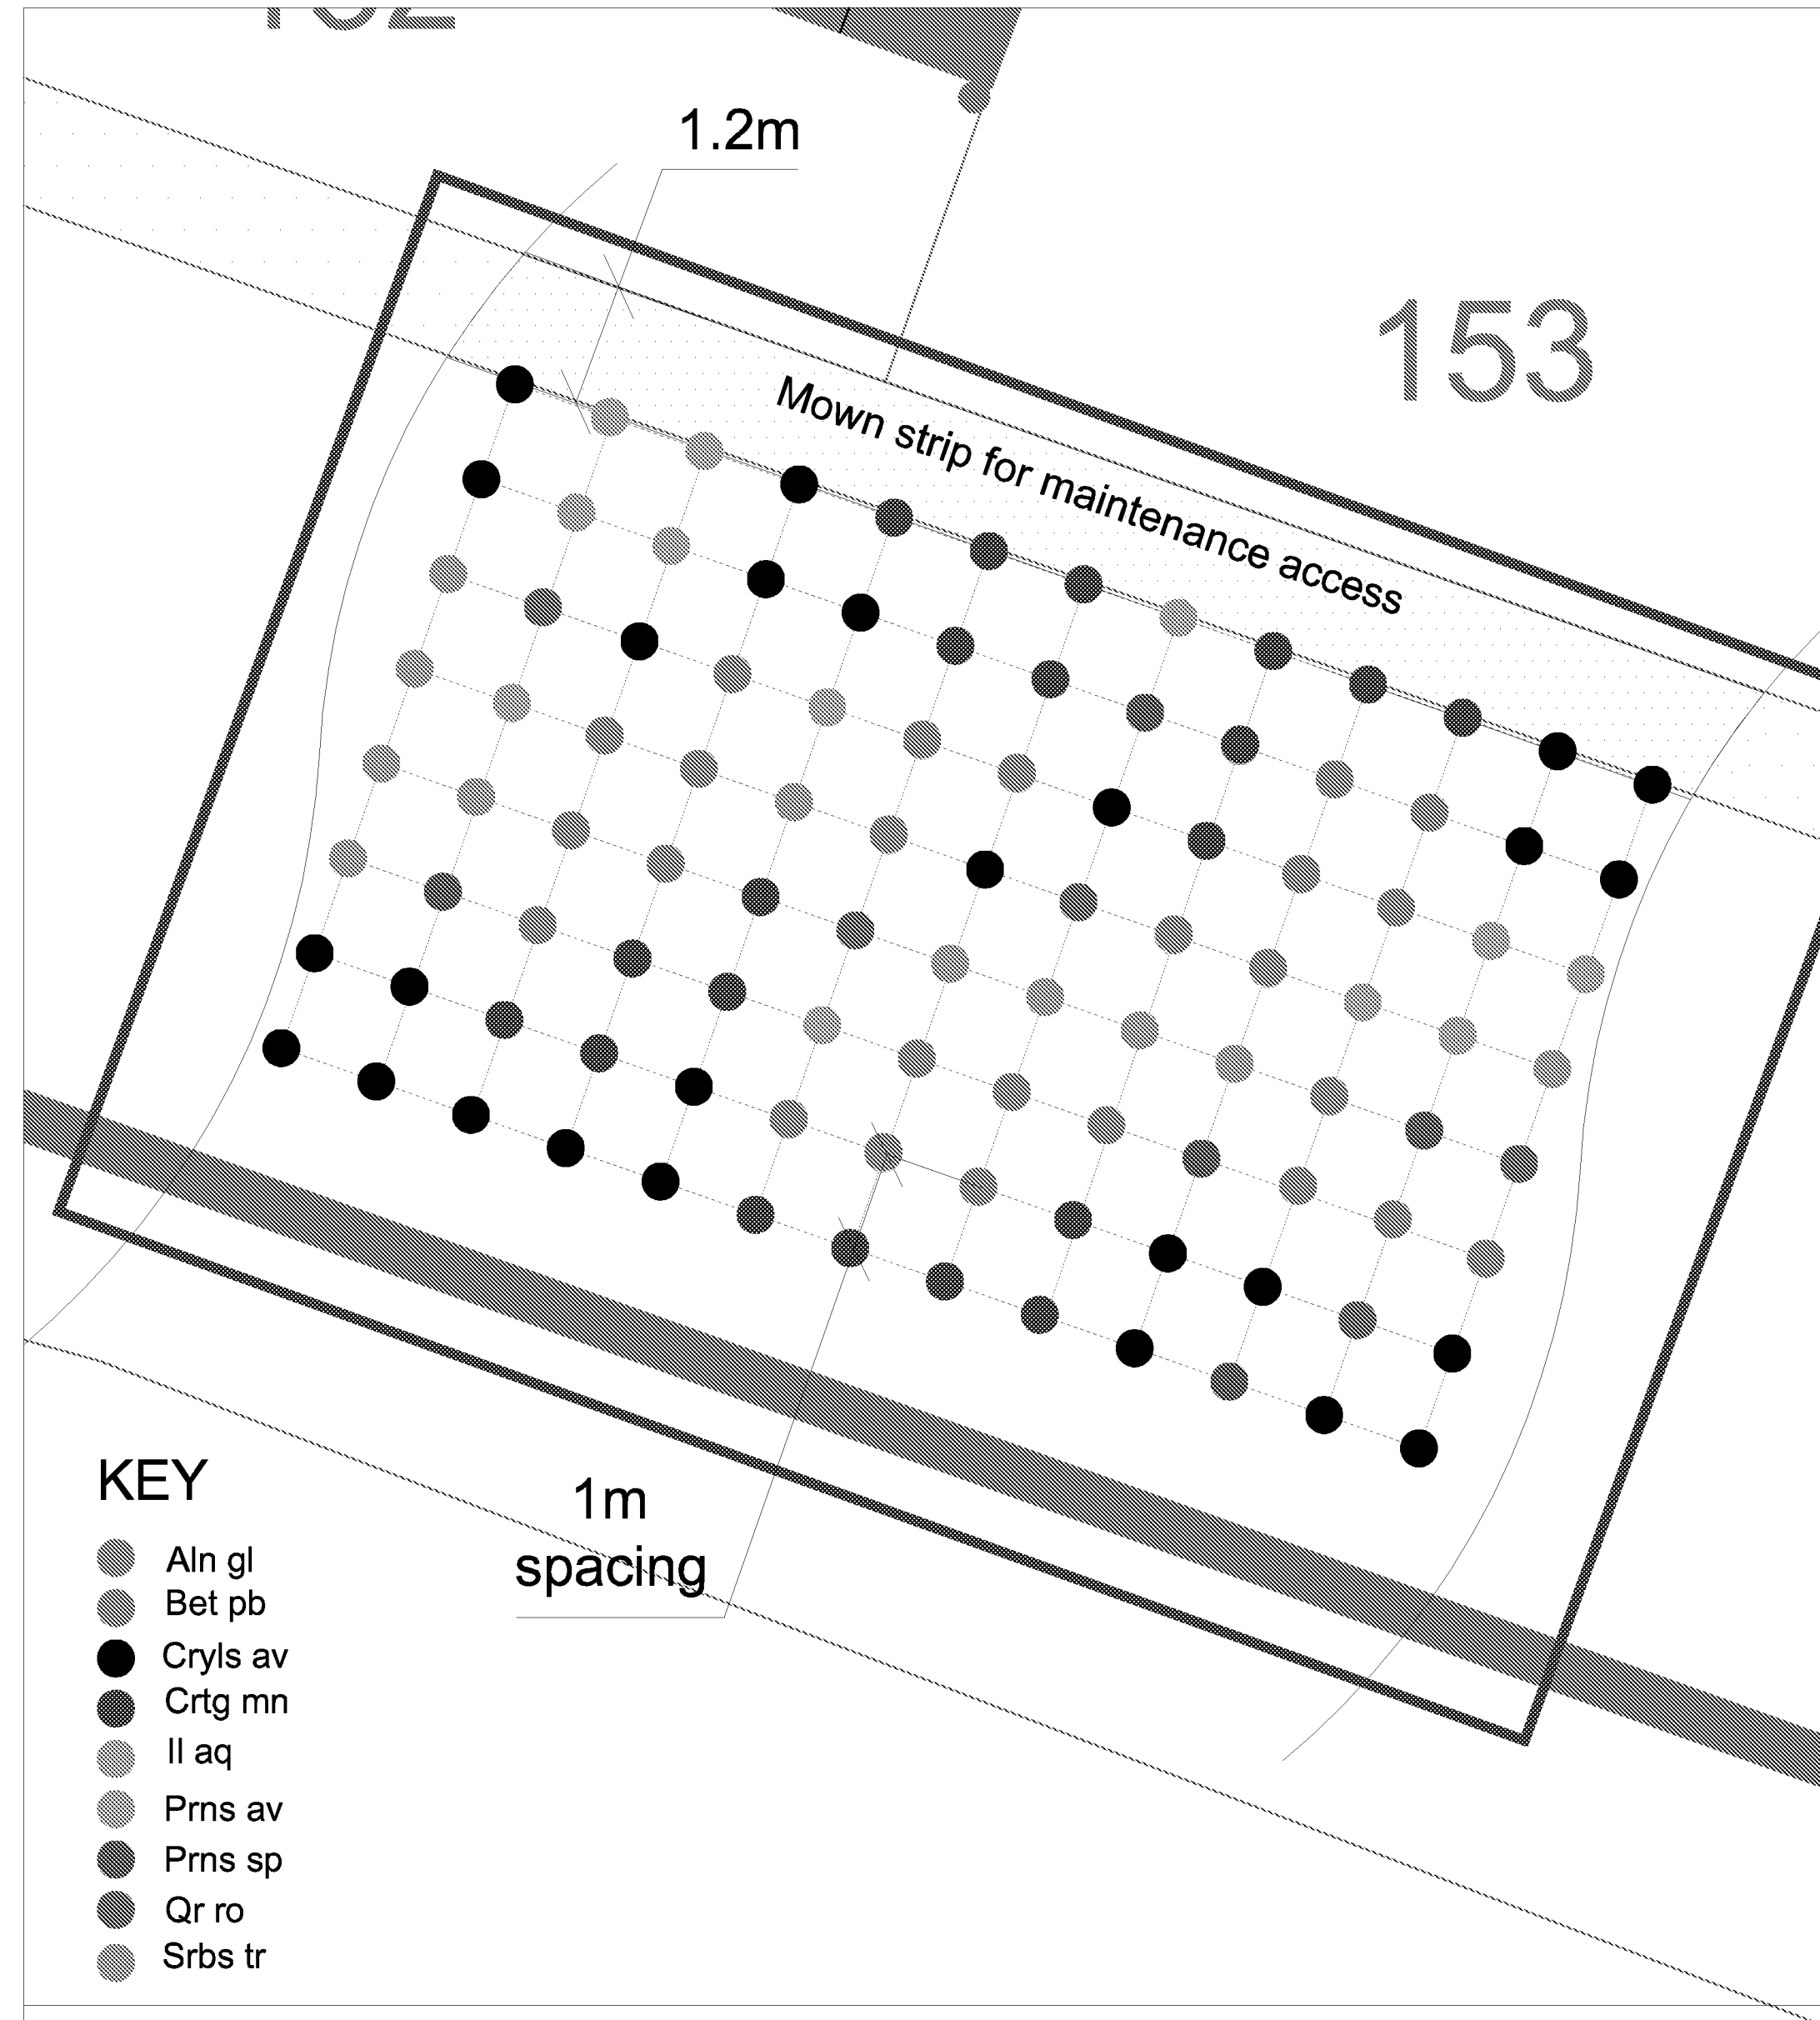

KEY

- Aln gl
- Bet pb
- Cryls av
- Crtg mn
- Il aq
- Pms av
- Pms sp
- Qr ro
- Srbs tr

Native Woodland Mix B.
Planted at 1.00/m2 centres in
single species clusters of
3-7nr. as shown (aside from Il
aq and Qr ro which are to be
planted on at 3m centres min.)
(Please read in conjunction with
Planting Schedule: JSL2869_550)

Detail Area.
Indicative Planting Matrix for
Woodland Mix Planting
NTS



© 2017 RPS Group
Notes
1. This drawing has been prepared in accordance with the scope of RPS's
appointment with its client and is subject to the terms and conditions of that
appointment. RPS accepts no liability for any use of this document other than
by its client and only for the purposes for which it was prepared and provided.
2. If received electronically it is the recipient's responsibility to print to correct scale.
Only written dimensions should be used.
3. Where applicable Ordnance Survey (c) Crown Copyright 2017
All rights reserved. Licence number 0100031673

KEY
SOFT LANDSCAPE
Proposed elements

- SEMI-MATURE TREE
(20-25cm girth)
- EXTRA HEAVY STANDARD TREE
(16-18cm girth)
- HEAVY STANDARD TREE
(12-14cm girth)
- STANDARD TREE
(8-10cm girth)
- ORNAMENTAL AMENITY SHRUB
PLANTING
- WOODLAND MIX PLANTING
- NATIVE SHRUB MIX PLANTING
- ORNAMENTAL HEDGE
- MOWN AMENITY GRASS
- PRIVATE LAWN
- REAR GARDEN AREAS
- WOODLAND MEADOW
- GENERAL MEADOW AREA
- CLIMBING SHRUB

F	Amendments to LPA comments	Jan 18	AWB	NJ
E	Amended to Private Access Path	Dec 17	CP	NJ
D	Gen. Amends	Nov 17	CP	NJ
C	Gen. Amends	Nov 17	CP	NJ
B	Amended to issues	Sept 17	CP	NJ
A	Planning Issue	Aug 17	CP / JL	DC
Rev	Description	Date	Initial	Checked



Lakensbury House, Hillingbury Road, Chadderton, Greater Manchester M25 3SS

Client Taylor Wimpey
Southern Counties

Project Land at Nyton Nurseries
Westergate

Title Proposed Soft Landscape
1 of 4

Status Planning Drawn By SH PM/Checked by NJ

Job Ref JSL2869 Scale @ A0 1:500 Date Created August 2017

Drawing Number 501 Rev F

rpsgroup.com/uk

P:\2800 Series\JSL2869 - Land at Nyton Nurseries, Westergate\Tech\Access\Current\JSL2869_501F to 504F.dwg