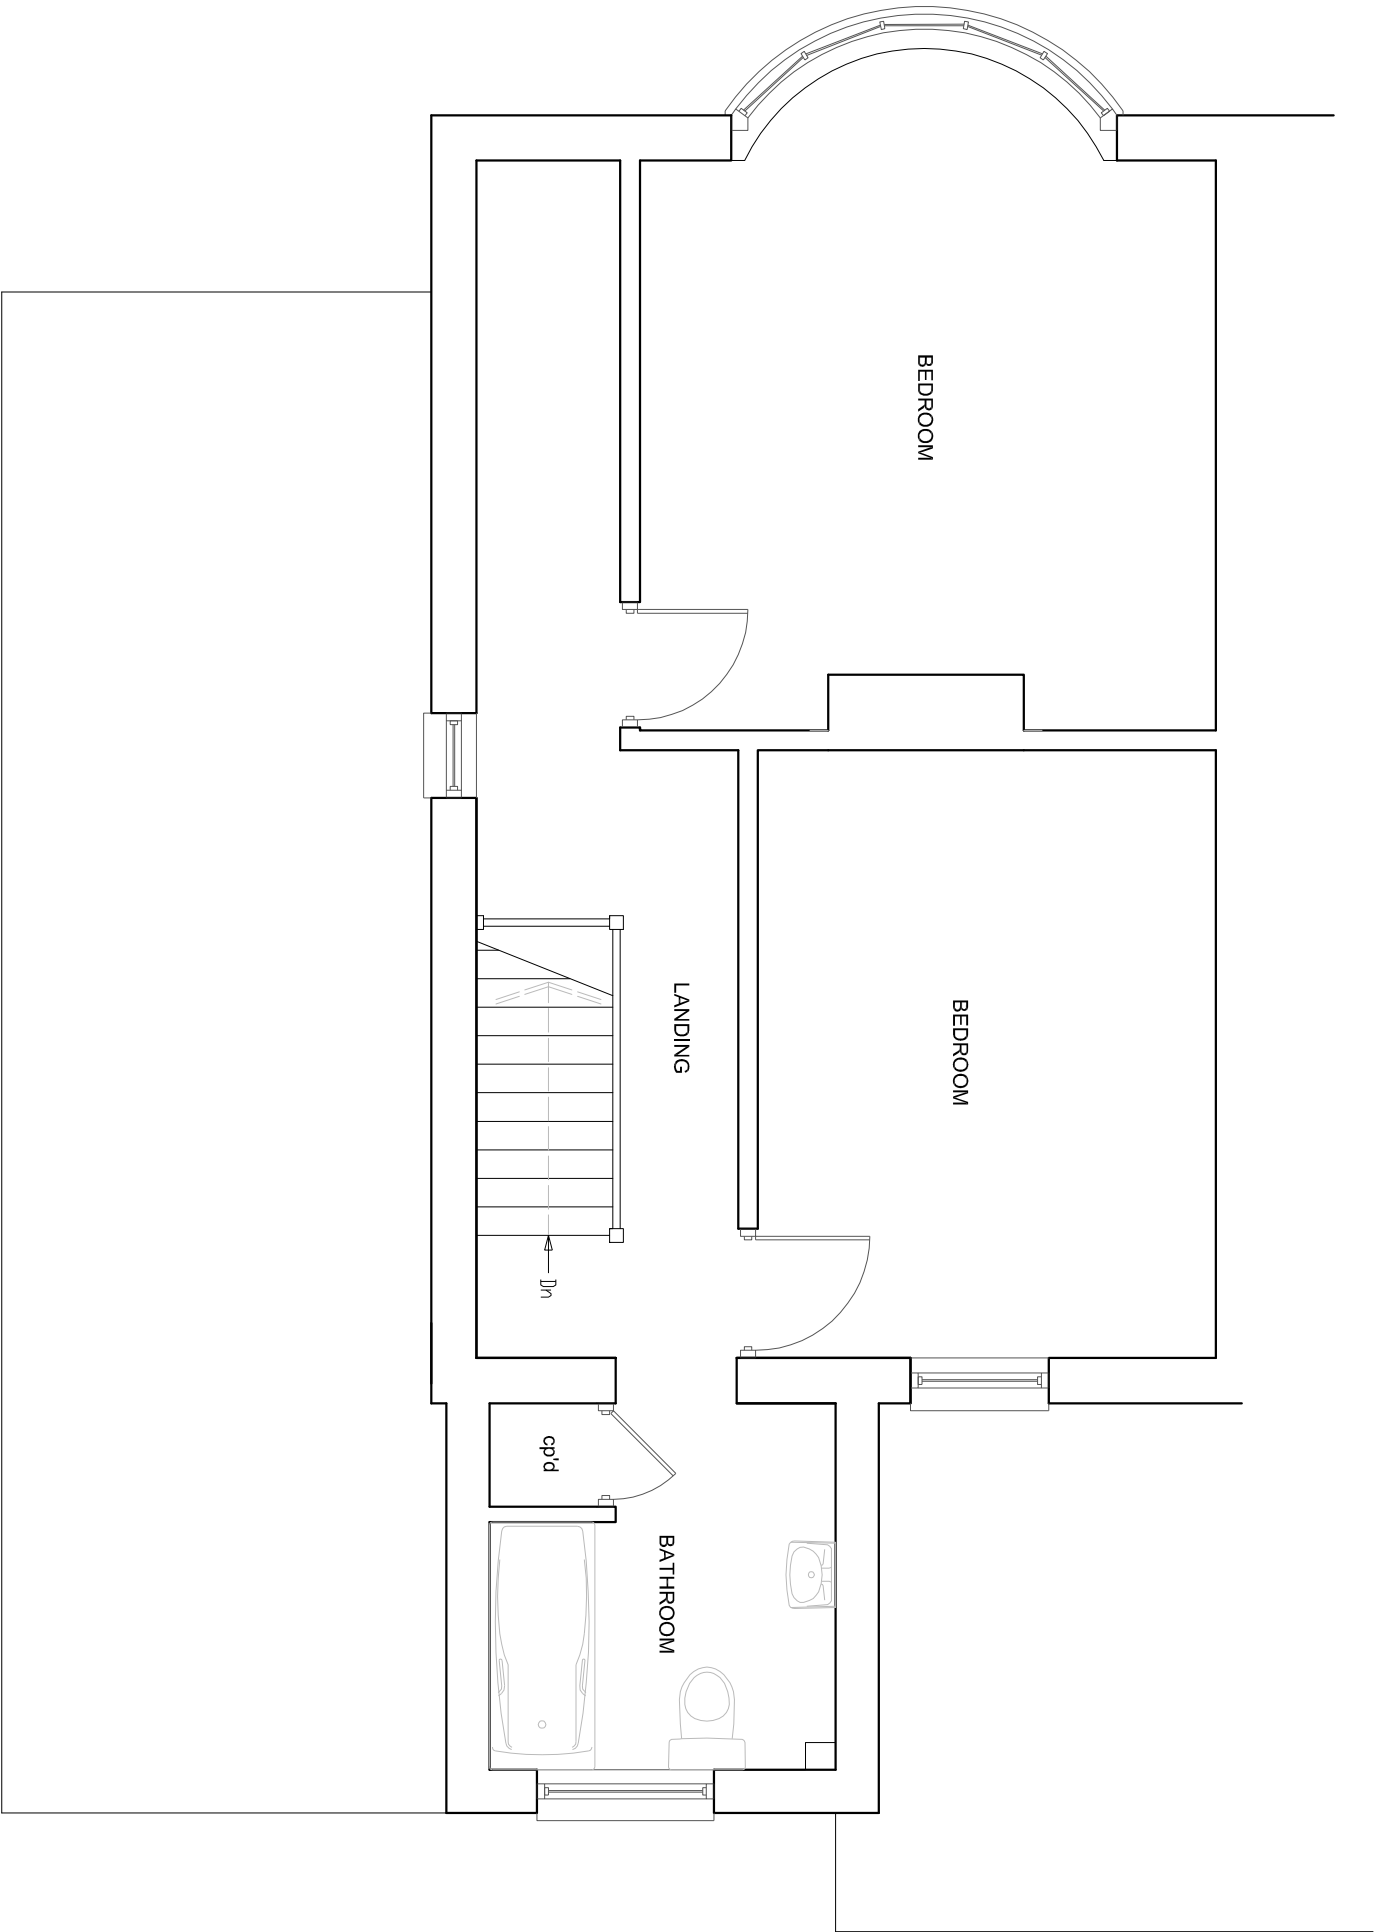


EXISTING FIRST FLOOR PLAN

SUSSEX BUILDING CONSULTANCY LIMITED	
RED HOUSE, WESTERGATE STREET, WESTERGATE, WEST SUSSEX.	
SCALE - 1/50 REV - DATE - 15/06/2018	
 partner LABC	3 NORTHGATE ROAD BOGNOR REGIS PO21 5LZ TEL/FAX - (01243) 861379