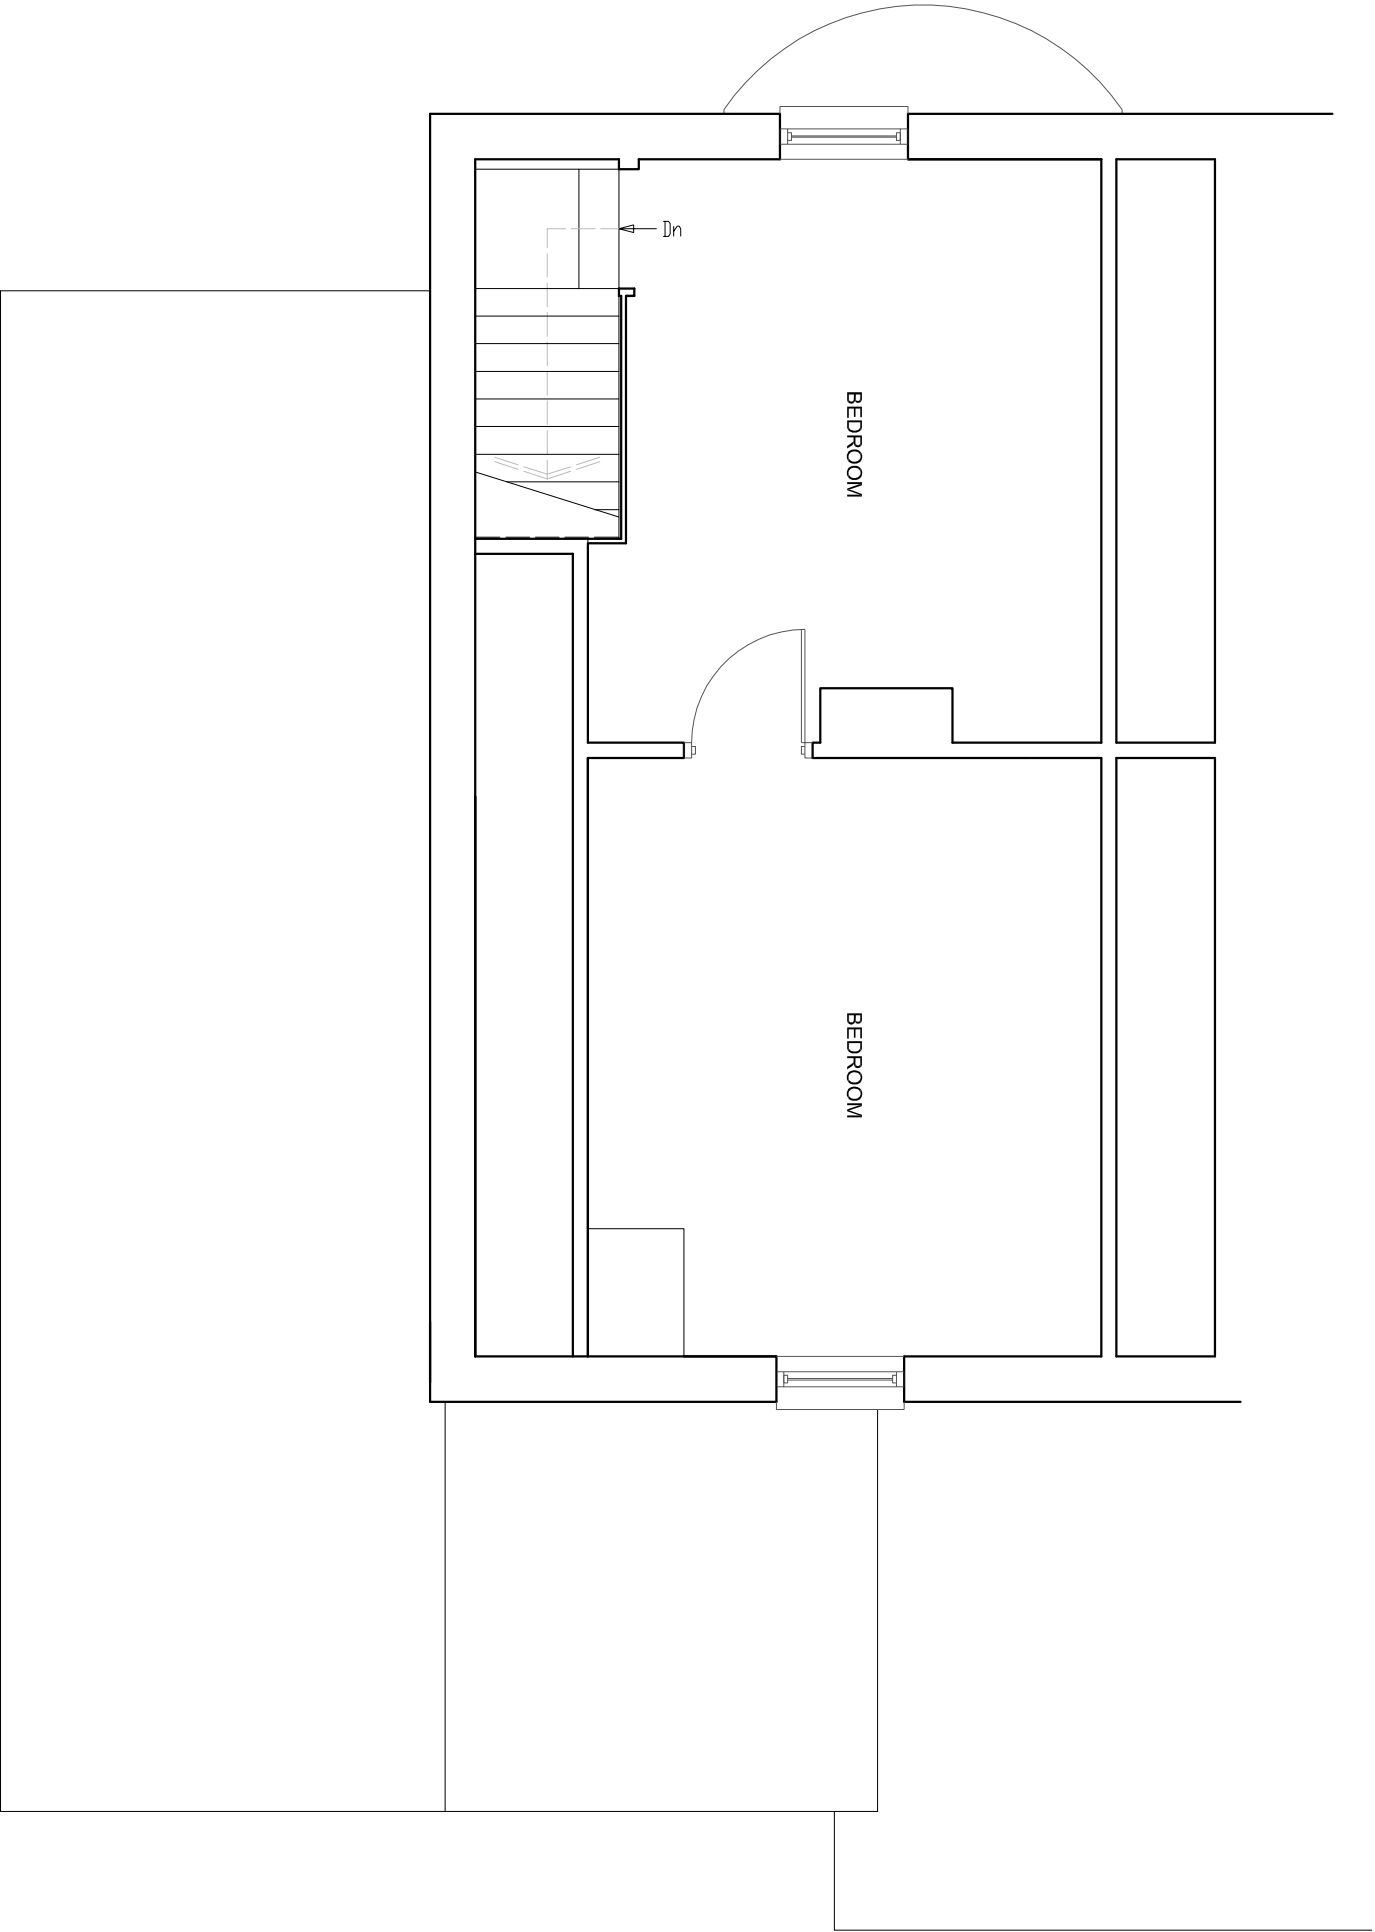


EXISTING SECOND FLOOR PLAN

SUSSEX BUILDING CONSULTANCY LIMITED RED HOUSE, WESTERGATE STREET, WESTERGATE, WEST SUSSEX. SCALE - 1/50 REV - DATE - 21/06/2018	 LABC partner 3 NORTHCOTE ROAD BOGNOR REGIS PO21 3LZ TEL/FAX - (01243) 861379
---	--