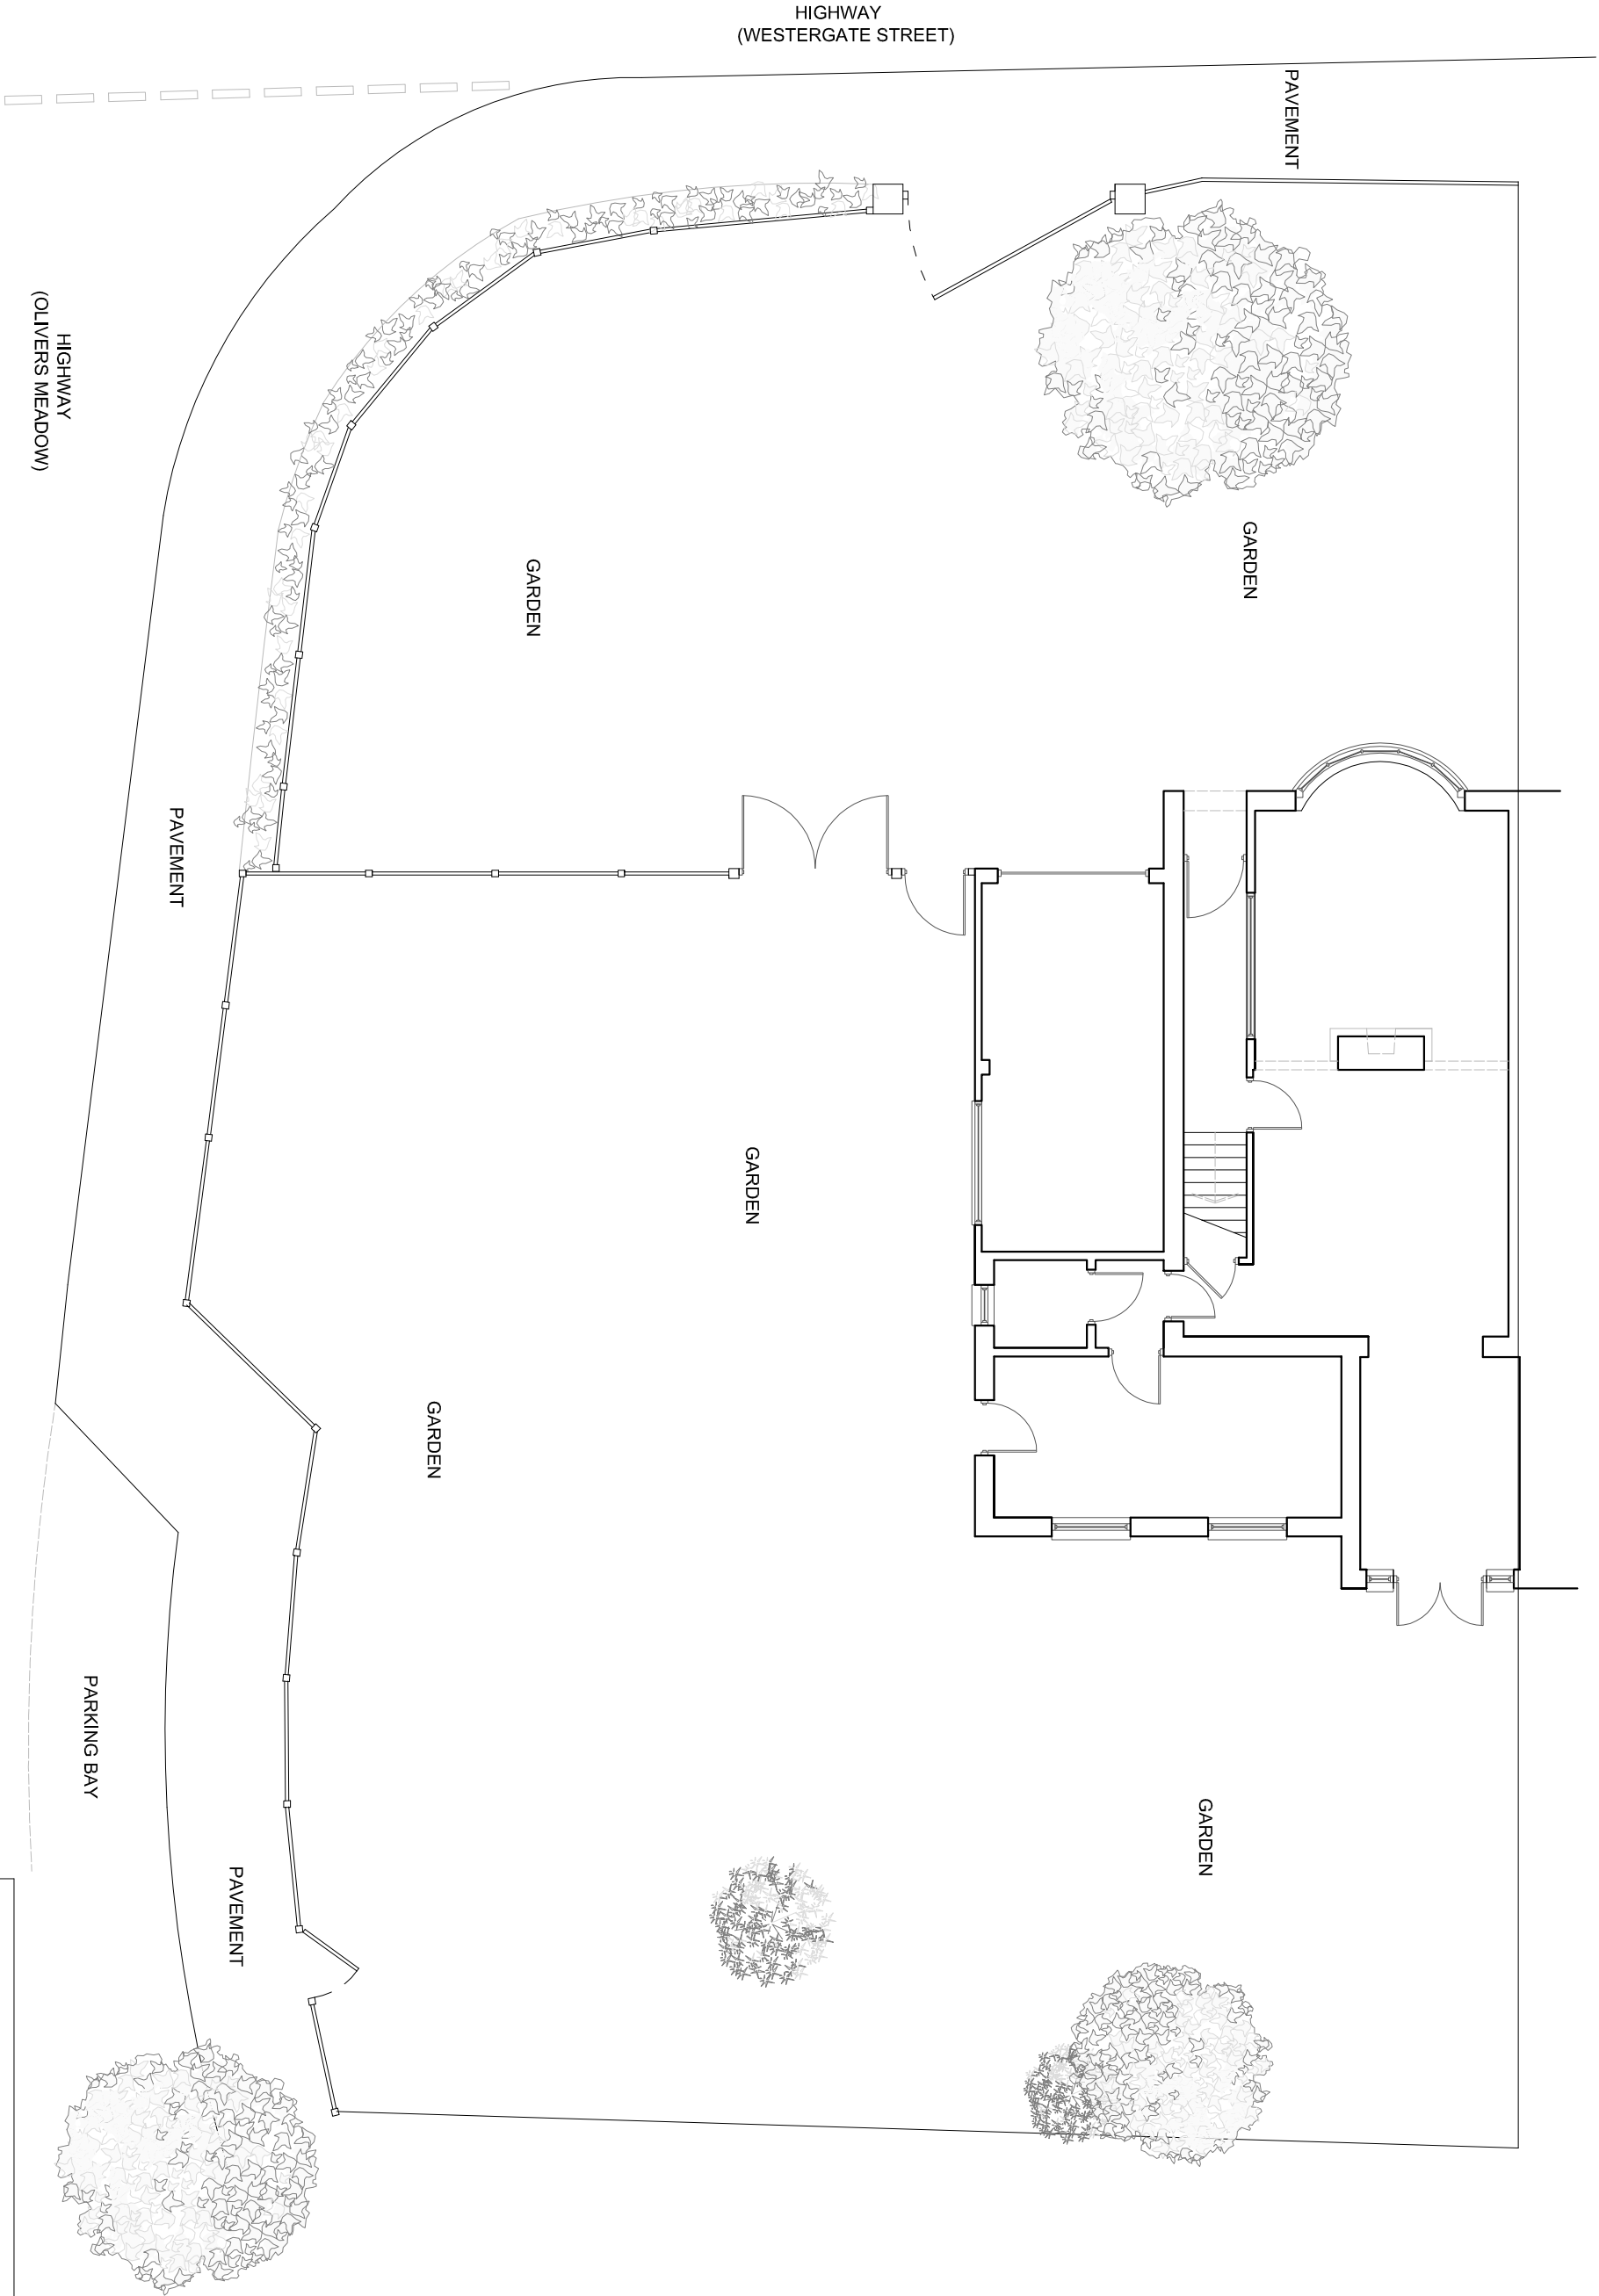


EXISTING PLOT PLAN

SUSSEX BUILDING CONSULTANCY LIMITED	
RED HOUSE, WESTERGATE STREET, WESTERGATE, WEST SUSSEX.	
SCALE - 1/100 REV - A	DATE - 25/06/2018
 LABC Partner 3 NORTHGATE ROAD BOGNOR REGIS PO21 1LZ TEL - (01243) 861379	