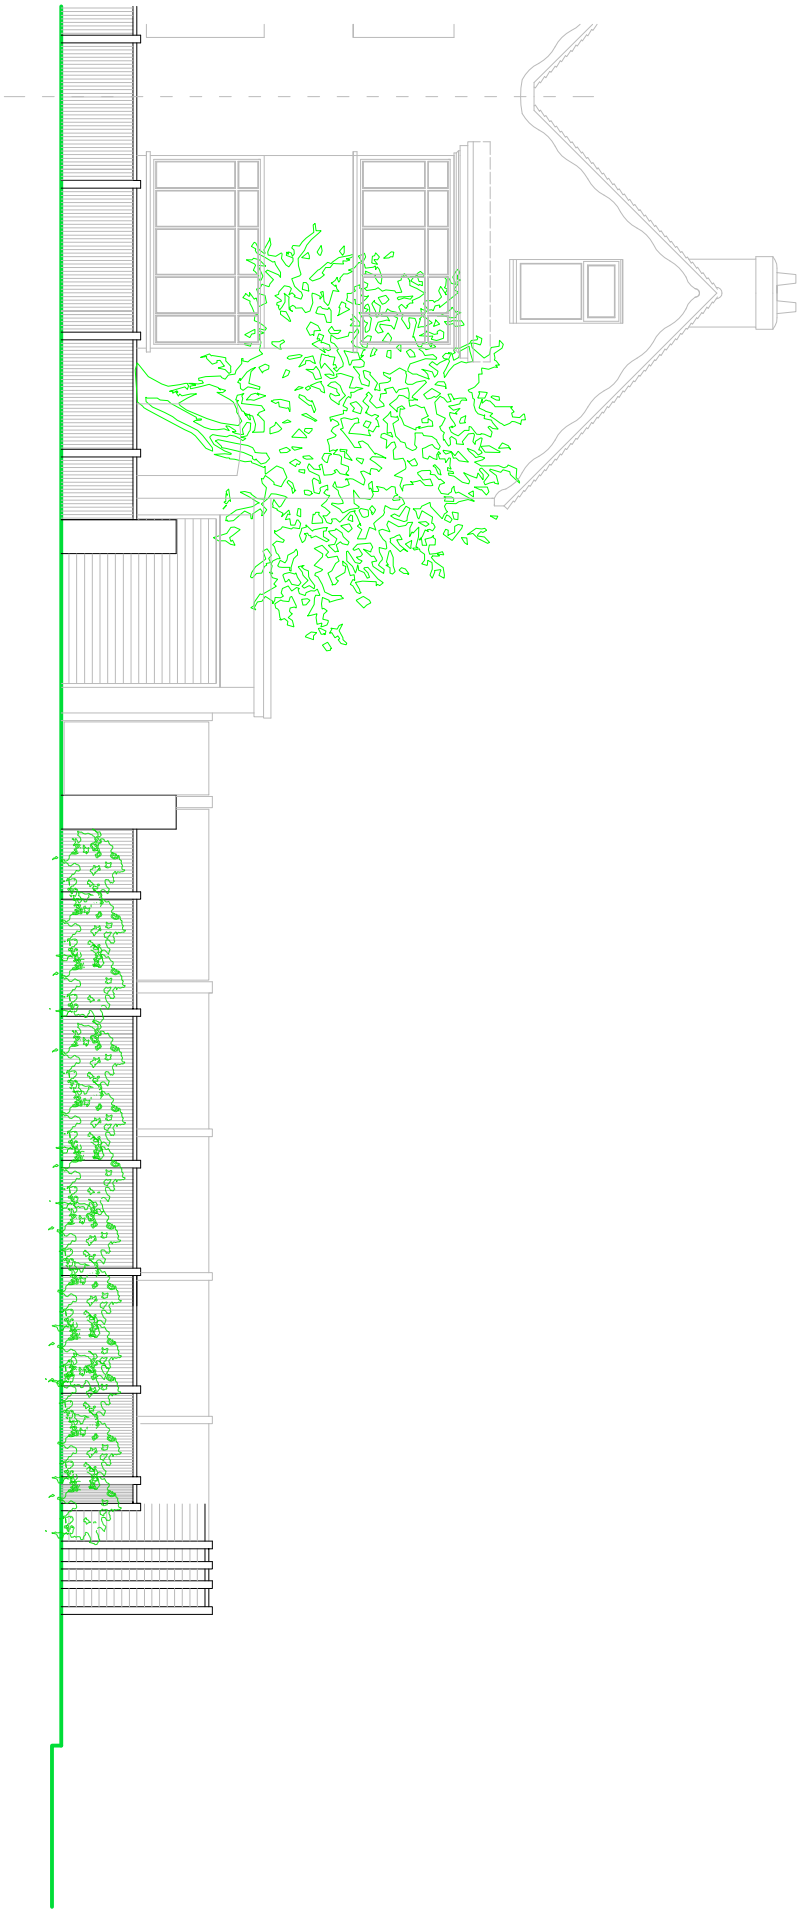


EXISTING FRONT ELEVATION (from Westergate Street)

SUSSEX BUILDING CONSULTANCY LIMITED	
RED HOUSE, WESTERGATE STREET, WESTERGATE, WEST SUSSEX.	
SCALE - 1/100 REV - DATE - 21/06/2018	
 LABC PATRICK 3 NORTHGATE ROAD BOGNOR REGIS PO21 5LZ TEL - (01243) 861379	