


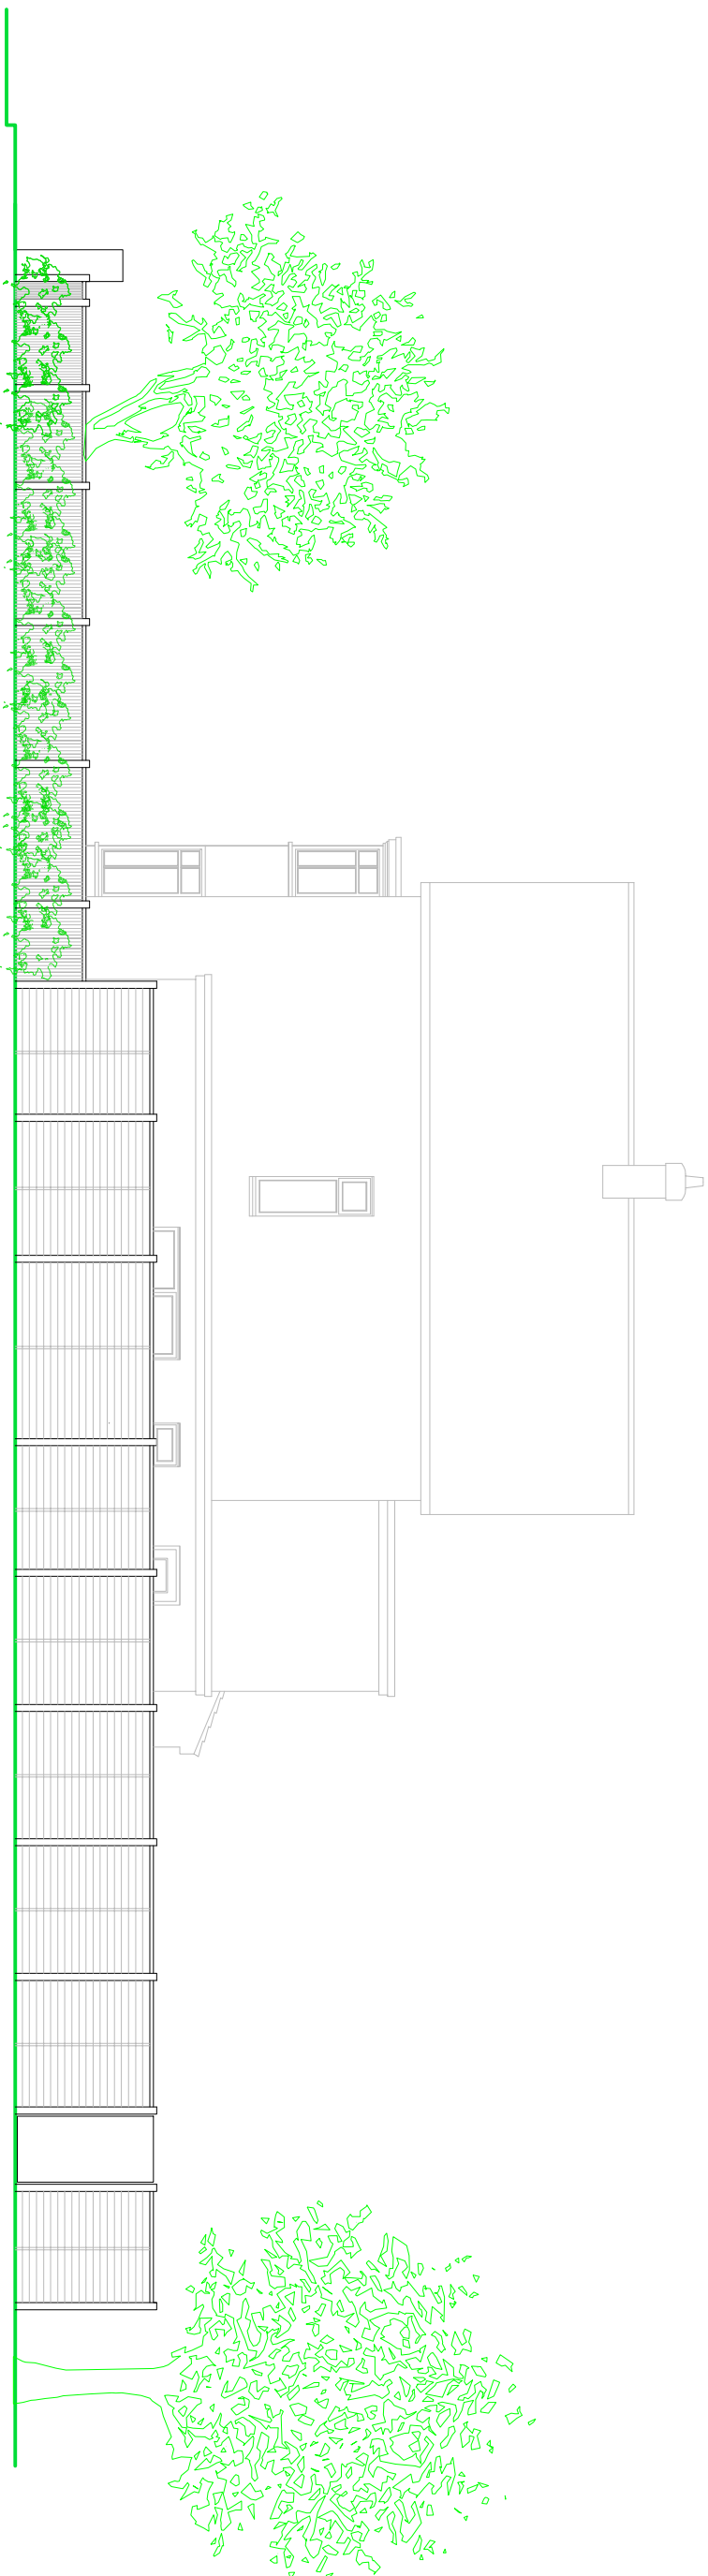

SCALE

Team	Metres
0	10
2	10
4	10
6	10
8	10
10	10

EXISTING SIDE ELEVATION
(from Olivers Meadow)

SUSSEX BUILDING CONSULTANCY LIMITED

RED HOUSE, WESTERGATE STREET,
WESTERGATE, WEST SUSSEX.

SCALE - 1/100 REV - DATE - 21/06/2018

