



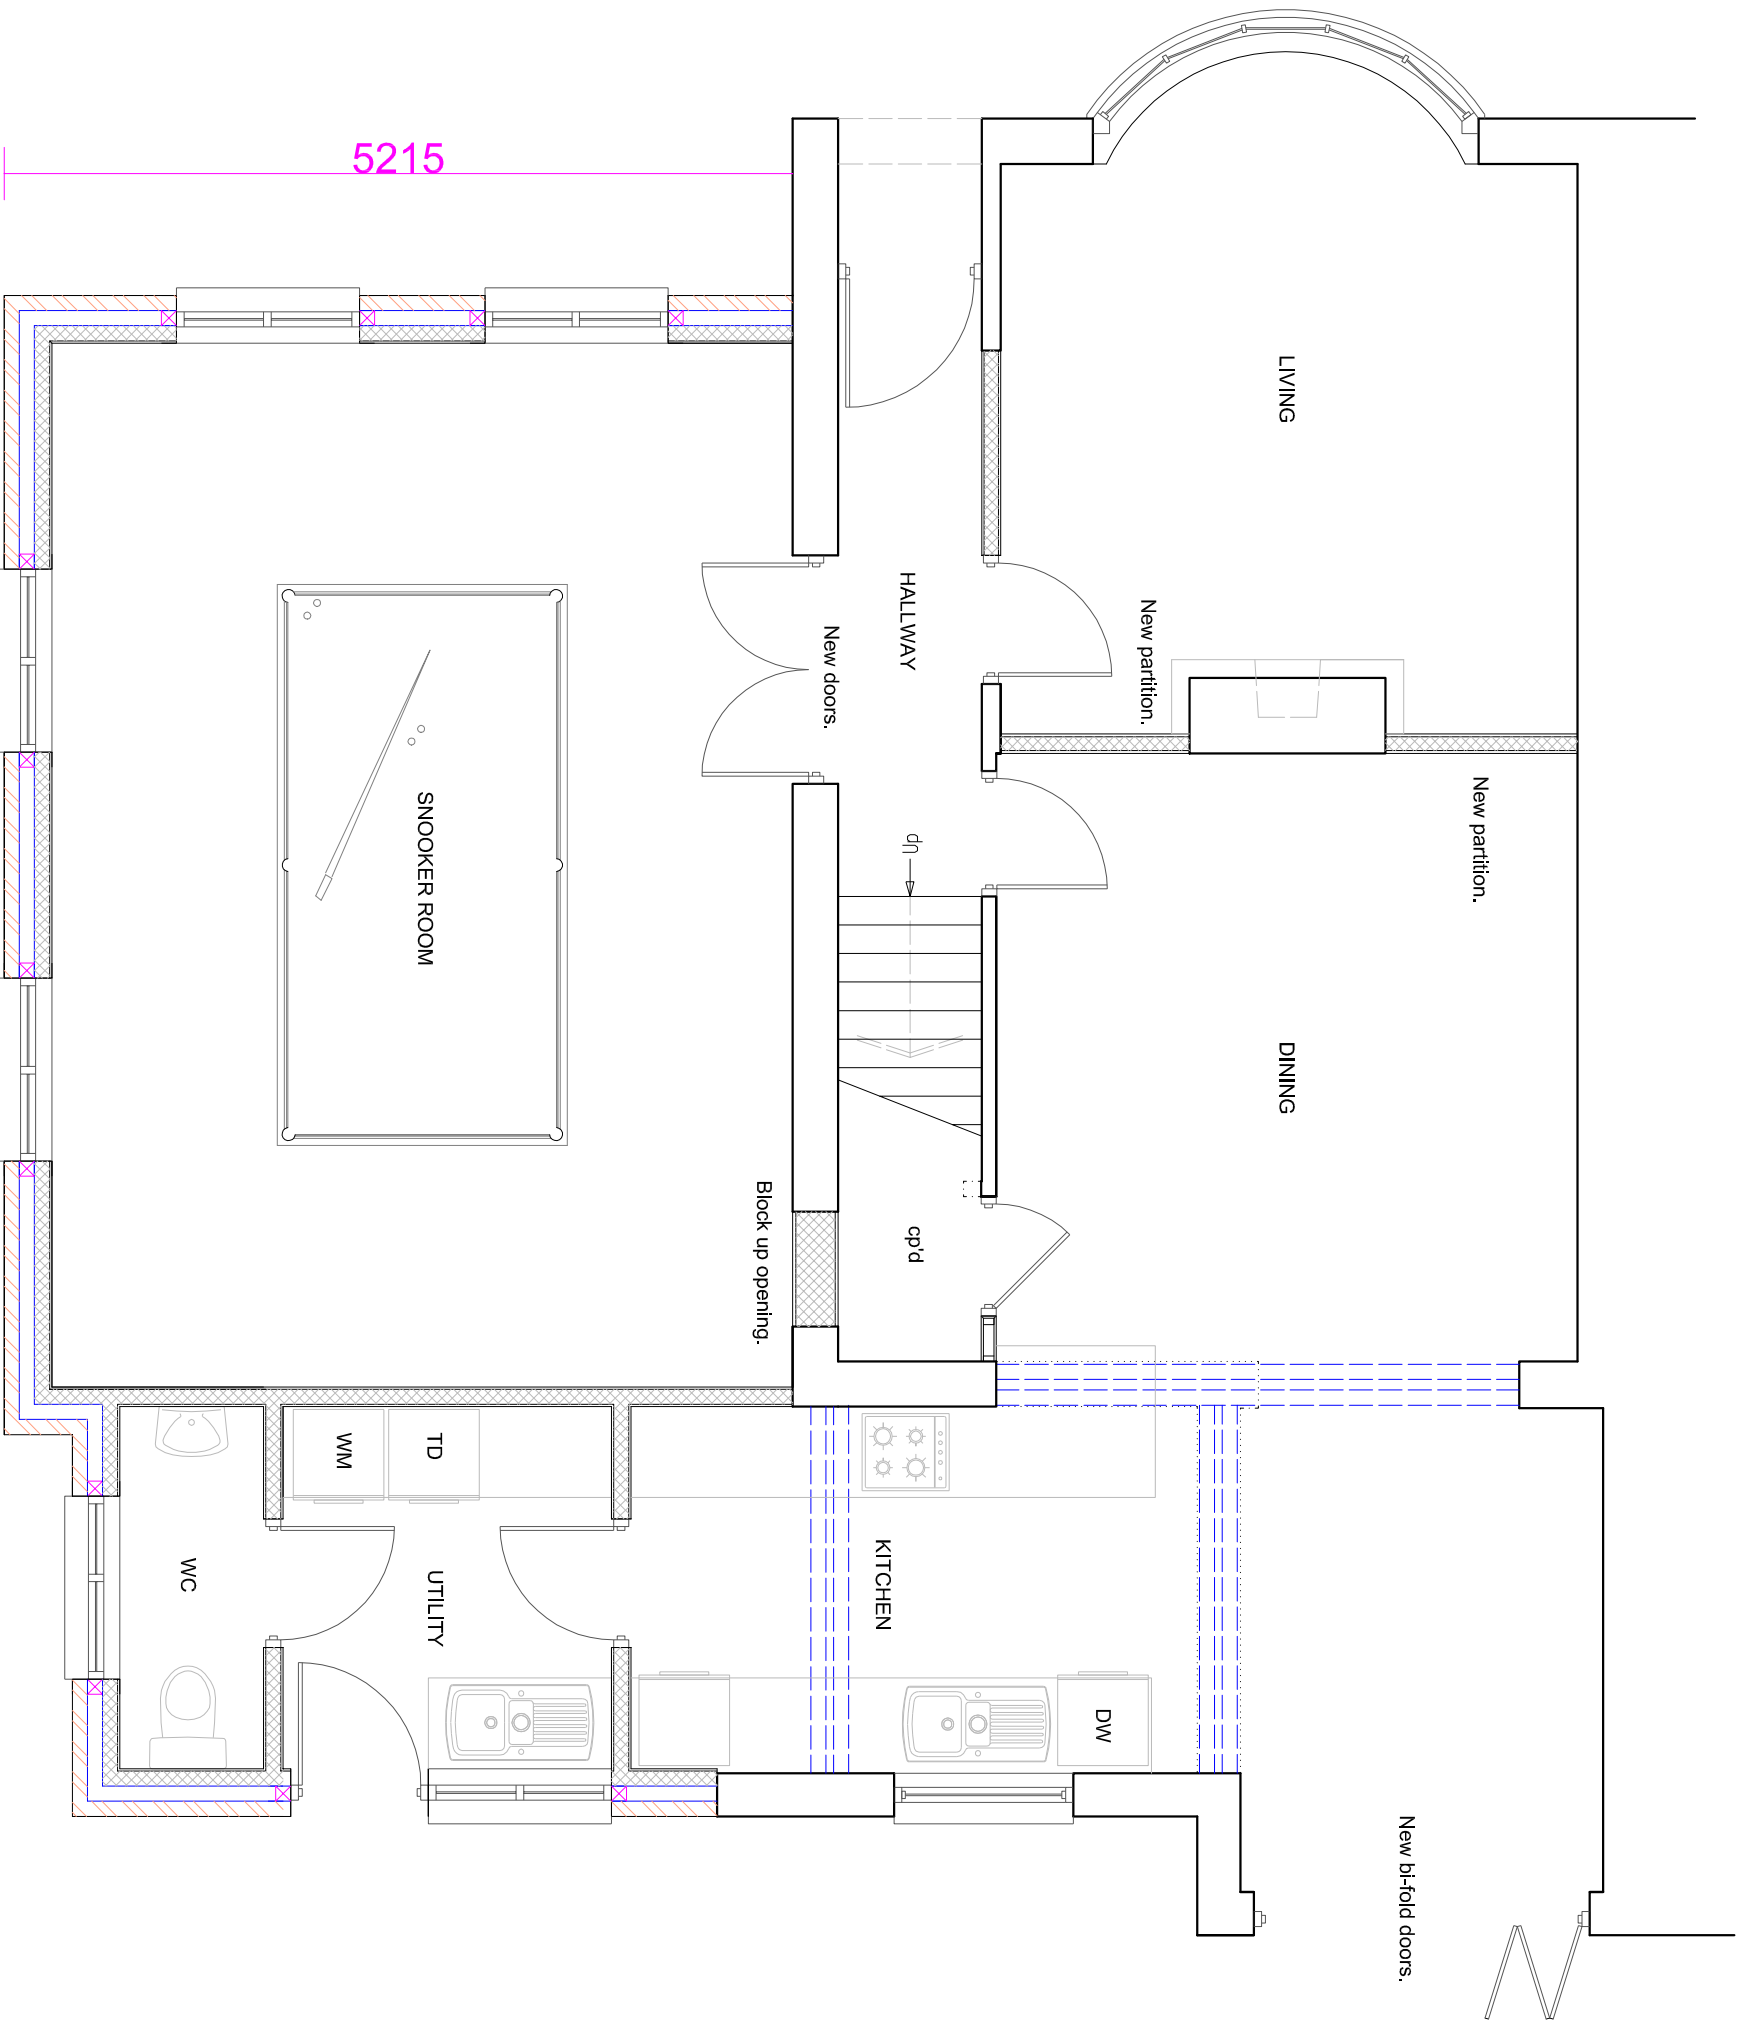

PROPOSED GROUND FLOOR PLAN

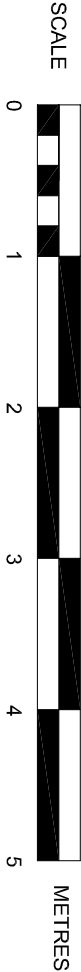

SUSSEX BUILDING CONSULTANCY LIMITED

RED HOUSE, WESTERGATE STREET,  
WESTERGATE, WEST SUSSEX.

SCALE - 1/50 REV - A DATE - 07/08/2018



partner  
**LABC**

3 NORTHGATE ROAD  
BOGNOR REGIS  
PO21 3LZ  
TEL/FAX - (01243) 861379