



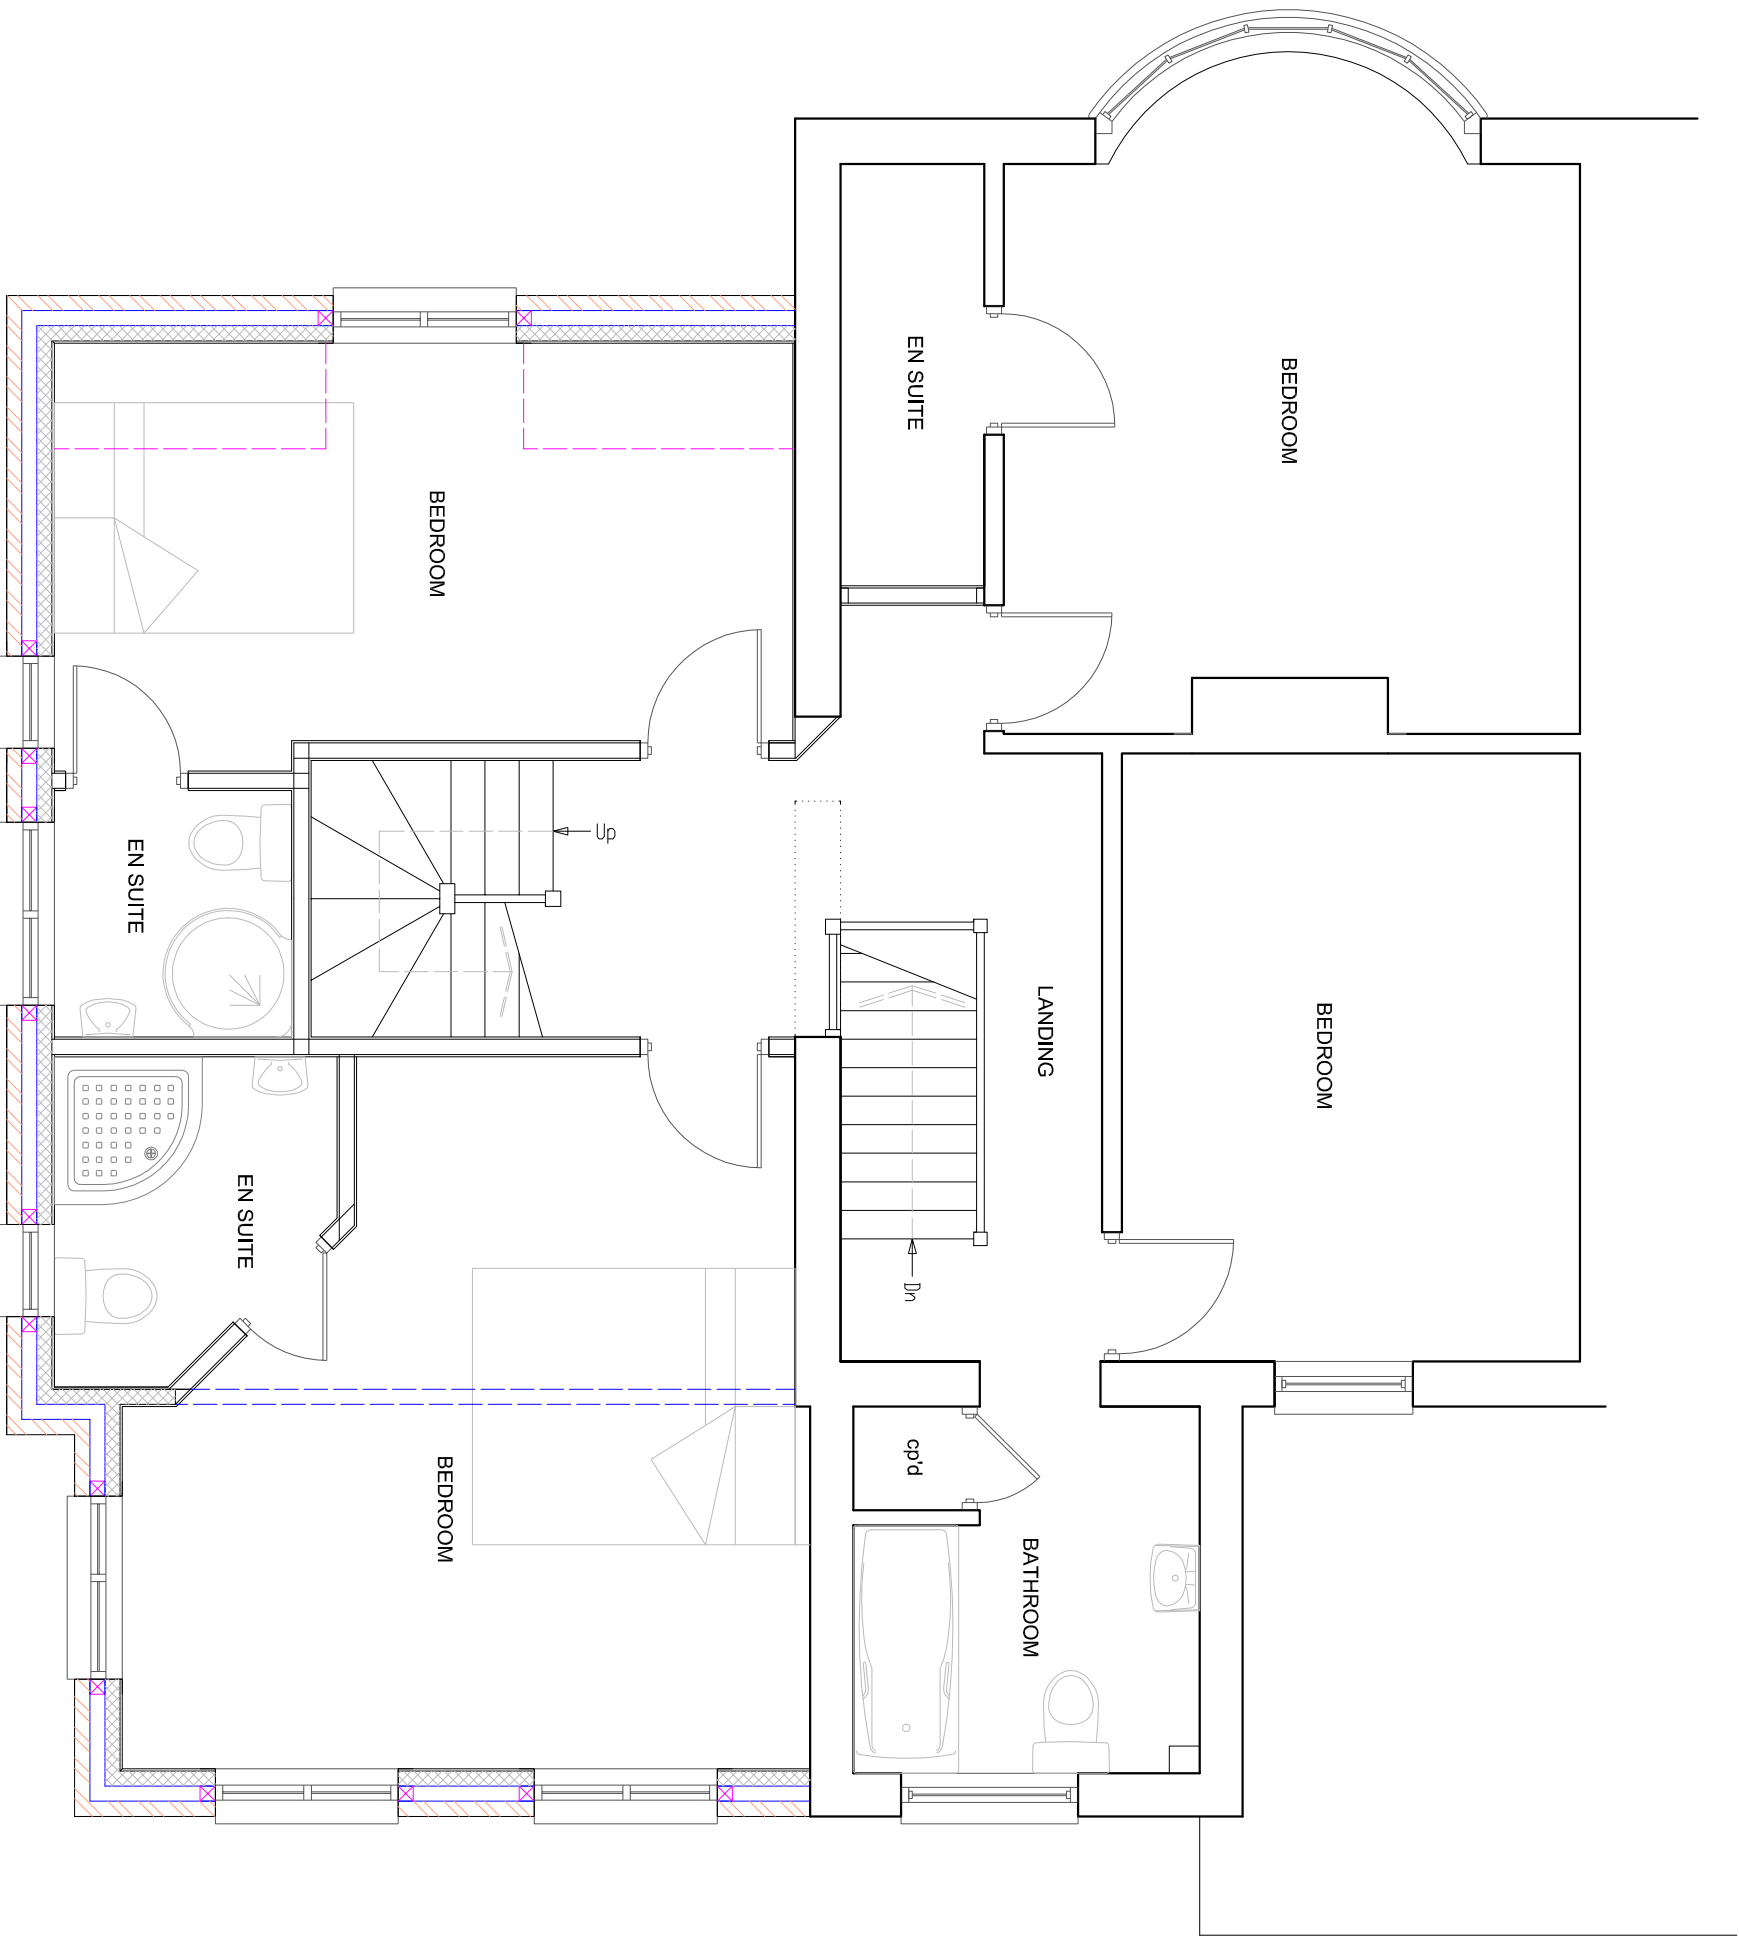

PROPOSED FIRST FLOOR PLAN

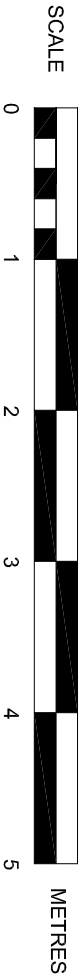

SUSSEX BUILDING CONSULTANCY LIMITED

RED HOUSE, WESTERGATE STREET,
WESTERGATE, WEST SUSSEX.

SCALE - 1/50 REV - A DATE - 07/08/2018



LABC
partner

3 NORTHGOTE ROAD
BOGNOR REGIS
PO21 3LZ
TELEFAX - (01243) 861379