


PROPOSED SECOND FLOOR PLAN

SUSSEX BUILDING CONSULTANCY LIMITED

RED HOUSE, WESTERGATE STREET,
WESTERGATE, WEST SUSSEX.

SCALE - 1/50 REV - A DATE - 07/08/2018

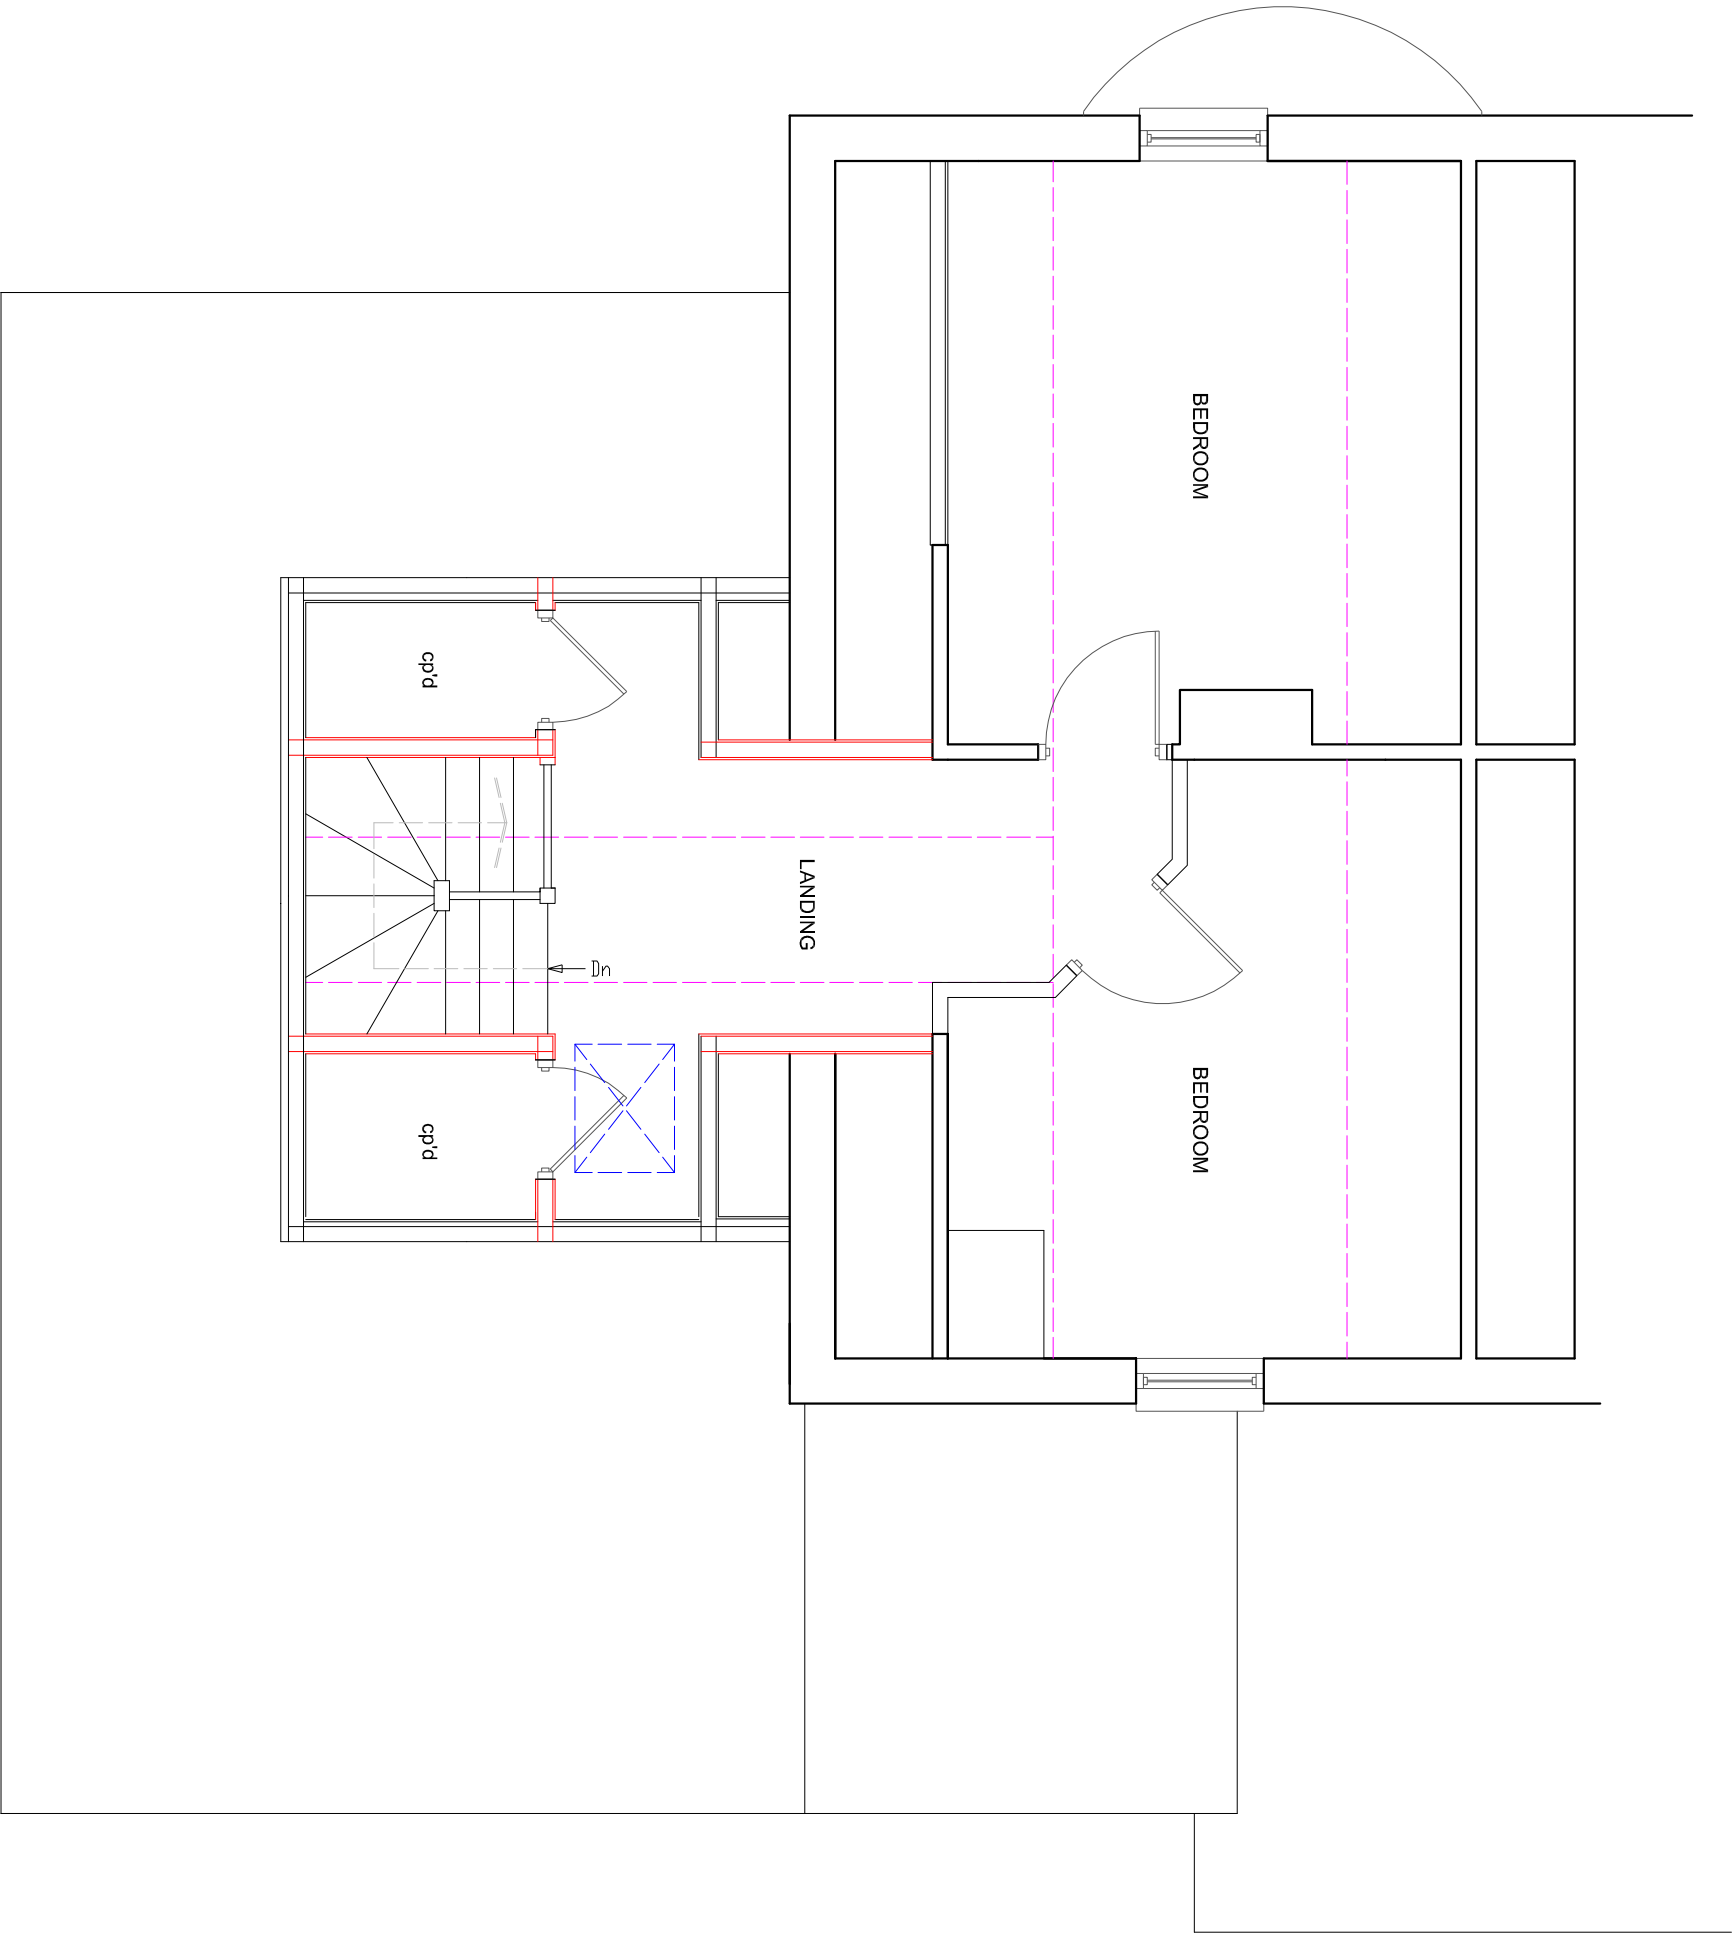

LABC
partner

3 NORTHCOTE ROAD
BOGNOR REGIS
PO21 5LZ
TEL/FAX - (01243) 861379