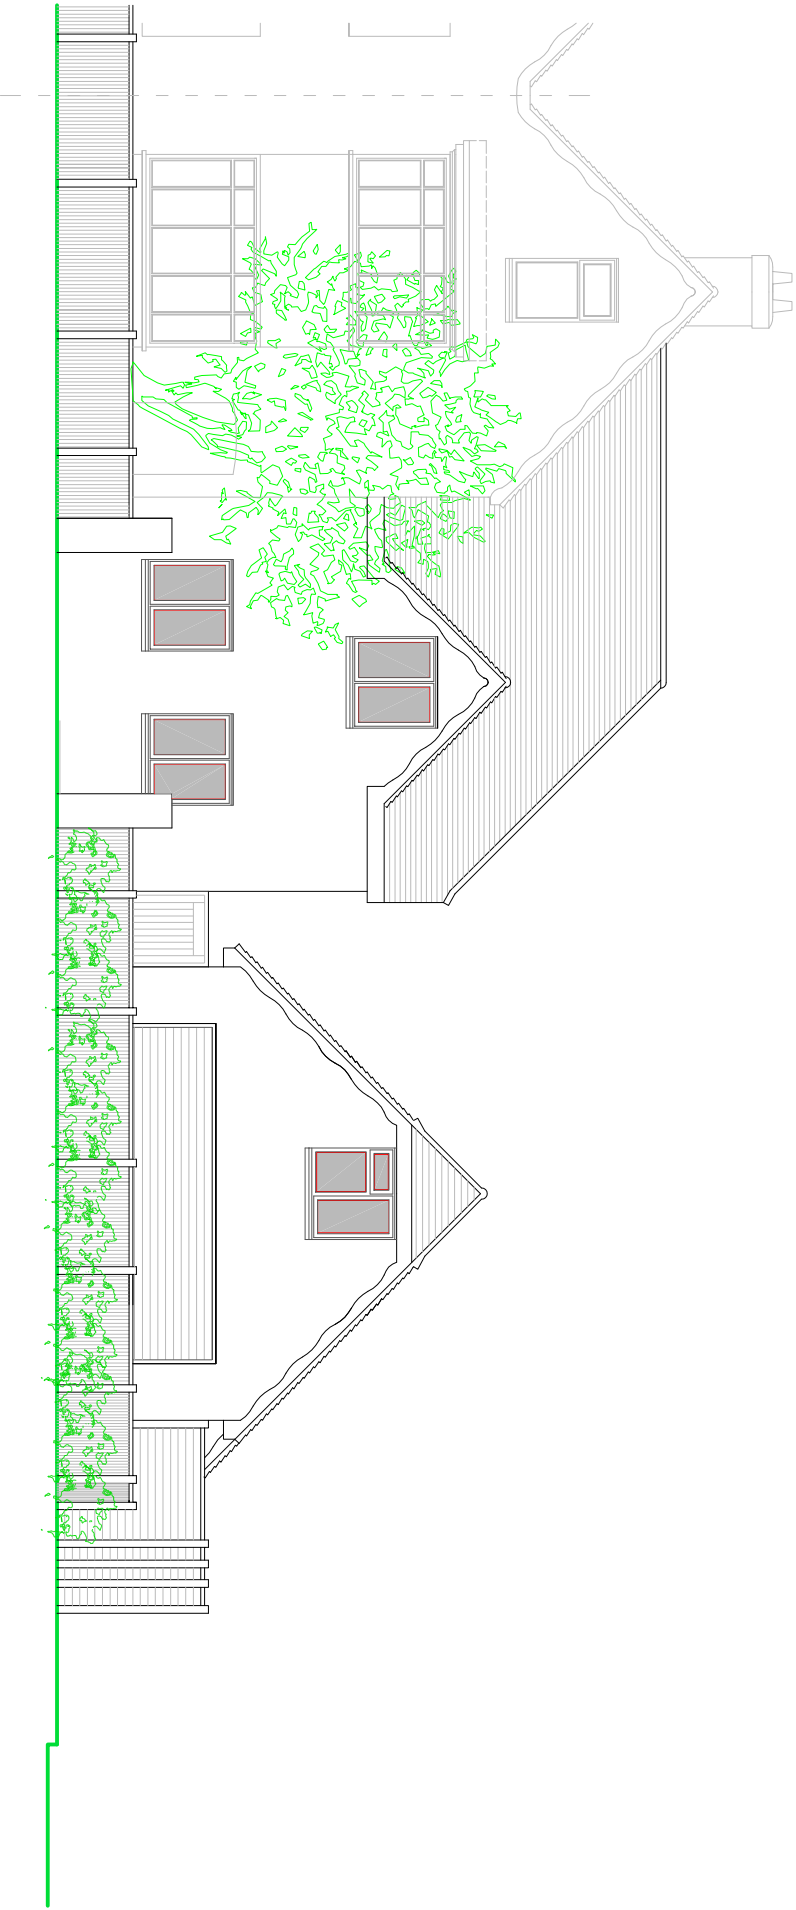


PROPOSED FRONT ELEVATION
(from Westergate Street)

SUSSEX BUILDING CONSULTANCY LIMITED	 partner LABC
RED HOUSE, WESTERGATE STREET, WESTERGATE, WEST SUSSEX.	
SCALE - 1/100 REV - DATE - 13/09/2018	
3 NORTHCOTE ROAD BOGNOR REGIS PO21 3JL TEL - (01243) 861379	