


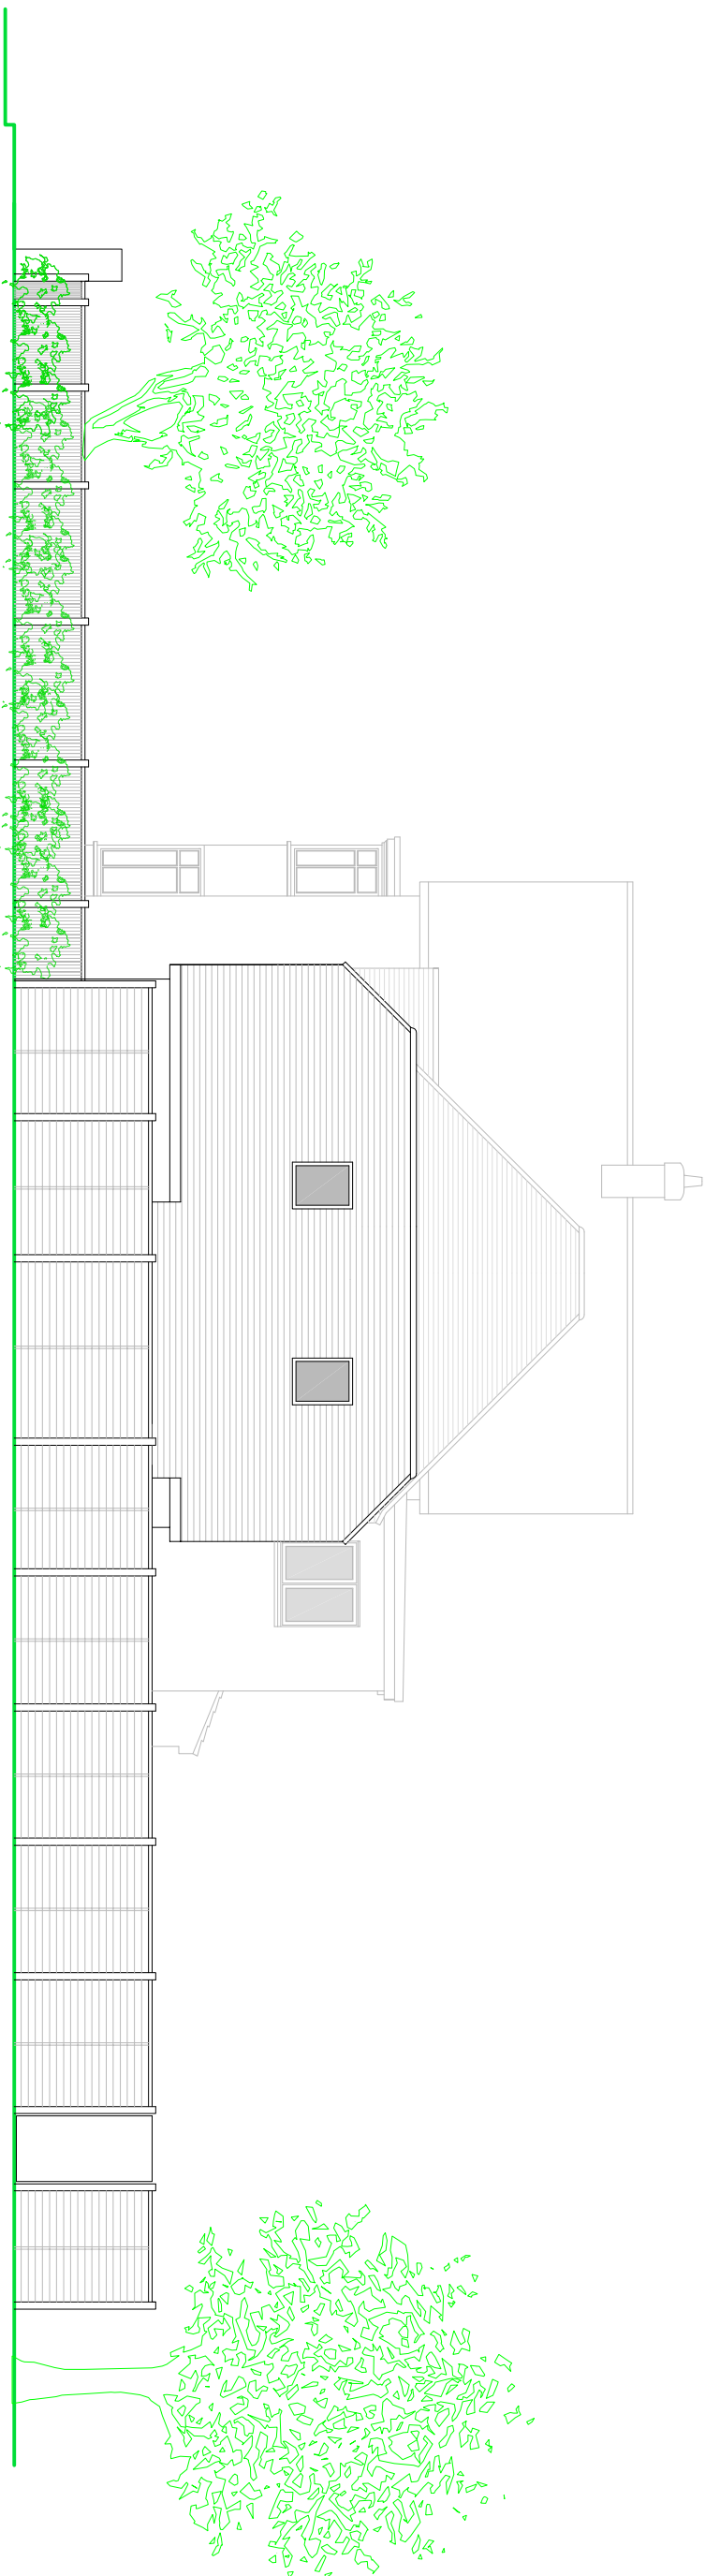

PROPOSED SIDE ELEVATION (from Olivers Meadow)

LABC partner
3 NORTHCOTE ROAD
BOGNOR REGIS
PO21 5LZ
TEL - (01243) 861379