



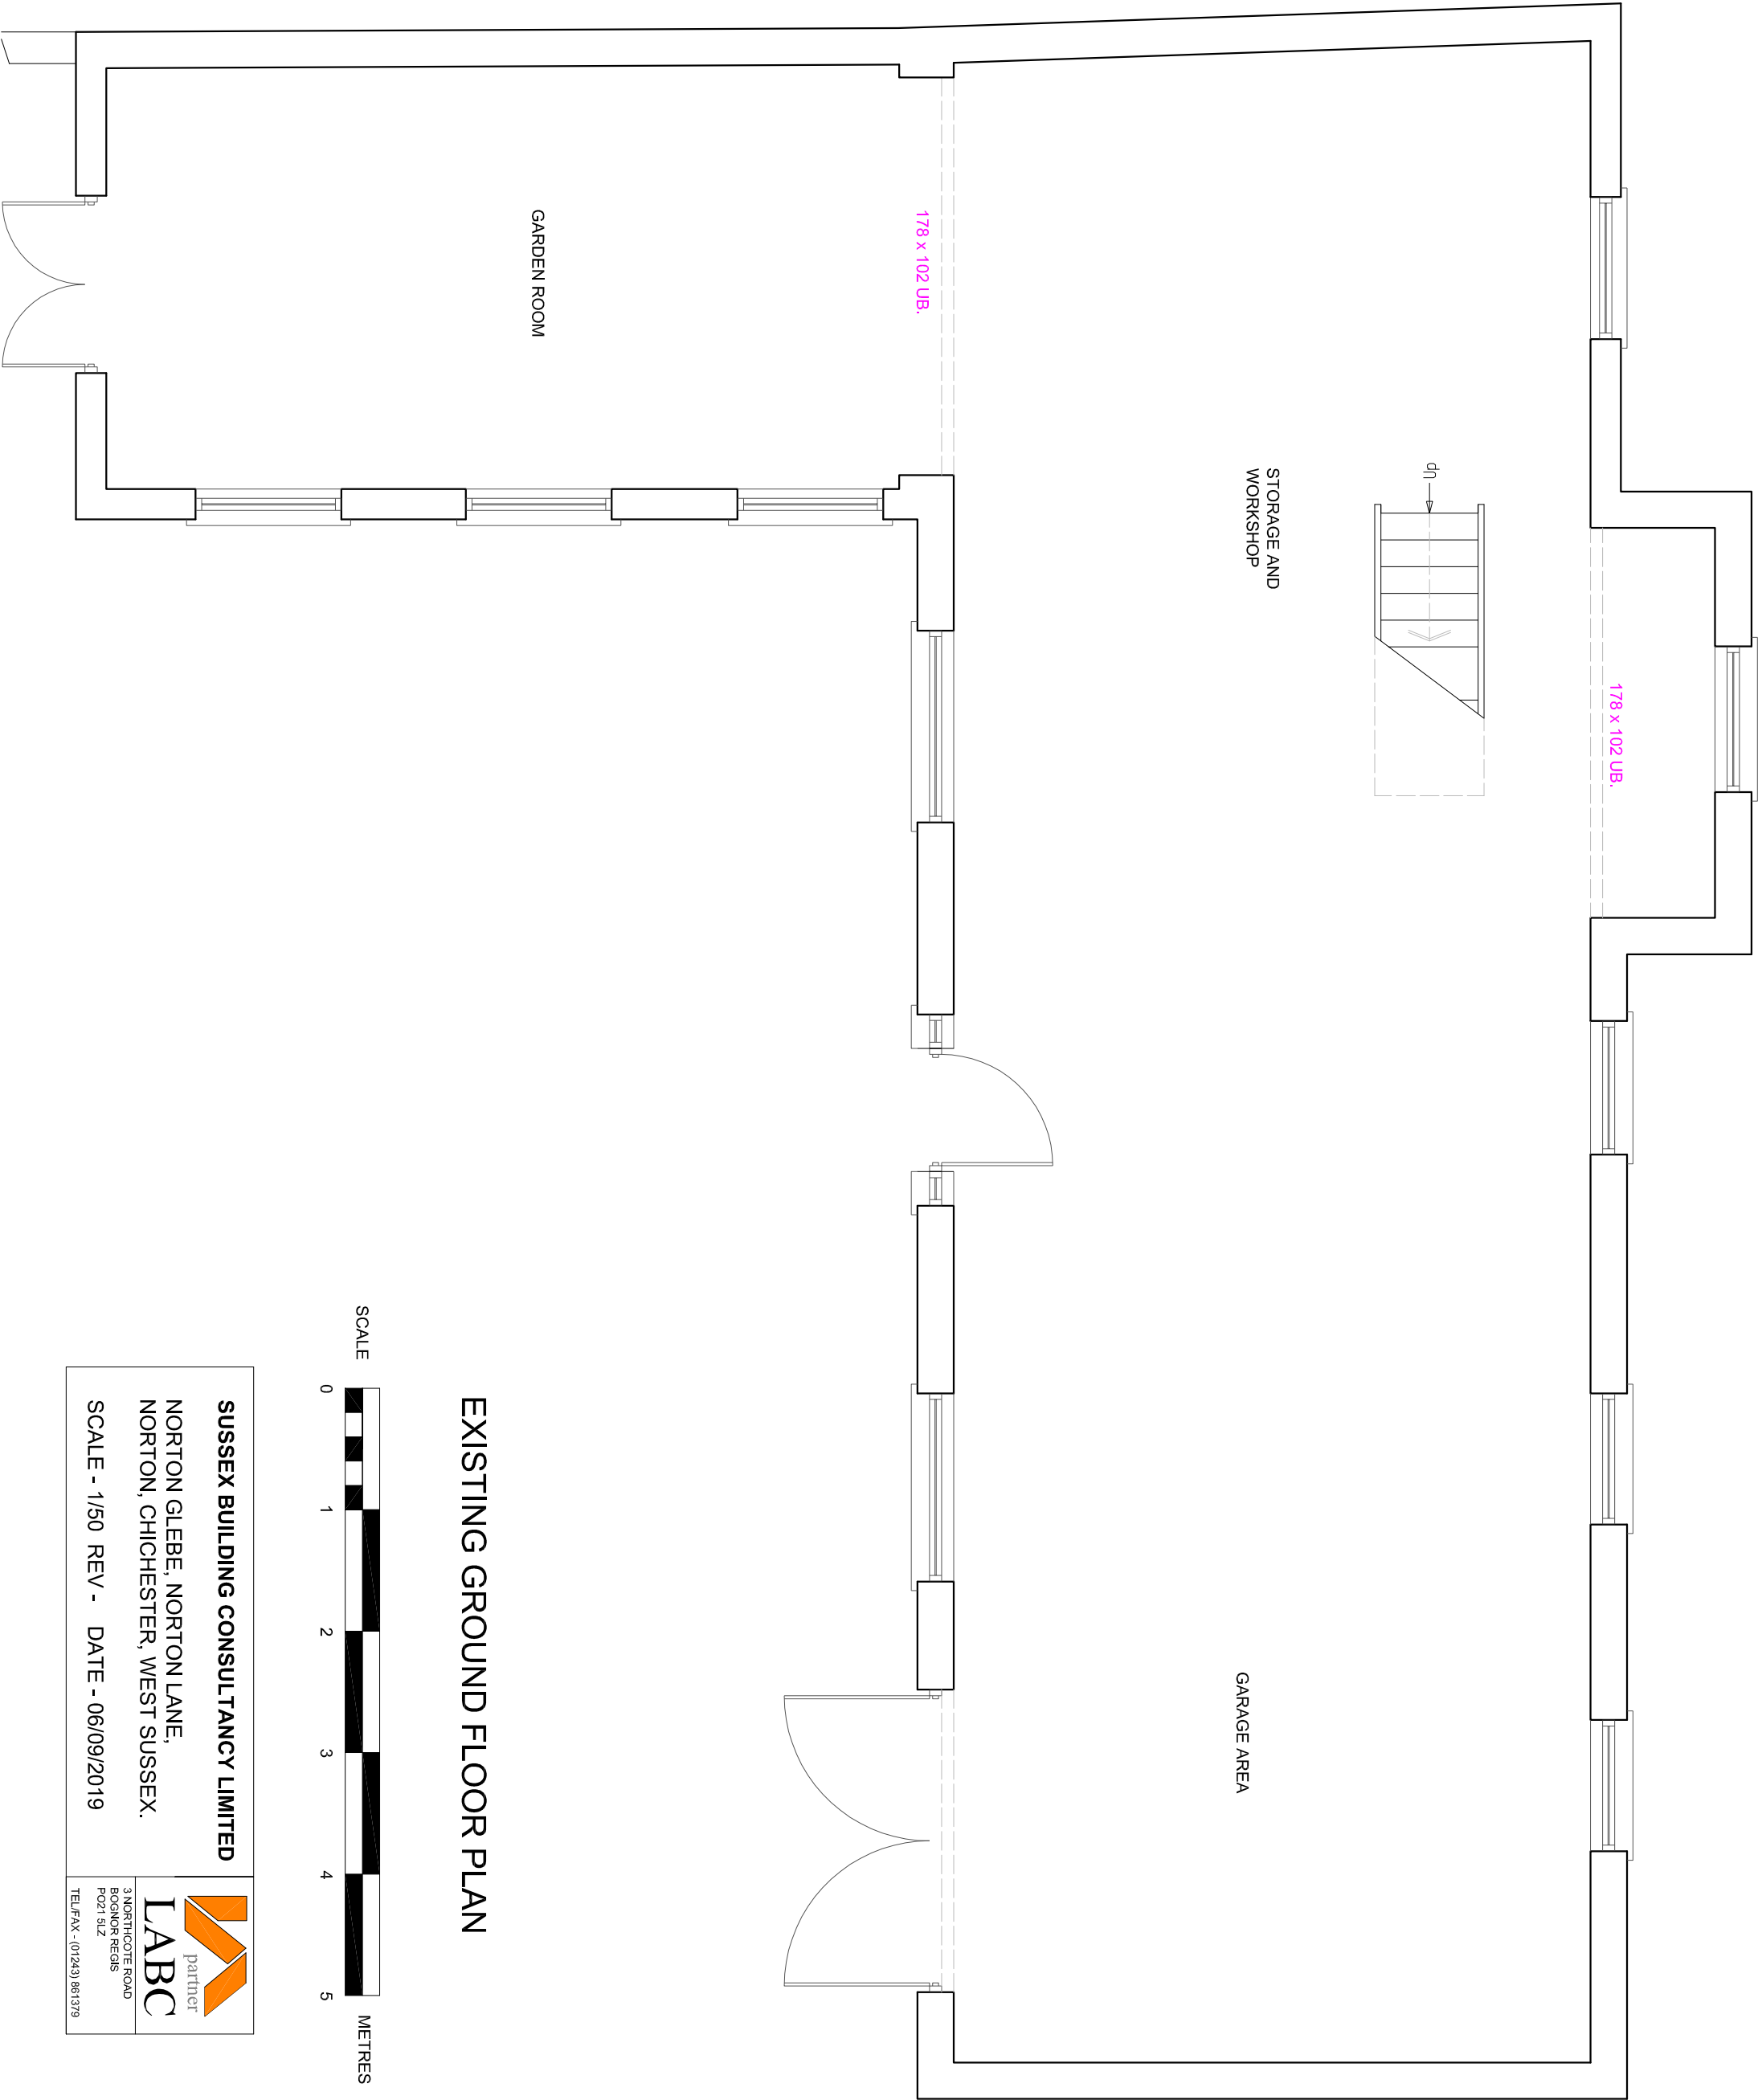

EXISTING GROUND FLOOR PLAN

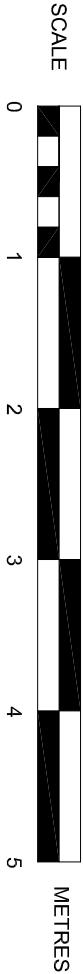

SUSSEX BUILDING CONSULTANCY LIMITED

NORTON GLEBE, NORTON LANE,
NORTON, CHICHESTER, WEST SUSSEX.

SCALE - 1/50 REV - DATE - 06/09/2019

partner
LABC

3 NORTHCOTE ROAD
BOGNOR REGIS
PO21 5LZ
TEL/FAX - (01243) 861379