


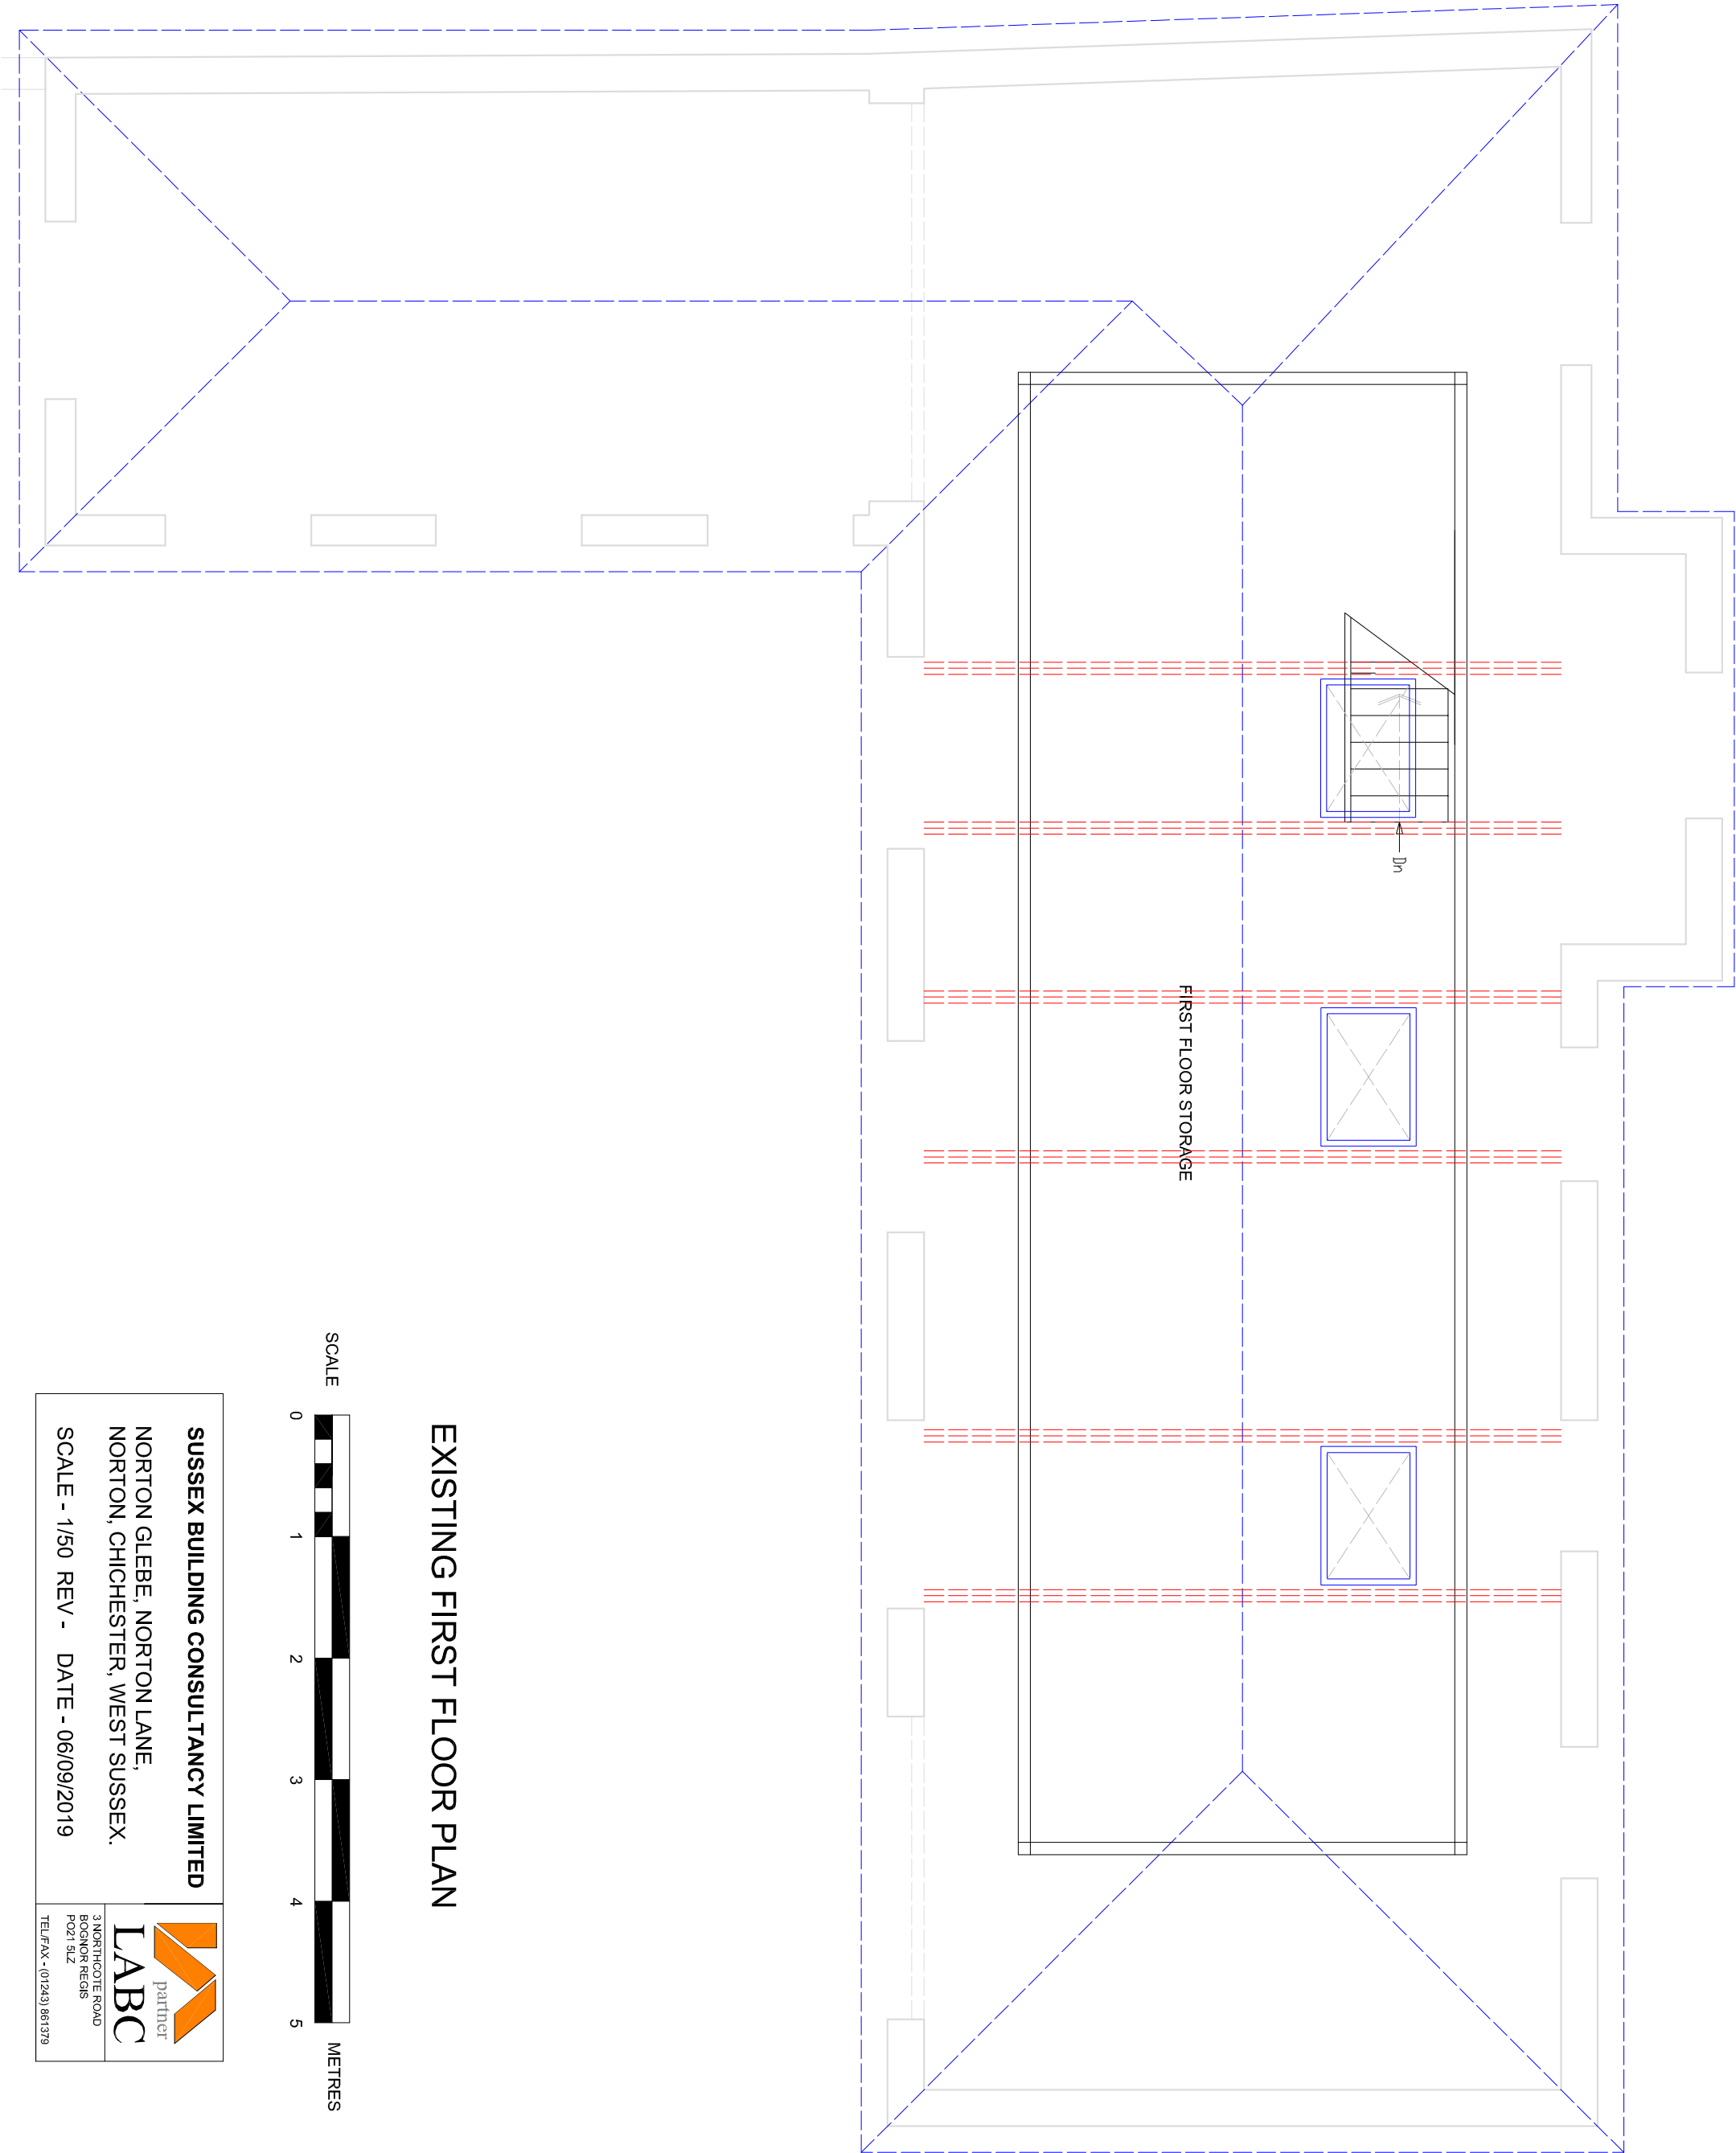

SCALE 0 1 2 3 4 5 METRES

EXISTING FIRST FLOOR PLAN

SUSSEX BUILDING CONSULTANCY LIMITED

NORTON GLEBE, NORTON LANE,
NORTON, CHICHESTER, WEST SUSSEX.

SCALE - 1/50 REV - DATE - 06/09/2019

partner

LABC

3 NORTHCOOTE ROAD
BOGNOR REGIS
PO21 5LZ
TEL/FAX - (01243) 861379