


NOTES


ROOF - Plain tiles to pitched roof.

WALLS - Face brick with contrasting colour quoins to external walls.

WINDOWS/DOORS - White PVC framed double glazed units.

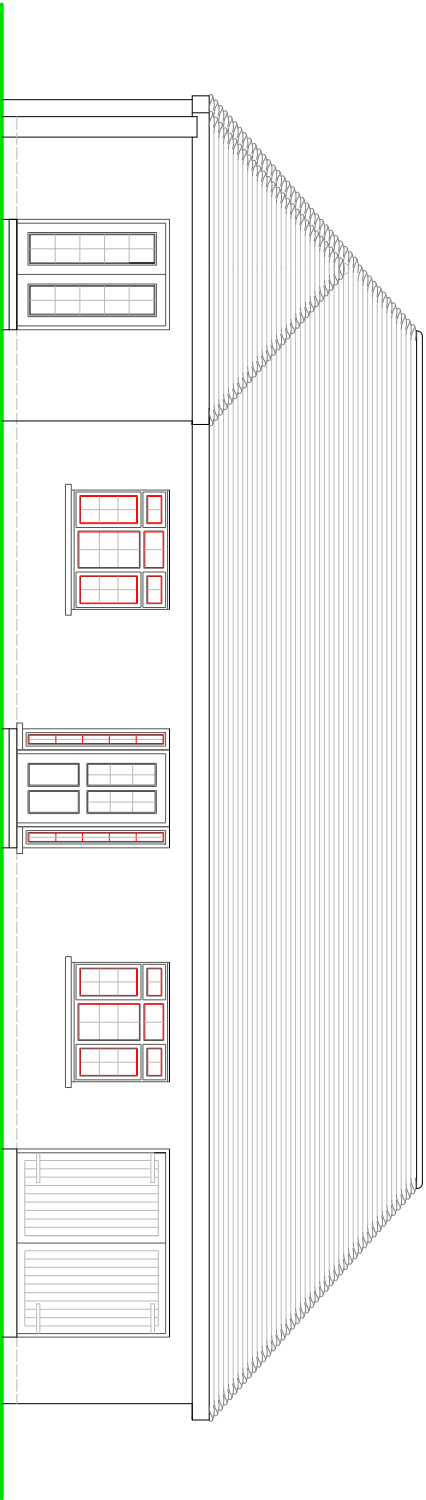


FRONT ELEVATION

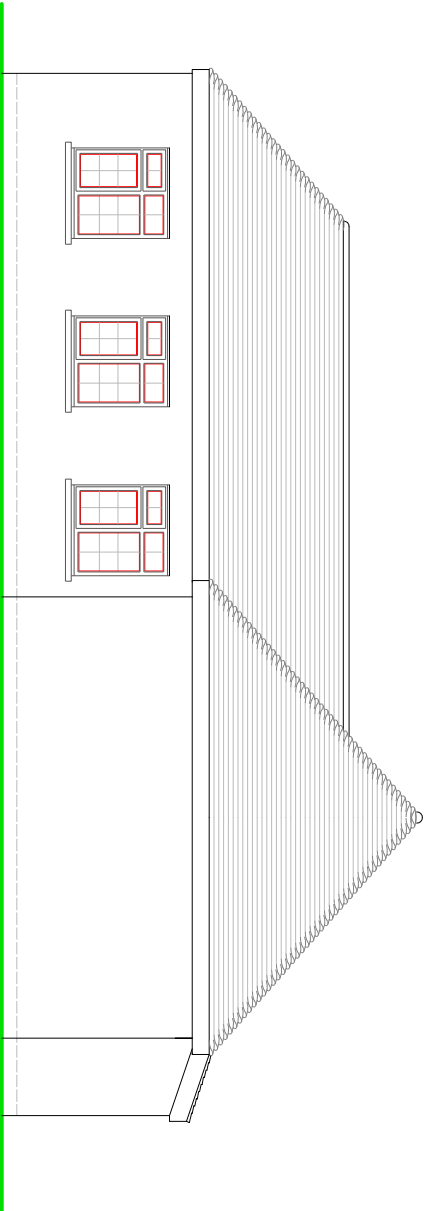

SIDE ELEVATION

Rear facing Velux windows.

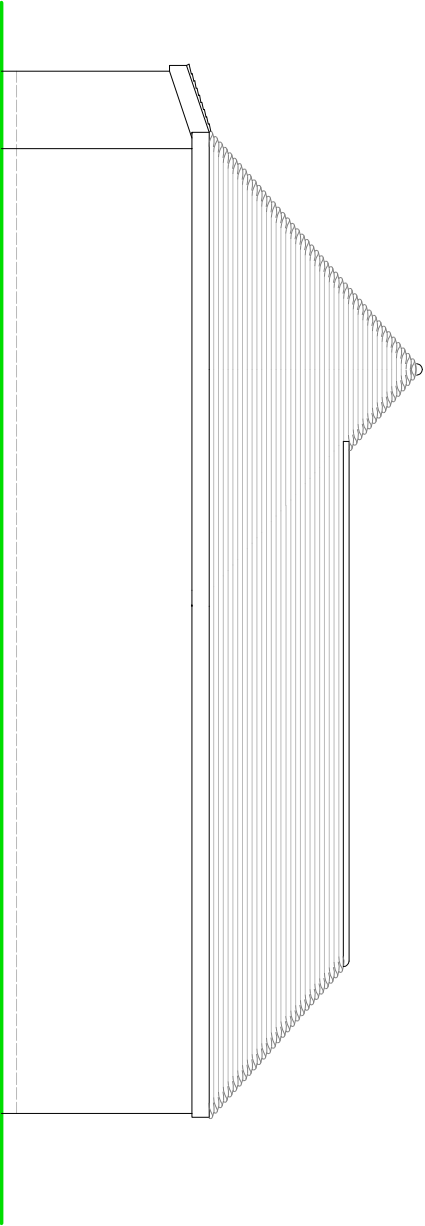


SIDE ELEVATION



REAR ELEVATION

EXISTING ELEVATIONS

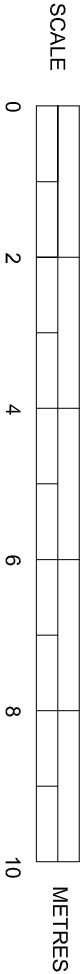

SUSSEX BUILDING CONSULTANCY LIMITED

NORTON GLEBE, NORTON LANE, NORTON,
CHICHESTER, WEST SUSSEX.

SCALE - 1/100 REV - DATE - 06/09/2019



partner
LABC

3 NORTHCOTE ROAD
BOHNER HEGGS
PO21 8LZ
TEL - (01243) 861379