



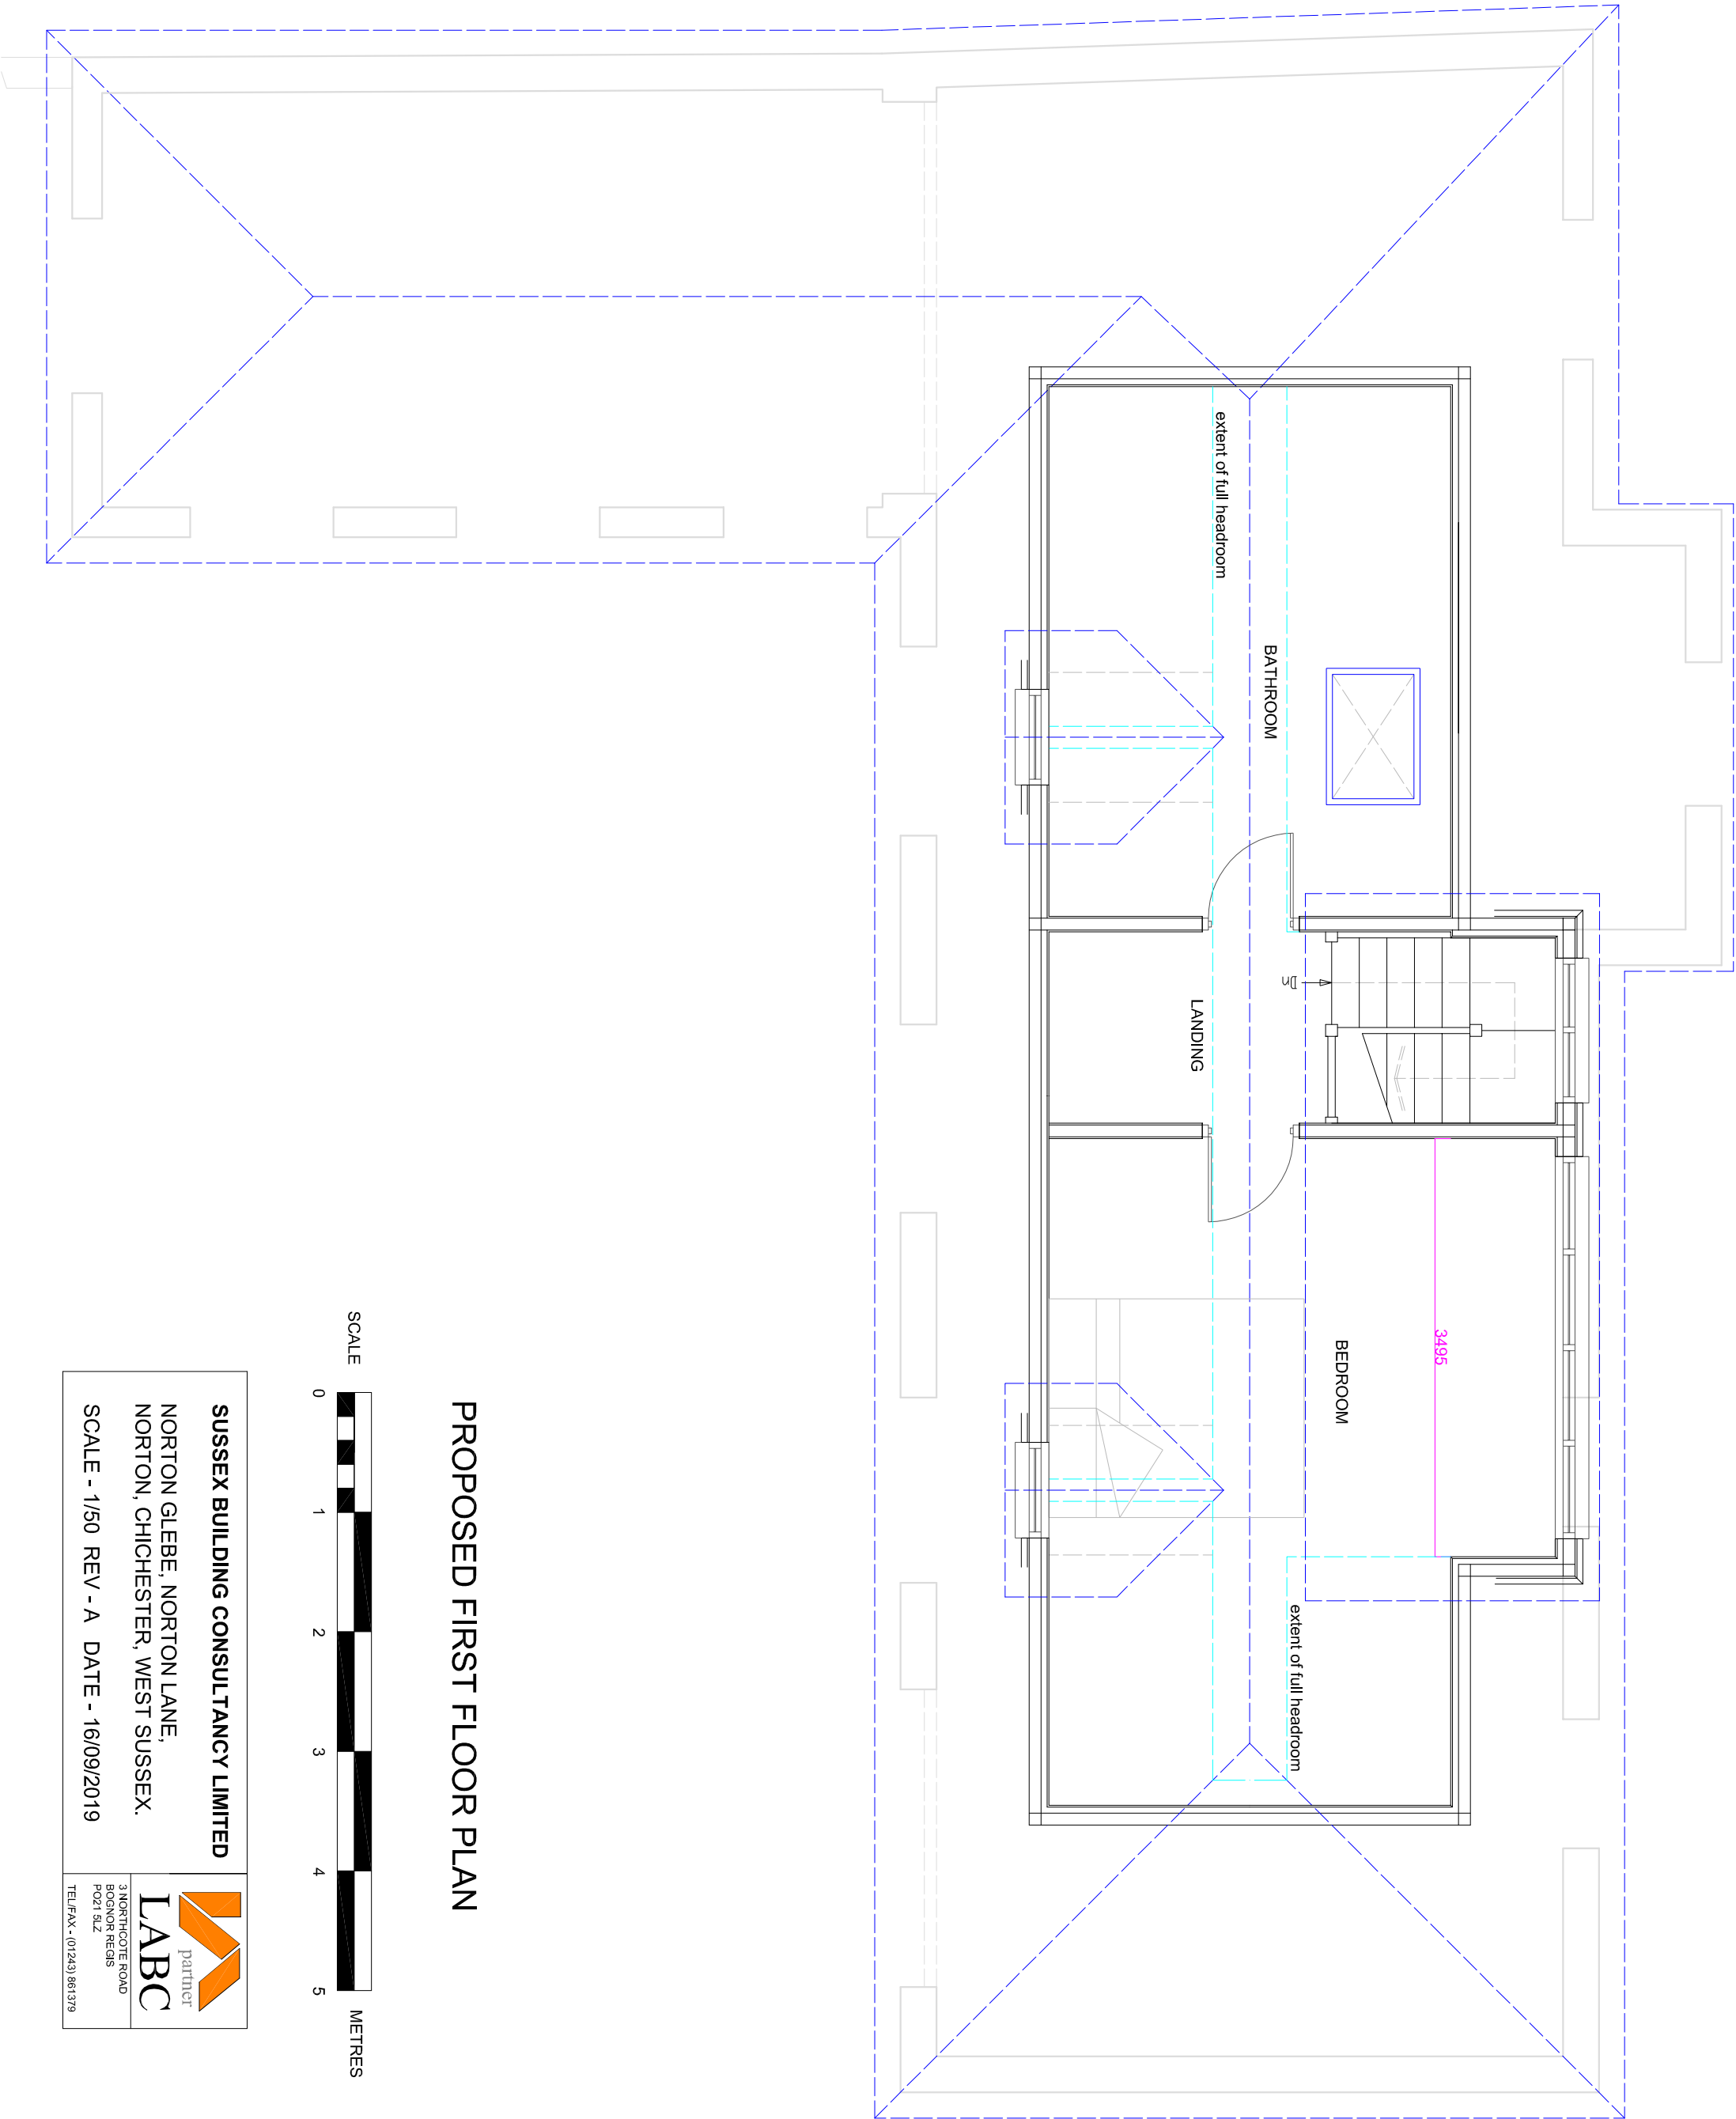

PROPOSED FIRST FLOOR PLAN

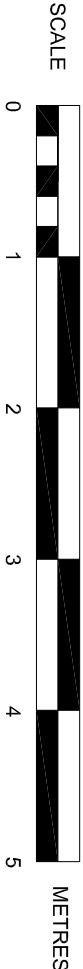

SUSSEX BUILDING CONSULTANCY LIMITED	
NORTON GLEBE, NORTON LANE, NORTON, CHICHESTER, WEST SUSSEX.	
SCALE - 1/50 REV - A DATE - 16/09/2019	
 partner LABC	3 NORTHGOTE ROAD BOGNOR REGIS PO21 5LZ TEL/FAX • (01243) 861379