



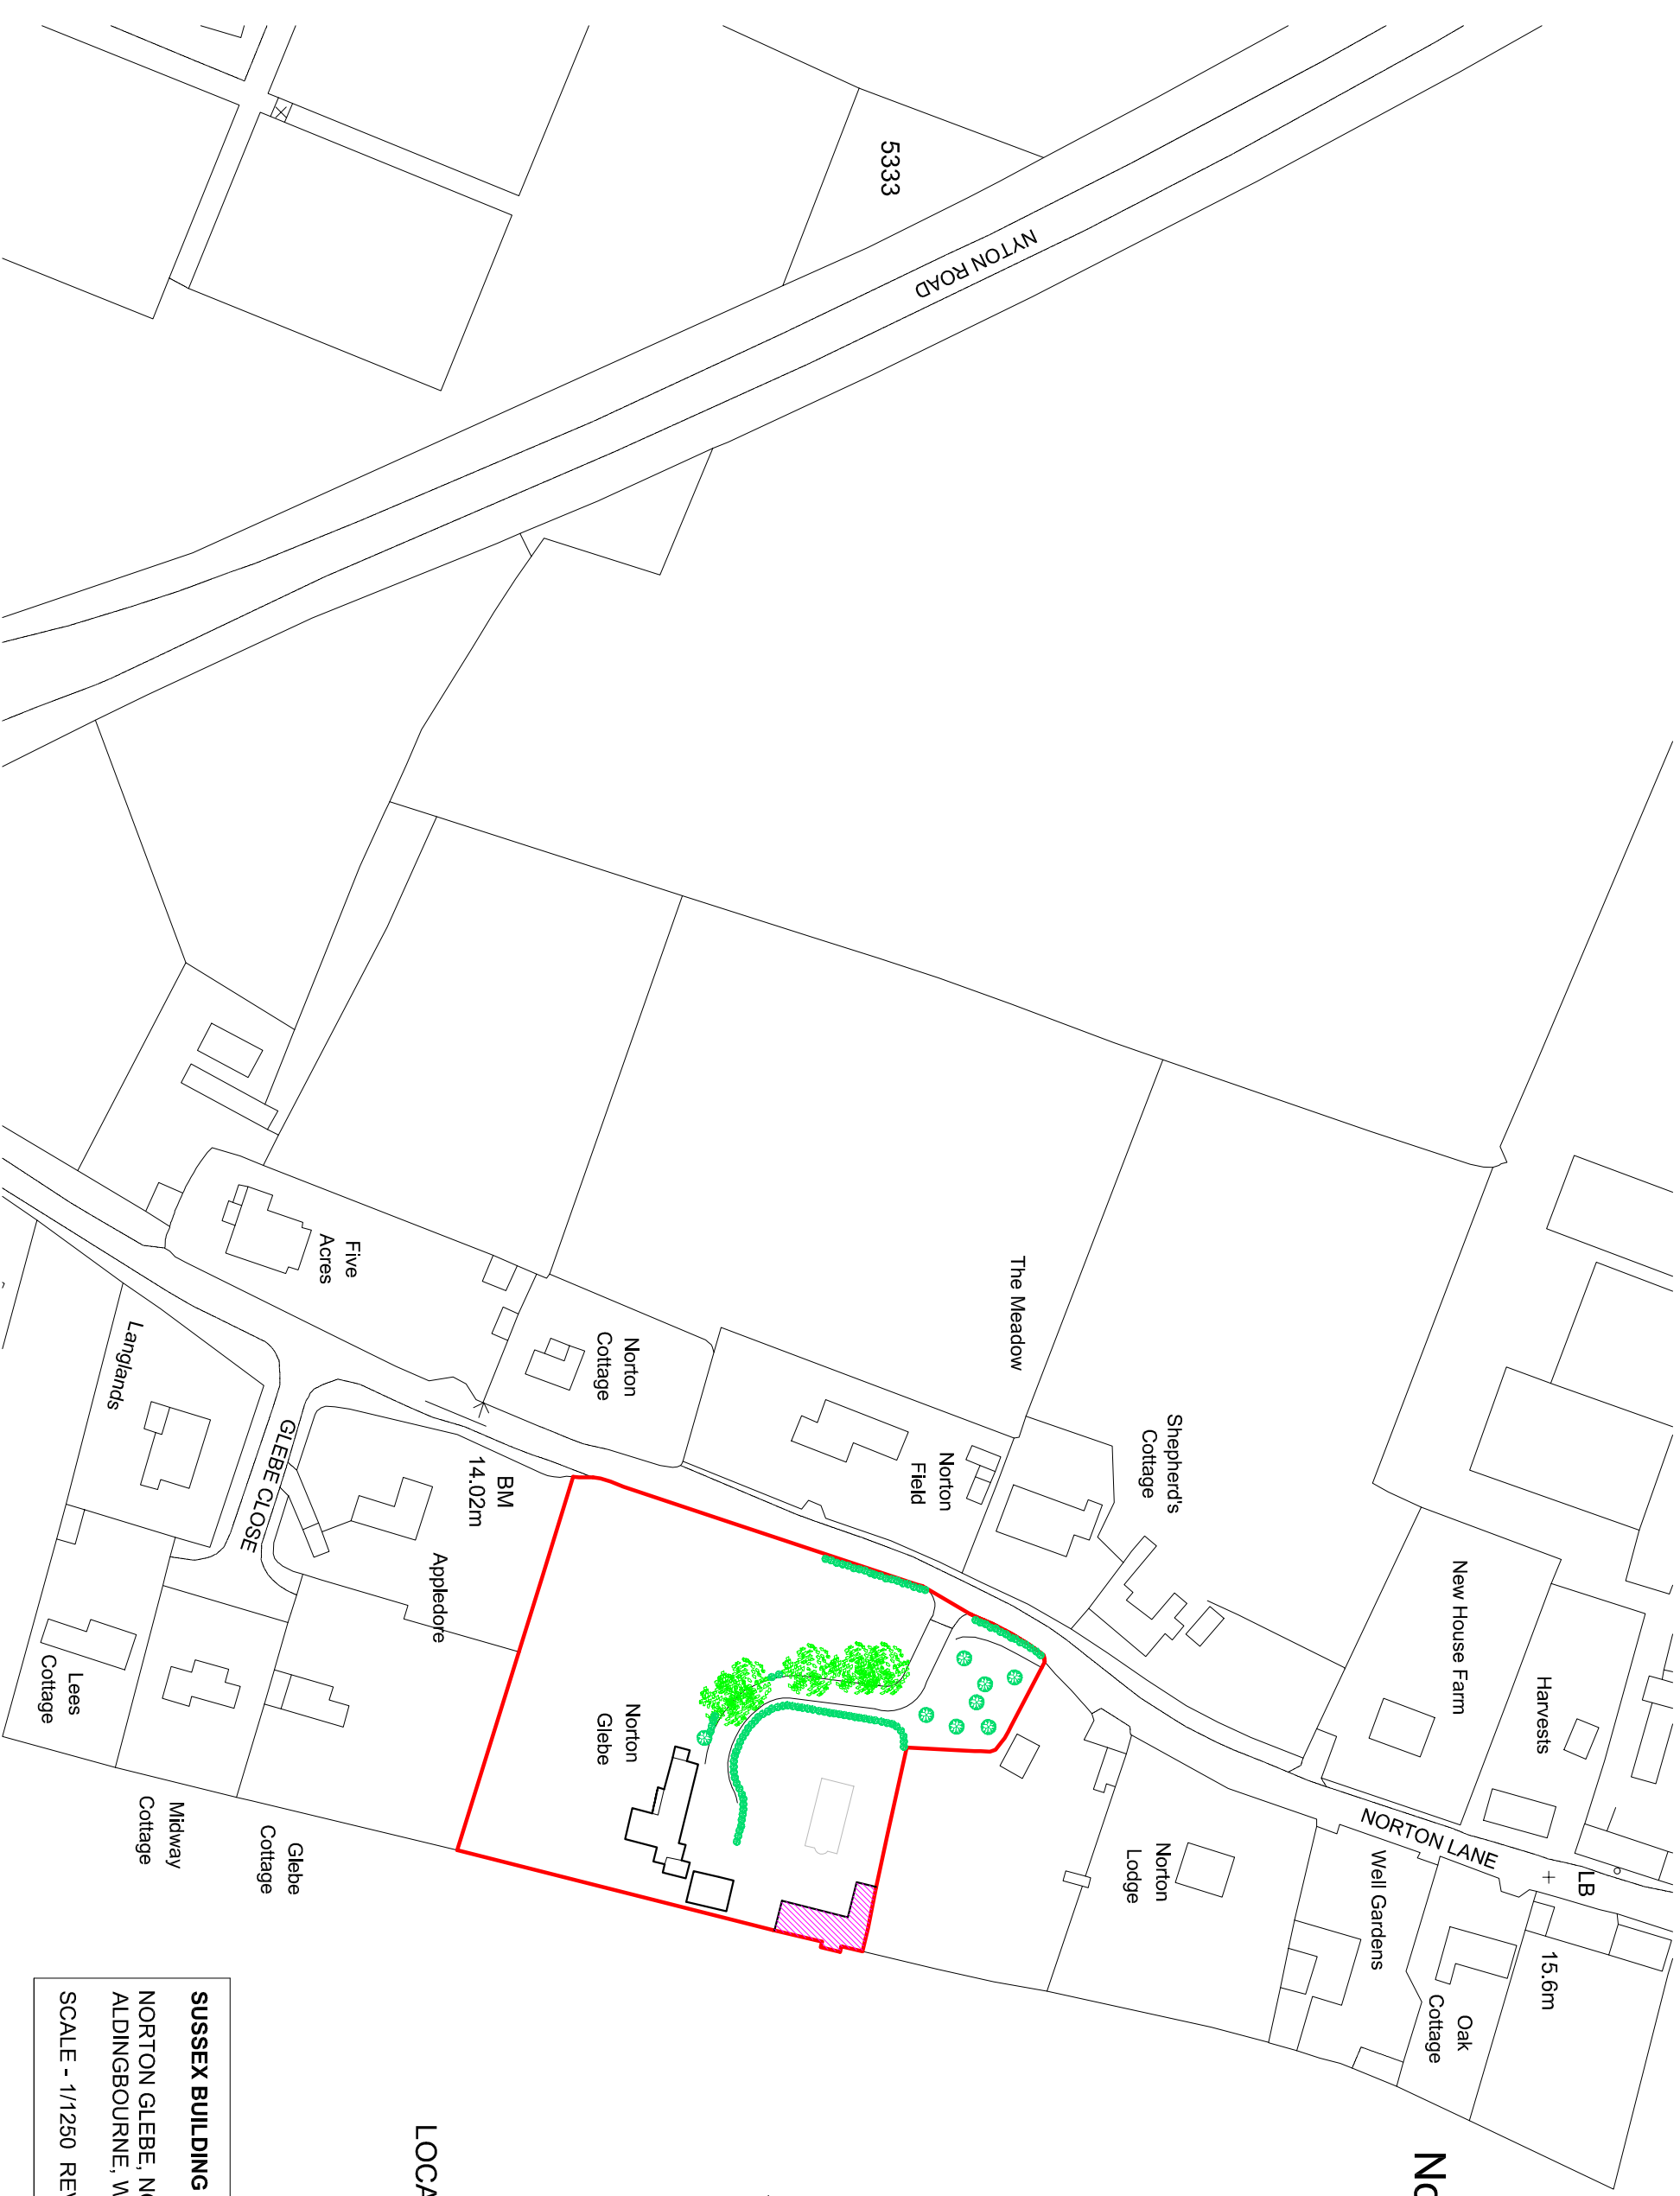

Norton

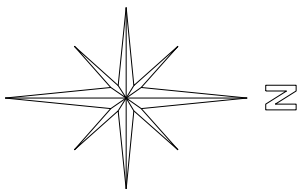

LOCATION PLAN 1/1250

SUSSEX BUILDING CONSULTANCY LIMITED	
NORTON GLEBE, NORTON LANE, ALDINGBOURNE, WEST SUSSEX.	
SCALE - 1/1250 REV - DATE - 25/11/2019	
 LABC partner BOGNOR REGIS PO21 5LZ TEL/FAX - (01243) 861379	3 NORTHCOOTE ROAD BOGNOR REGIS PO21 5LZ TEL/FAX - (01243) 861379