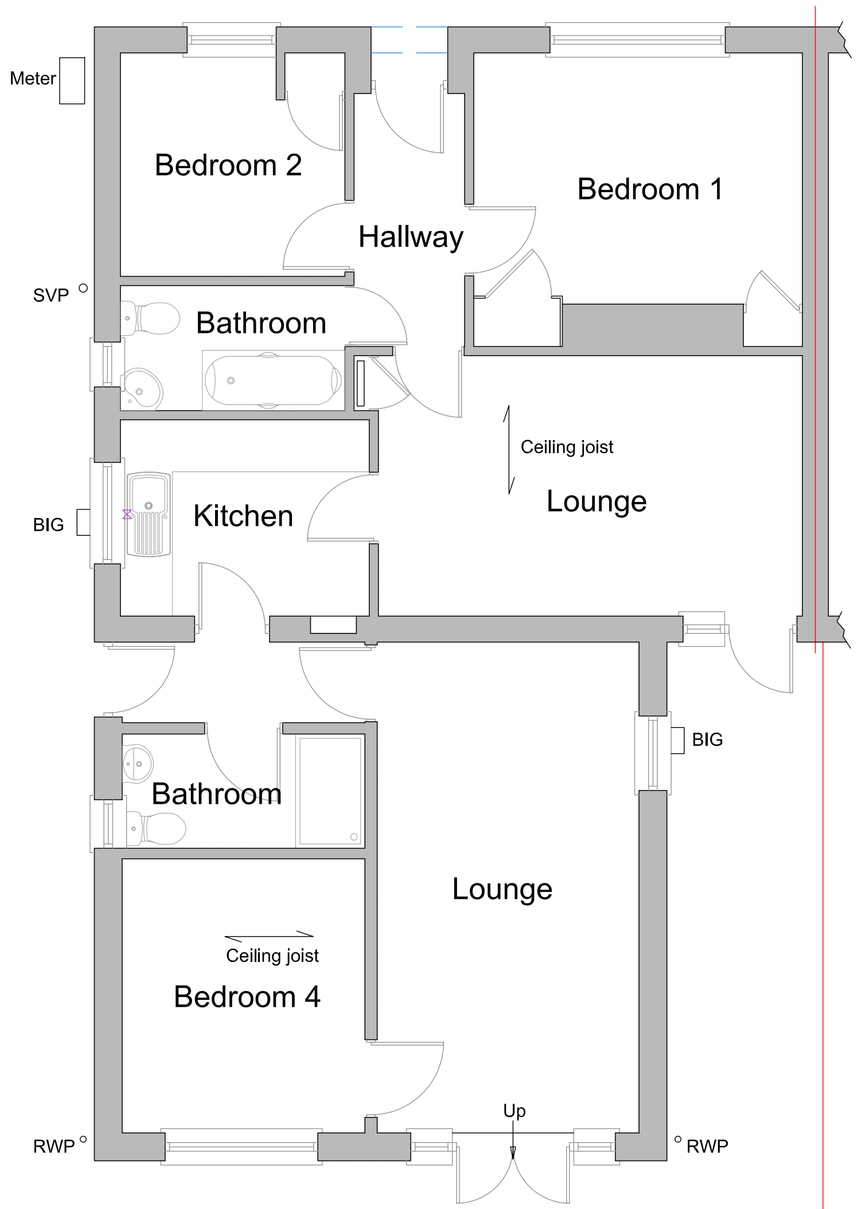

Existing Ground Floor Plan

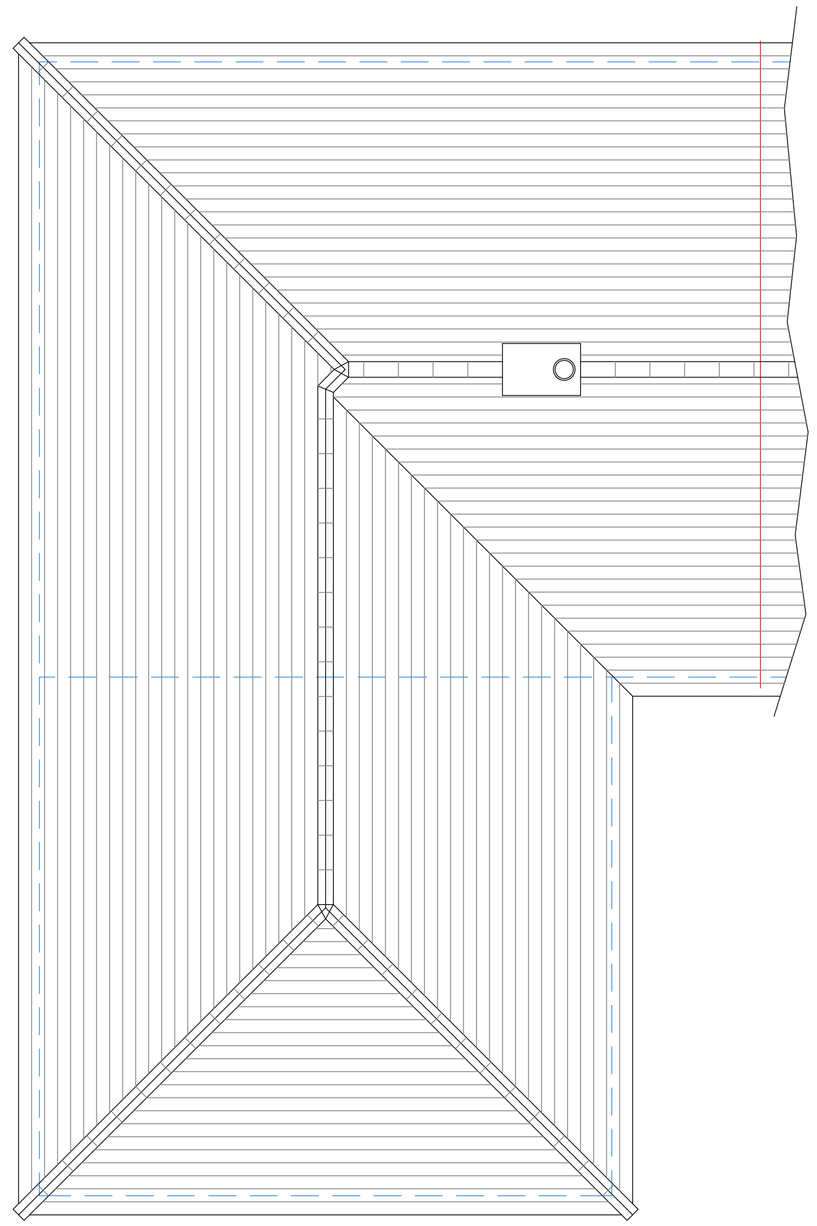

Existing Roof Plan

1 0 5 10

Scale bar 1:50

Existing Side - North Elevation
(Dimensions are for reference only, TBC on site)

Existing Rear - West Elevation
(Dimensions are for reference only, TBC on site)

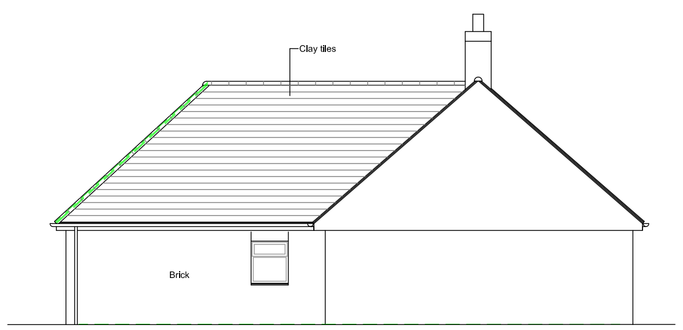

Existing Side - Sourth Elevation
(Dimensions are for reference only, TBC on site)

Existing Front - East Elevation
(Dimensions are for reference only, TBC on site)

1 0 5 10

Scale bar 1:100

All dimensions to be checked on site prior to commencement of work, except for planning purposes.

This drawing is the copyright of
TOTAL LOFT CONVERSIONS
and may not be copied, altered or reproduced in any way without written authority.

TOTAL LOFT CONVERSIONS
94 The Martlets
RUSTINGTON
WEST SUSSEX
BN16 2UF
Telephone
01903 377002

EXISTING FLOOR PLANS, ELEVATIONS AND SECTIONS
26 St Richards Road
Westergate, Aldingbourne
West Sussex
PO20 3RD

CLIENT Adair

Issue	Details	Drawn	Check	Date
--	--	Total		--
--	--	Total		--

SCALE AS SHOWN on A1
DATE 26/08/25
DRAWING NUMBER SRR/01