



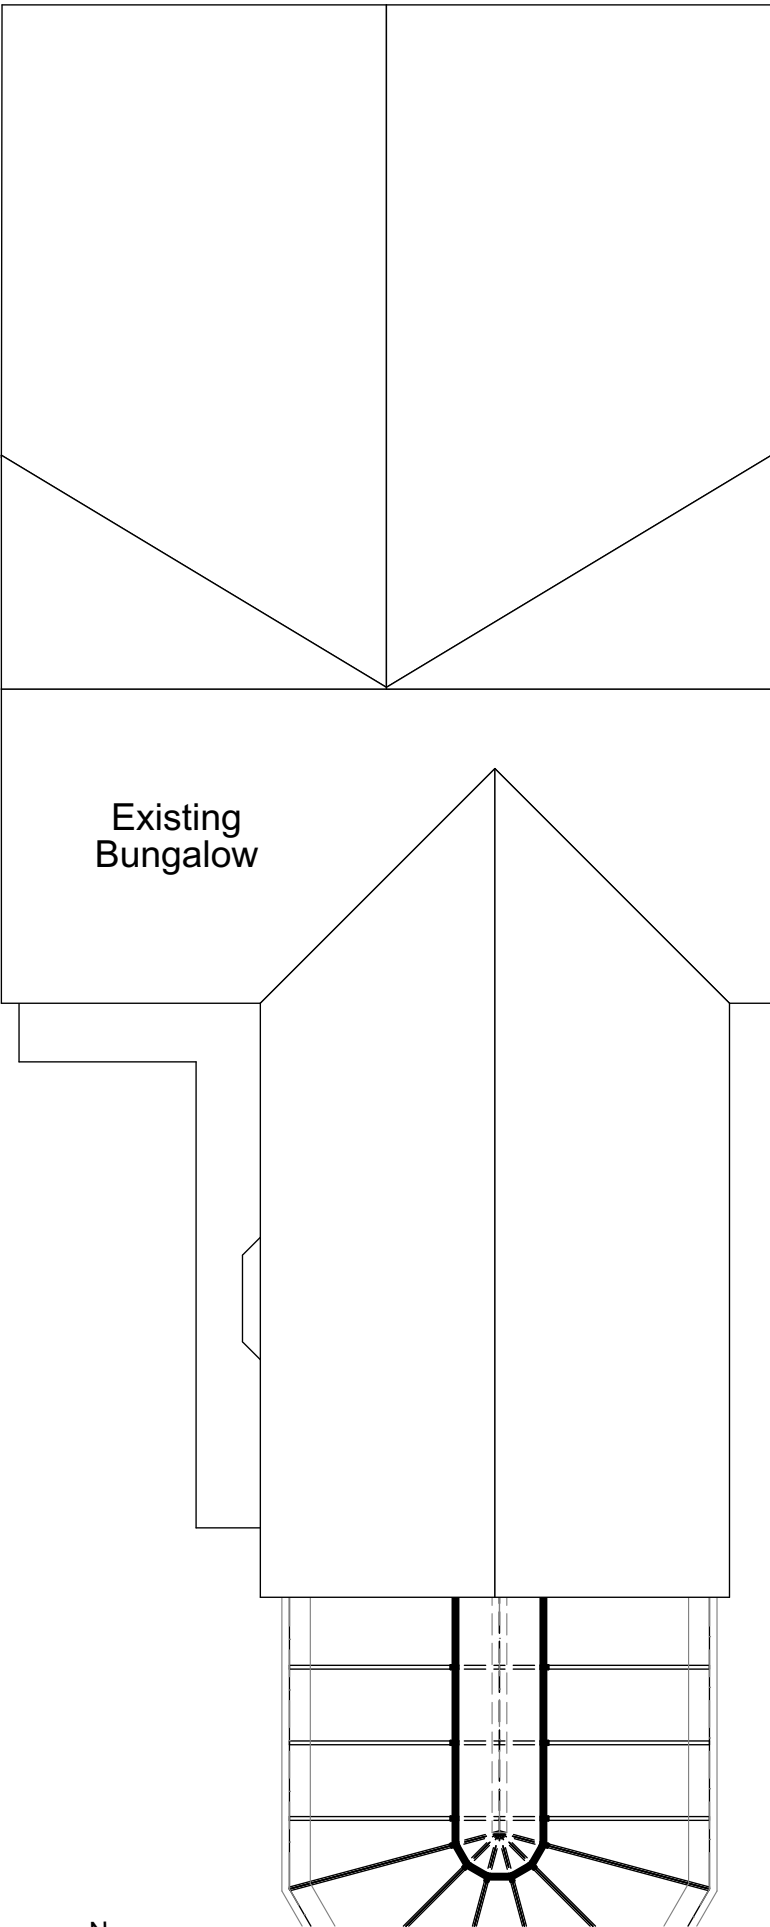


Existing
Bungalow

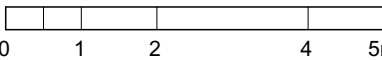

RE-
FOR
MAT

this drawing is the copyright of
Re-Format LLP and may not be copied,
altered or reproduced in any way or
passed to a third party without written
authority. All dimensions subject to site
survey and site verification. Do not
scale for construction ©

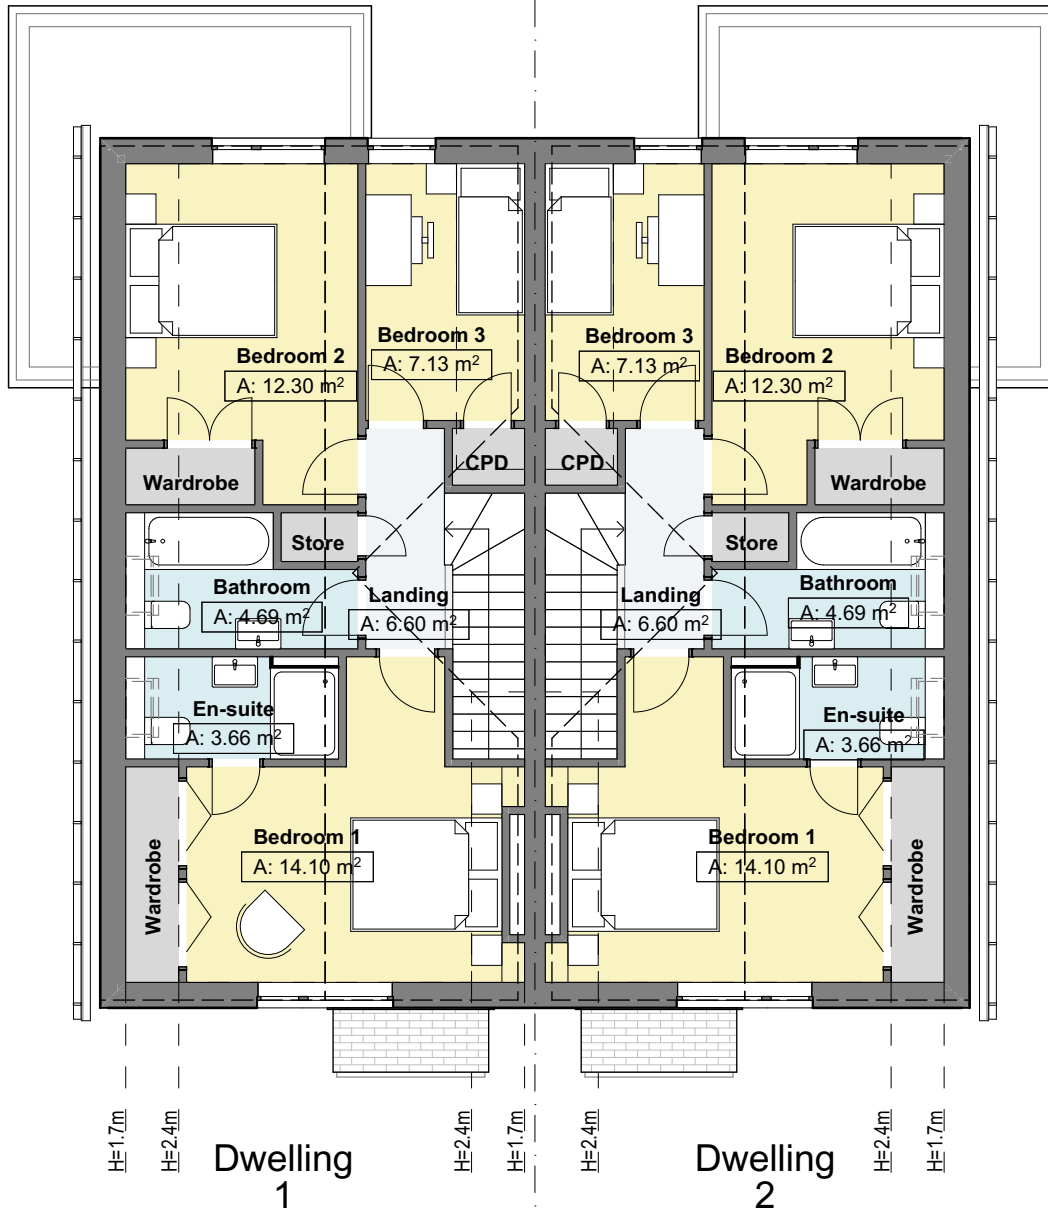

Dwelling
1

Dwelling
2

rev.	date	changes description
P02	11/09/2018	General Amendments, Issued for Planning
P01	22/08/2018	

status	issued by
S1	HE
S0	KM

www.re-format.co.uk
mail@re-format.co.uk
+44 (0)1730 778778

drawn by
KM
checked by
RM

Date
Aug 2018
Scale at A3
1:100

project title
L'Apache, Woodgate
document title
First Floor Proposed

project	originator	volume	level	type	role	number
P18019 -	ORG -	00	-	01	-	DR - A - 0200
status	suitability description	revision				
S1	For Information	P02				