



77 no. *Acer campestre* (Field Maple) Hedging;
77 no. *Carpinus betulus* (Hornbeam) Hedging;
77 no. *Corylus avellana* (Hazel) Hedging;
77 no. *Crataegus monogyna* (Hawthorn) Hedging;
77 no. *Ilex aquifolium* (Holly) Hedging

Hedging to be a double row 400mm apart @ 400mm centres
(where space allows otherwise a single row). Native hedge
planting material to be evenly mixed and distributed in groups of
3-5 plants of the same species.

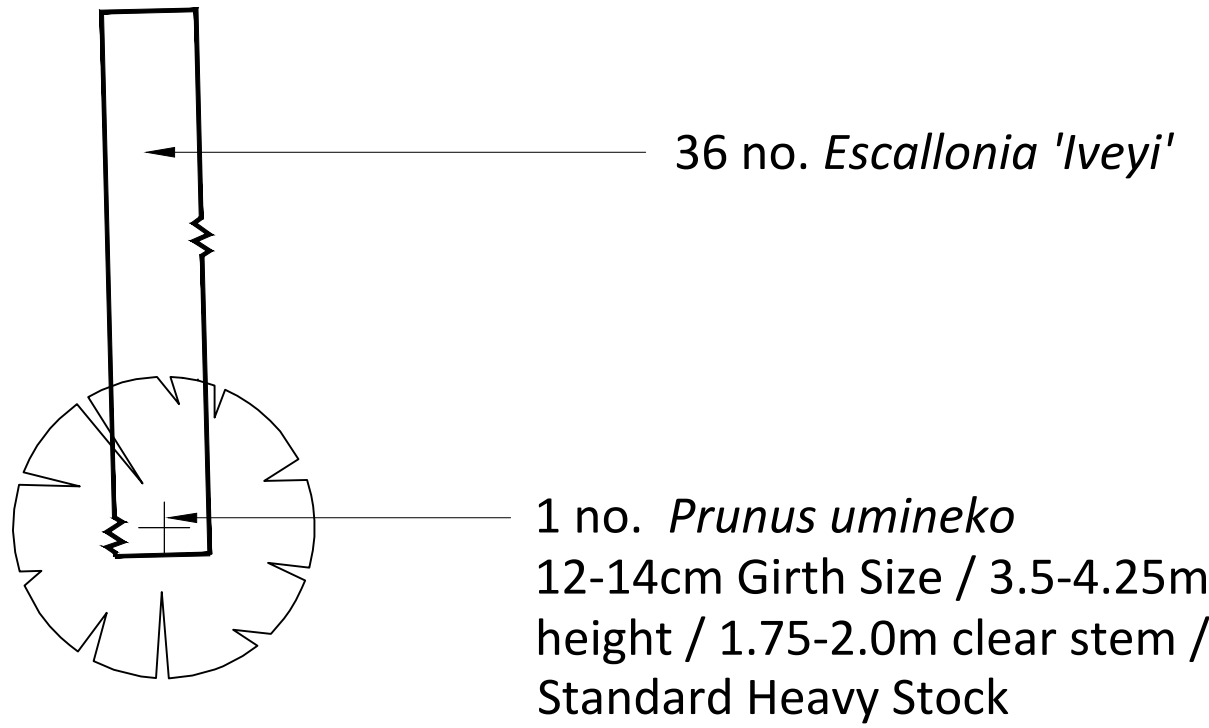


PLANTING AREA 02

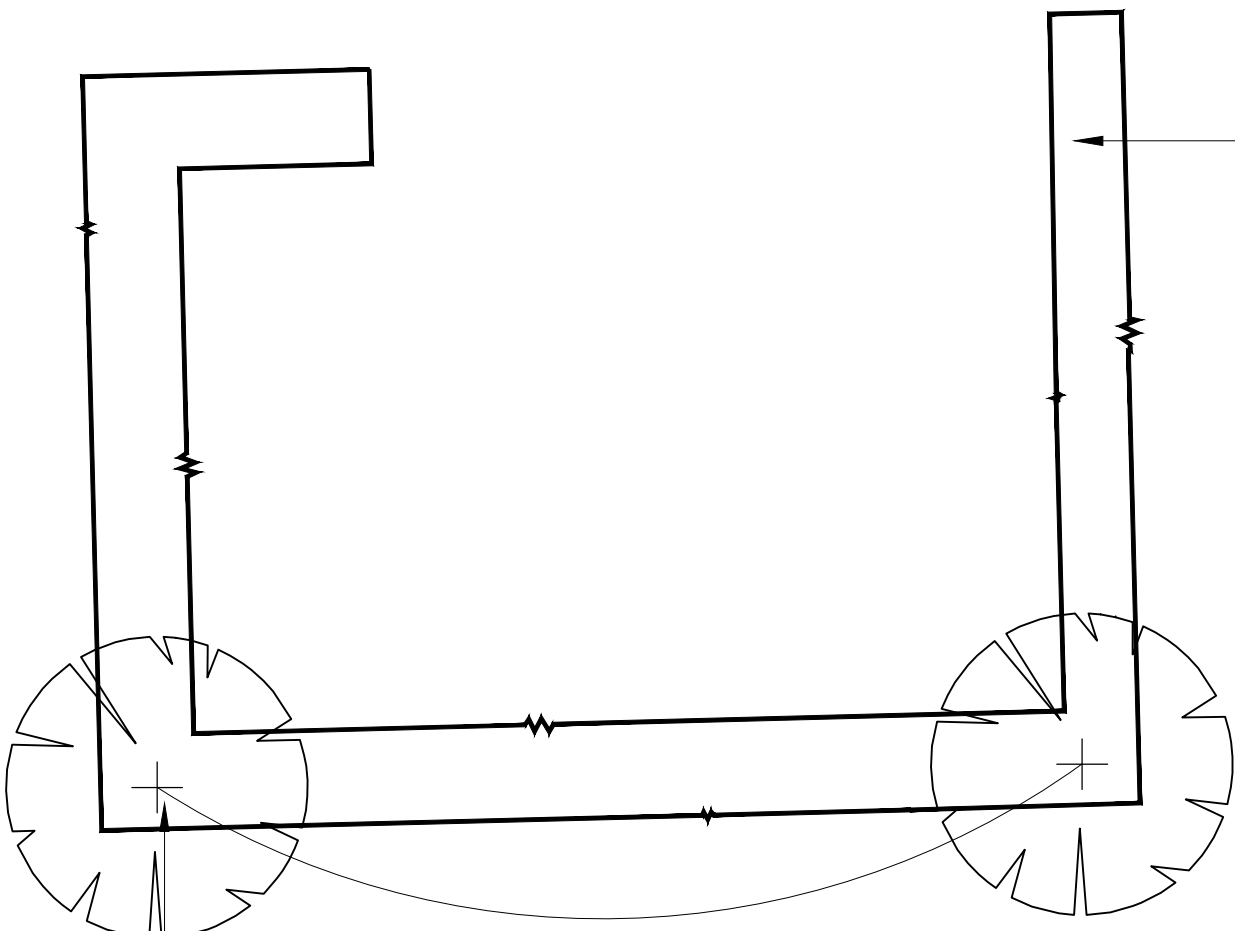

PLANTING AREA 03

2 no. *Hydrangea paniculata 'Limelight'*
2 no. *Sarcococca confusa*

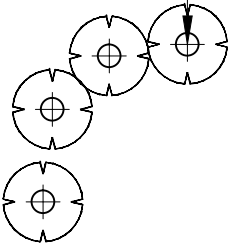


PLANTING AREA 04

2 no. *Carpinus betulus*
12-14cm Girth Size / 3.5-4.25m
height / 1.75-2.0m clear stem /
Standard Heavy Stock

3 no. *Acer campestre*
12-14cm Girth Size / 3.5-4.25m
height / 1.75-2.0m clear stem /
Standard Heavy Stock

1 no. *Crataegus monogyna*
12-14cm Girth Size / 3.5-4.25m
height / 1.75-2.0m clear stem /
Standard Heavy Stock

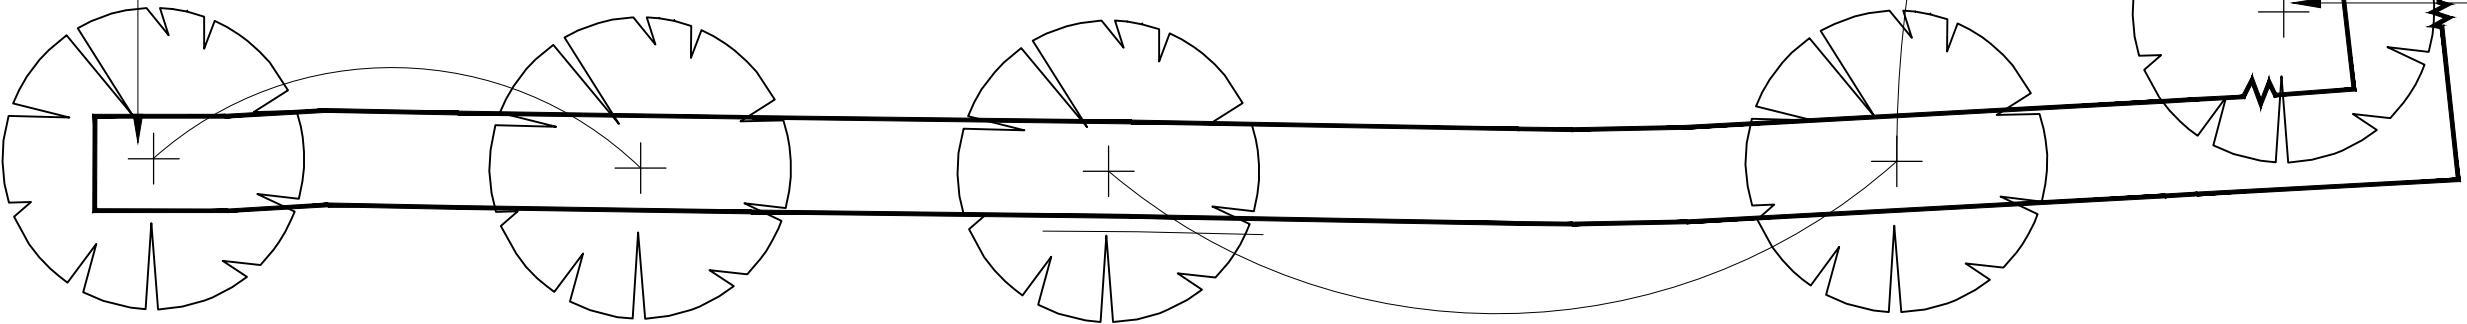

PLANTING AREA 01

KEY

Proposed Tree Planting
Proposed tree planting to be 12-14 cm Girth Size / 3.5 - 4.25m height / 1.75 - 2.0m Clear Stem / Standard Heavy Stock. Trees to be supplied and planted in accordance with BS 8545: 2014 Trees from nursery to independence in the landscape. Recommendations.

Proposed Hedgerow Planting
All proposed hedgerow planting areas to have 75 mm depth of ornamental bark mulch.

Proposed Specimen Shrub Planting
Proposed ornamental specimen shrubs to be container grown.

NOTES

Refer to RCa250 / 03 / Soft Landscape Layout and RCa250 / Detailed Plant Schedule and Specification.


All planting areas to have 300mm depth (minimum) subsoil overlain with 400mm (minimum) multi purpose topsoil to BS3882: 2015 'Specification for Topsoil' except grass seeded / turfed areas which are to have 300mm depth (minimum) subsoil overlain with 150mm (min) top soil. All shrub / tree planting areas to have 75 mm (min) depth of ornamental bark mulch.

All plant stock to be sourced from UK grown stock.

All compost, mulches and soil conditioners to be peat free.

All seeds, bulbs, corms and other plant propagules to be sourced from UK grown stock.

All compost, mulches and soil conditioners to be peat free.

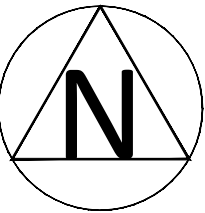

REV	DESCRIPTION	DATE	INITIALS
01	Layout updated	14-09-18	AR



The Studio, 68 Cuckfield Road, Hurstpierpoint, West Sussex, BN6 9SB
T: 01273 834 198 M: 07973 770047 E: landscape@ramsayandco.com

Project Title:
L'Apache, Westergate Road, Woodgate, W. Sussex
Mr. and Mrs. Le Cheminant

Drawing Title:
Detailed Planting Plan

Scale: 1:100@A1	Drawn: AR	Date: 29-08-18
Drawing Number: RCo 250 / 04	Revision: 01	