



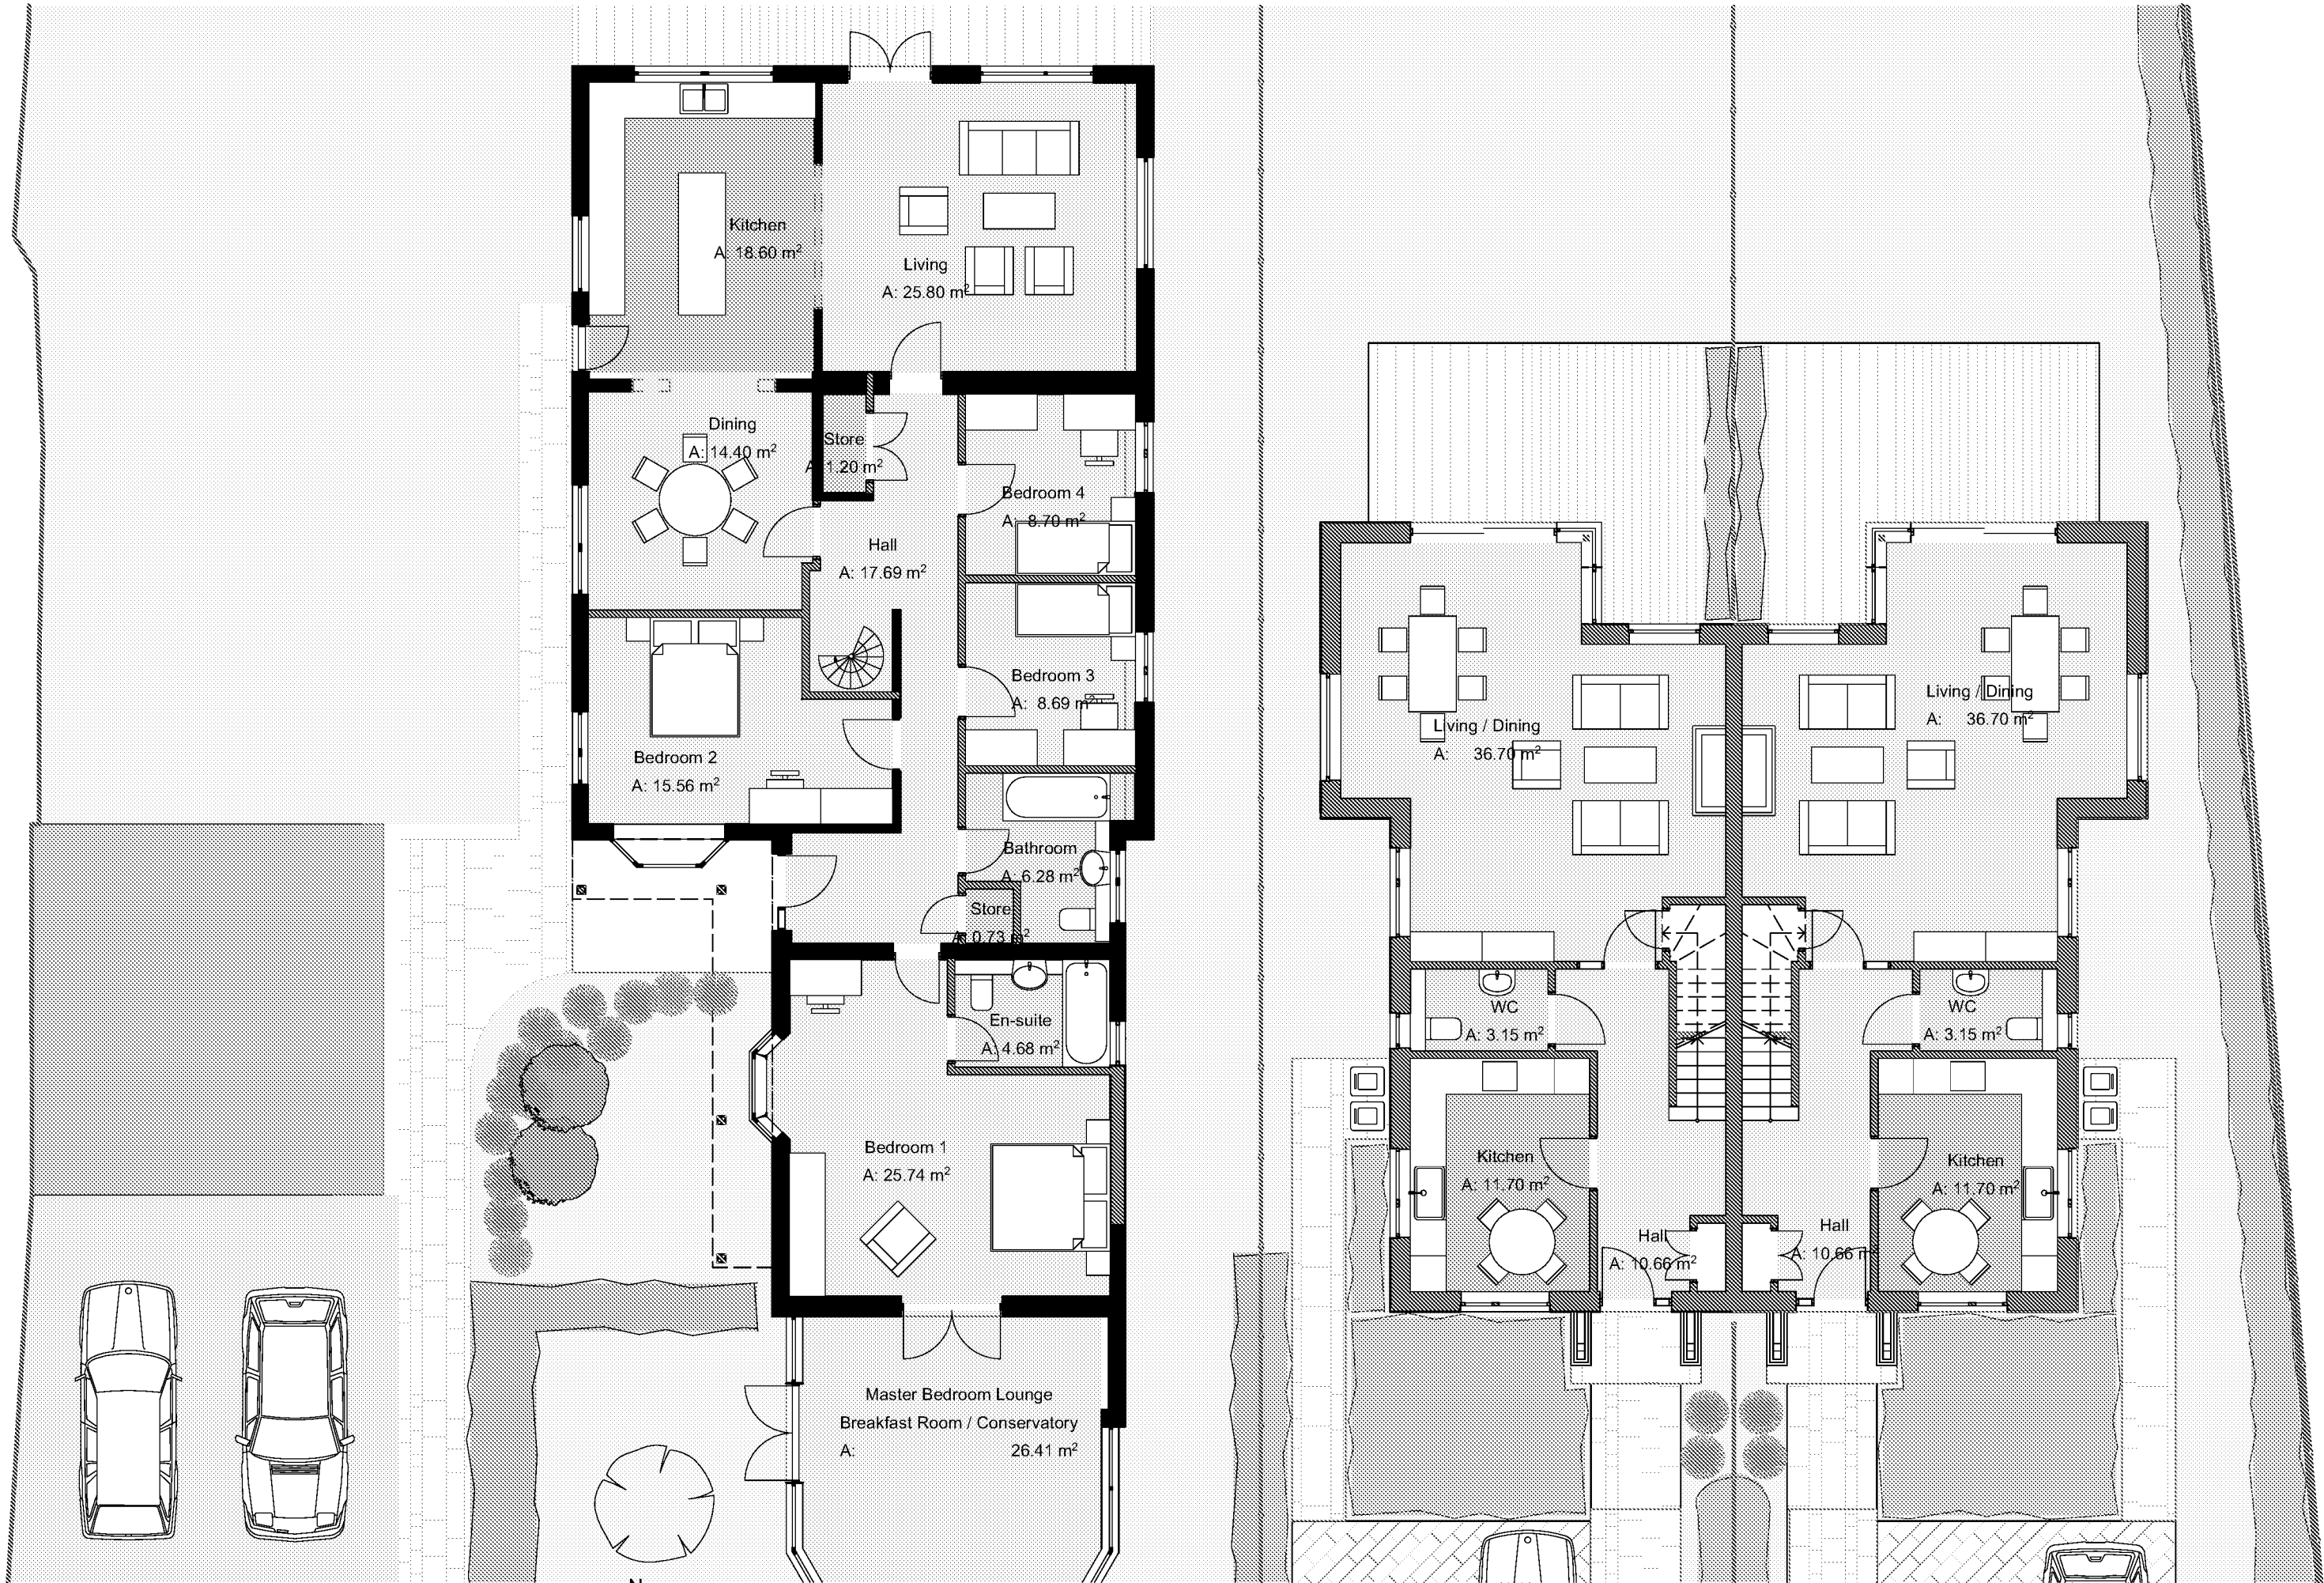

rev.	date	changes description
P03	28/09/2018	Bin storage allocated
P02	11/09/2018	General Amendments, Issued for Planning
P01	22/08/2018	

ARUN DISTRICT COUNCIL AL/103/18/PL

status	issued by
S1	HE
S1	HE
S0	KM

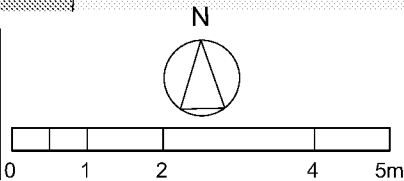

RE-FORMAT

this drawing is the copyright of Re-Format LLP and may not be copied, altered or reproduced in any way or passed to a third party without written authority. All dimensions subject to site survey and site verification. Do not scale for construction ©

www.re-format.co.uk
mail@re-format.co.uk
+44 (0)1730 778778

drawn by
KM
checked by
RM
Date
Aug 2018
Scale at A3
1:100

project title
L'Apache, Woodgate
document title
Ground Floor Proposed

project	originator	volume	level	type	role	number
P18019 - ORG - 00 - GF - DR - A - 0200						
status	suitability description					revision
S1	For Information					P03