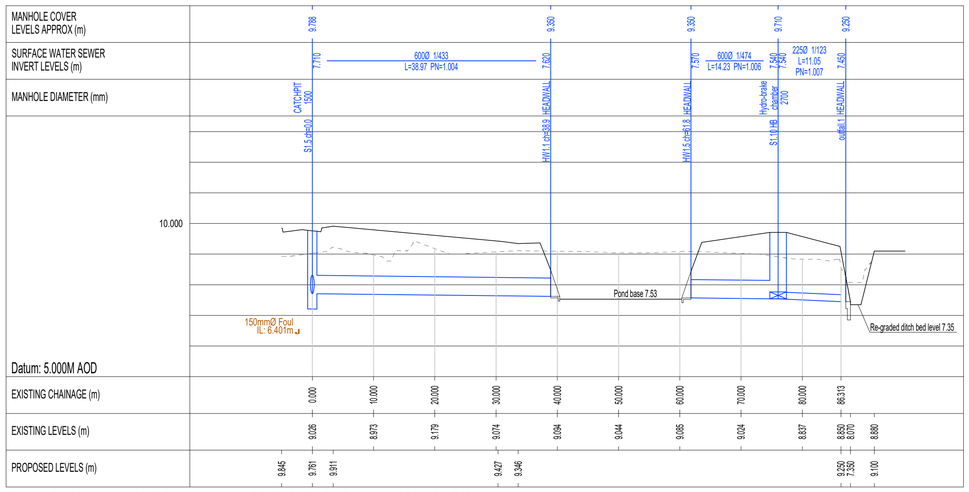

Long section from manhole S1.5, the attenuation pond, hydro-brake chamber to the outfall to the ditch

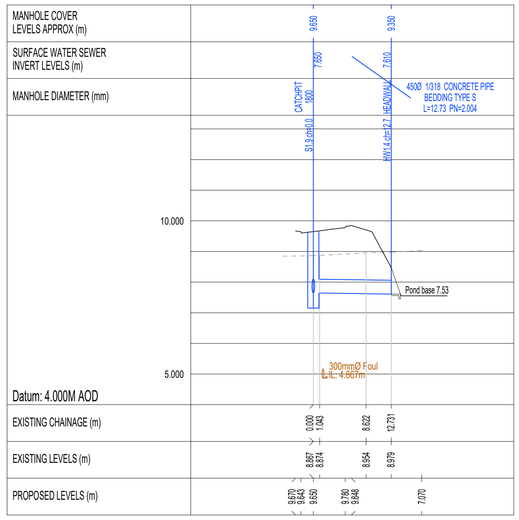

Long section from manhole S1.9 to the attenuation pond HW1.4

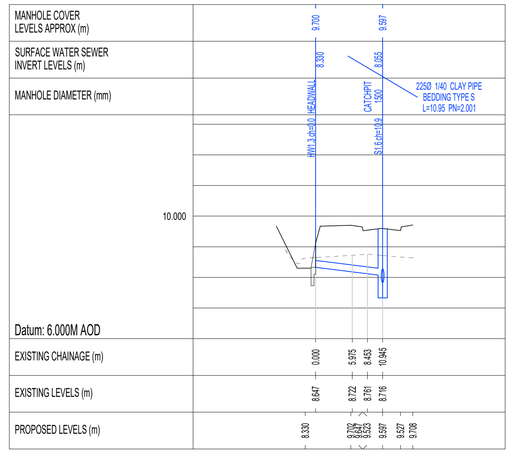

Long section from ditch HW1.2 to manhole S1.6

Long section from manhole F1.2 to manhole existing manhole Ex.MH.7903

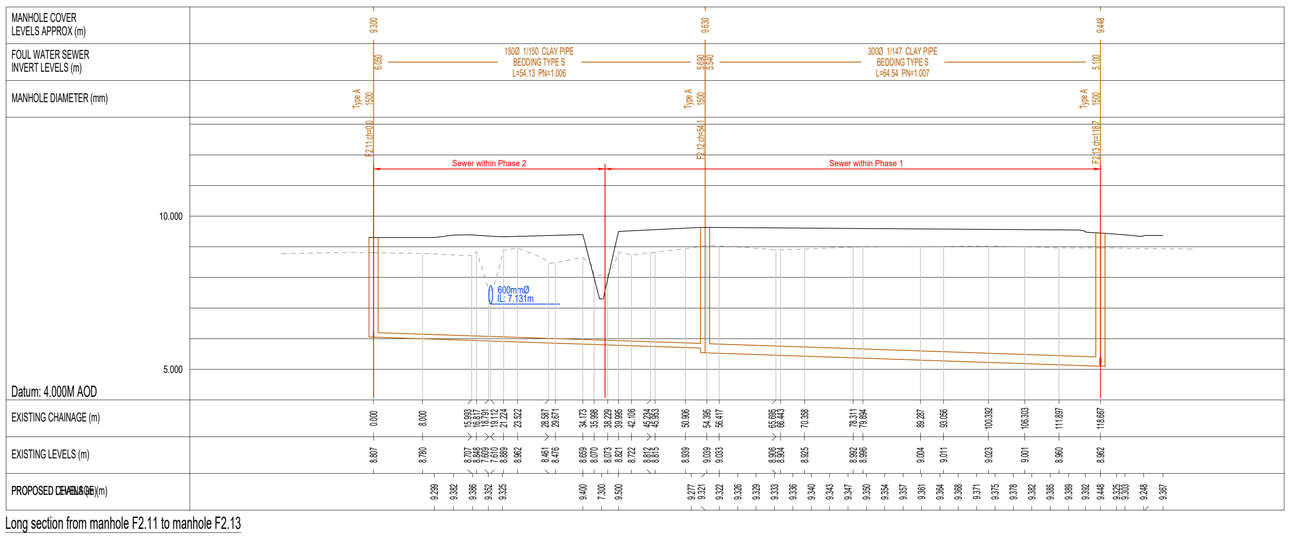

Long section from manhole F2.11 to manhole F2.13

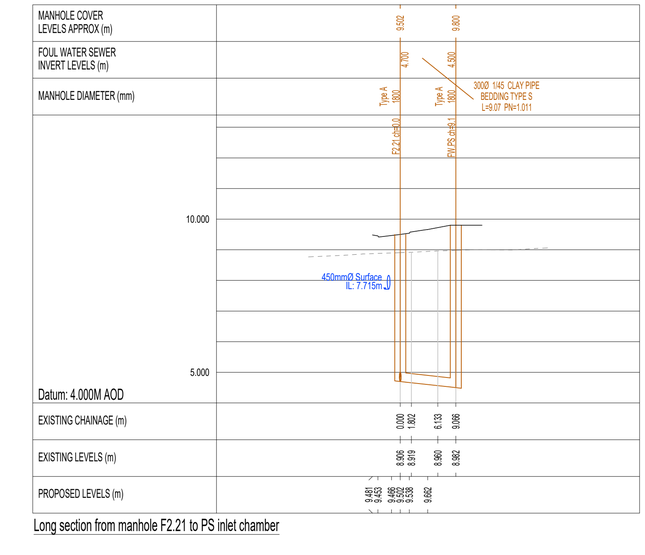

Long section from manhole F2.21 to PS inlet chamber

BARRATT HOMES

Key:

- Existing ground profile
- Proposed road centreline
- Proposed raised table road centreline
- Proposed road left/right channel
- Proposed SW drainage to be adopted under S104 Agreement
- Proposed FW drainage to be adopted under S104 Agreement

1. ADOPTABLE STORM WATER AND FOUL WATER DRAINAGE ARE SUBJECT TO S104 APPROVAL.
2. ADOPTABLE ROADS ARE SUBJECT TO S38 APPROVAL.
3. ADOPTABLE ROADS AND DRAINAGE CONSTRUCTION WORKS ARE TO BE CARRIED OUT AT DEVELOPERS RISK.

Rev.	Date	Description of issue	Rev/Chkd
C	17.12.2025	Attenuation pond bed levels revised. Manhole S1.5 changed to catchpit	AJM / PDB
B	27.11.2025	Revised LS HW1.2 to S1.6 and LS from S1.9 to HW1.4	AJM / PDB
A	08.10.2025	Construction issue	AJM / PDB
/	16.05.2025	-	AJM / PDB

Revisions:

Issue Purpose:
CONSTRUCTION

Project
Barratt Homes
Land West of Lidsey Road,
Woodgate, West Sussex

Drawing Title:
Phase 1.
Storm Water and Foul Water Drainage Long Sections

Designer's Risk Assessment Reference:
DS_0707_15/DRA/Civils

Specification Reference:

Drawn By: AJM
Checked By: PDB
Scale: 1:500H / 1:100V
Date: May 2025

Drawing No. DS_0707_15/INF/123
Rev. C

Harborough Innovation Centre,
Airfield Business Park, Leicester Road
Market Harborough,
Leicestershire,
LE16 7WB
info@wilsondee.co.uk

WILSONDEE Civil Designers

Copyright © WilsonDee Ltd. This drawing shall remain the copyright of WilsonDee Ltd. Any dimensions derived by scaling are done so at your own risk. If there should be any doubt or query regarding the interpretation of the information given on this drawing, please enquire directly to WilsonDee Ltd. before executing such part of the works.

For guidance only. Do not scale off this drawing.
Scale 1:1 10mm 20mm 30mm 40mm 50mm