



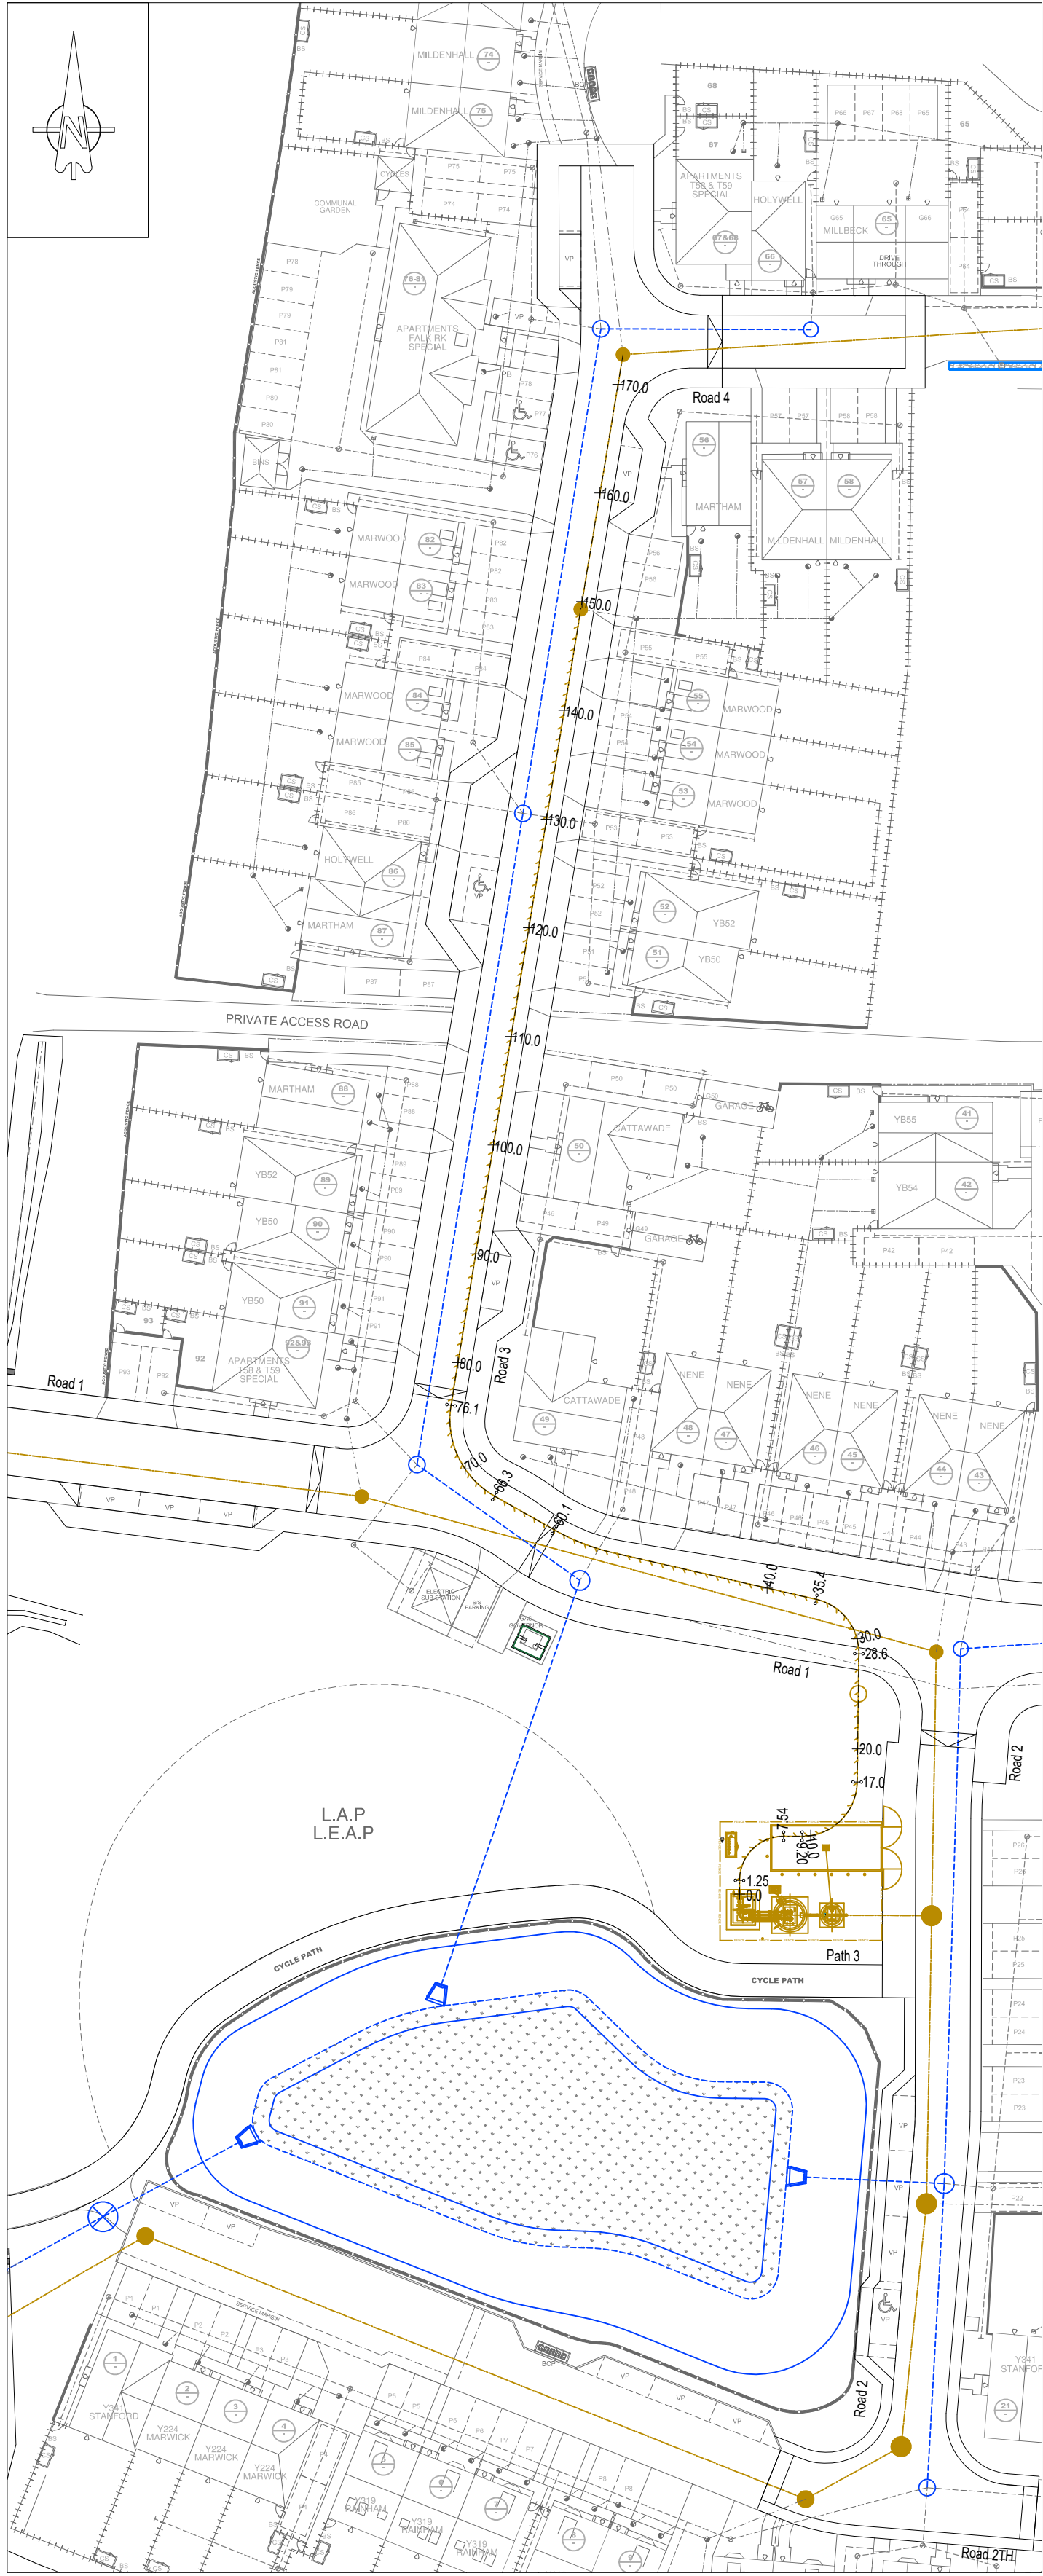

Rising Main Plan, scale 1:500 @A1

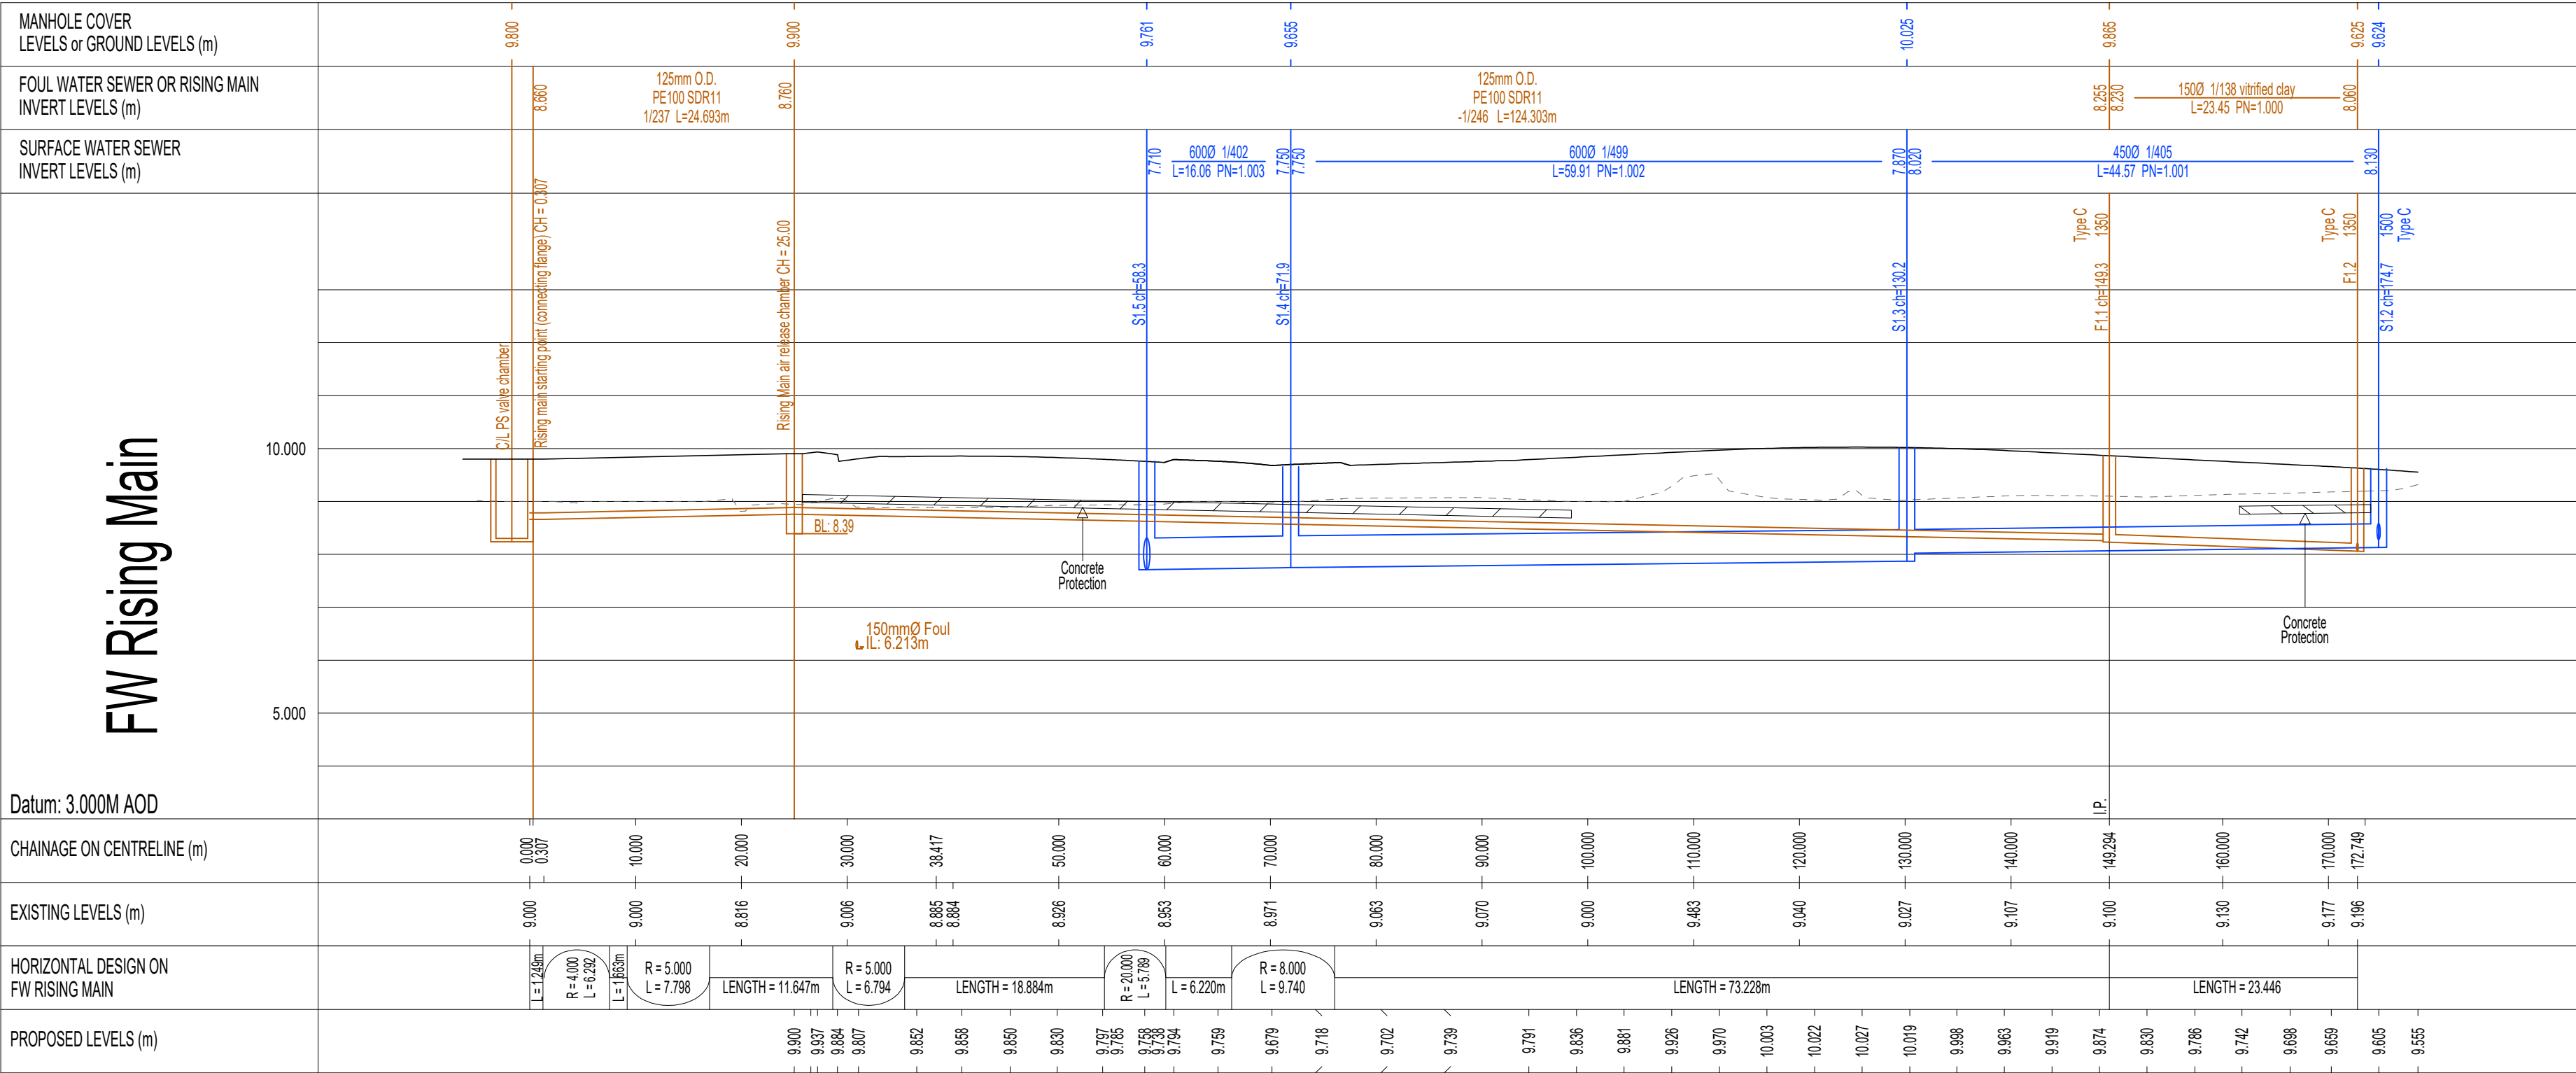

Foul Water Rising Main Long Section

Key:

- Existing ground profile
- Proposed road centreline
- Proposed raised table road centreline
- Proposed road left/right channel
- Proposed SW drainage to be adopted under S104 Agreement
- Proposed FW drainage to be adopted under S104 Agreement

- ADOPTABLE STORM WATER AND FOUL WATER DRAINAGE ARE SUBJECT TO S104 APPROVAL.
- ADOPTABLE ROADS ARE SUBJECT TO S38 APPROVAL.
- ADOPTABLE ROADS AND DRAINAGE CONSTRUCTION WORKS ARE TO BE CARRIED OUT AT DEVELOPERS RISK.

C	08.10.2025	Construction issue	AJM / PDB
B	20.08.2025	Layout of pump station compound updated. Rising main long section revised	AJM / PDB
A	24.06.2025	Air release valve chamber relocated. Rising main levels and gradients updated	AJM / PDB
/	16.05.2025	-	AJM / PDB
Rev.	Date	Description of issue	Rev/Chkd

Issue Purpose:
CONSTRUCTION

Project
Barratt Homes
Land West of Lidsey Road,
Woodgate, West Sussex

Drawing Title:
Phase 1.
Foul Water Rising Main
Long Section

Designer's Risk Assessment Reference:
DS_0707_15/DRA/Civils

Specification Reference:

Drawn By: **AJM** Checked By: **PDB**

Scale: **1:500H / 1:100V** Date: **May 2025**

Drawing No. _____ Rev. _____

DS_0707_15/INF/124 C

Harborough Innovation Centre,
Arlford Business Park, Leicester Road
Market Harborough,
Leicestershire,
LE17 7PB
info@wilsondee.co.uk

WD WILSONDEE
Civil Designers

Copyright © WilsonDee Ltd. This drawing shall remain the copyright of WilsonDee Ltd.
Any dimensions derived by scaling are done so at your own risk. If there should be any doubt or
query regarding the interpretation of the information given on this drawing, please enquire directly
to WilsonDee Ltd. before executing such part of the works.

For guidance only. Do not scale off this drawing
Scale 1:1 10mm 20mm 30mm 40mm 50mm