




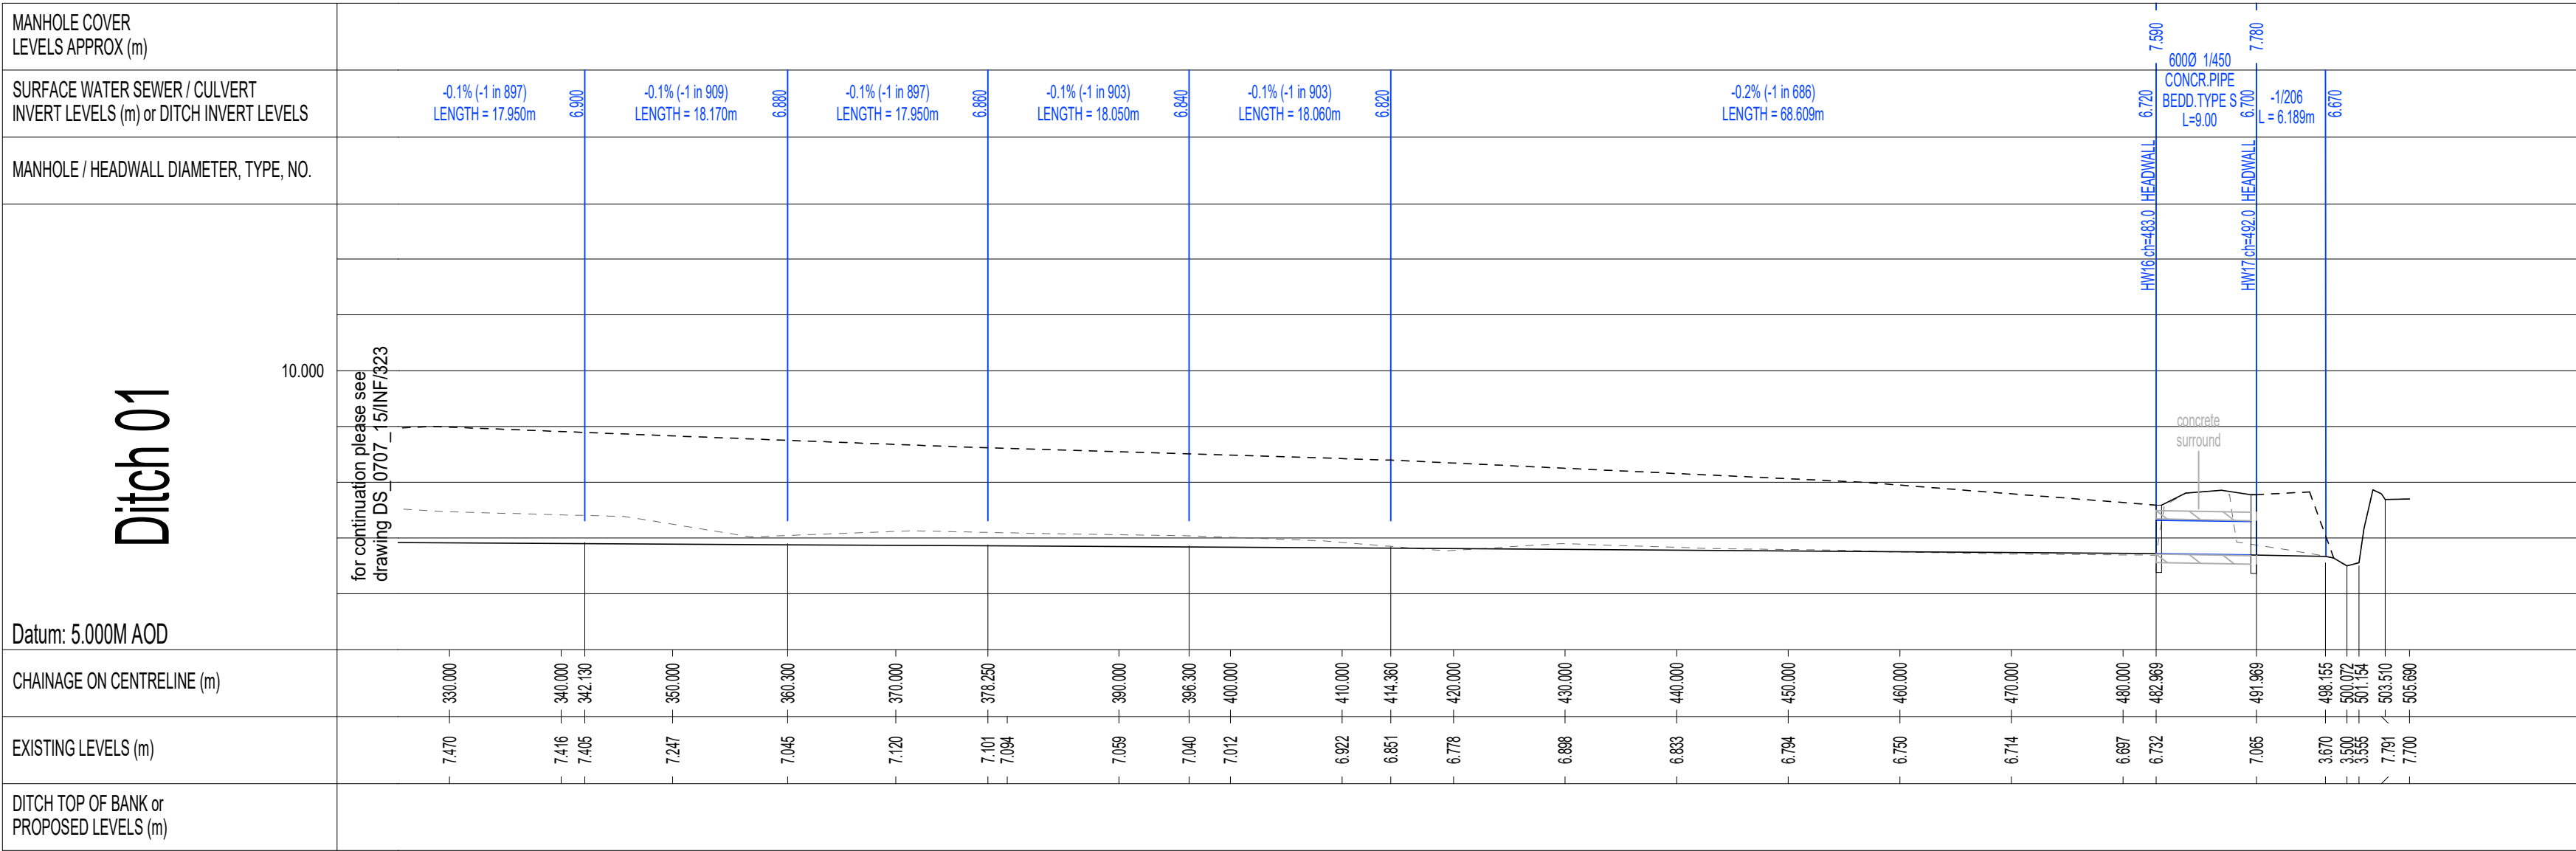


Existing ditch through the site with proposed re-grading levels and culverts  
Scale 1:500H / 1:100V @ A1

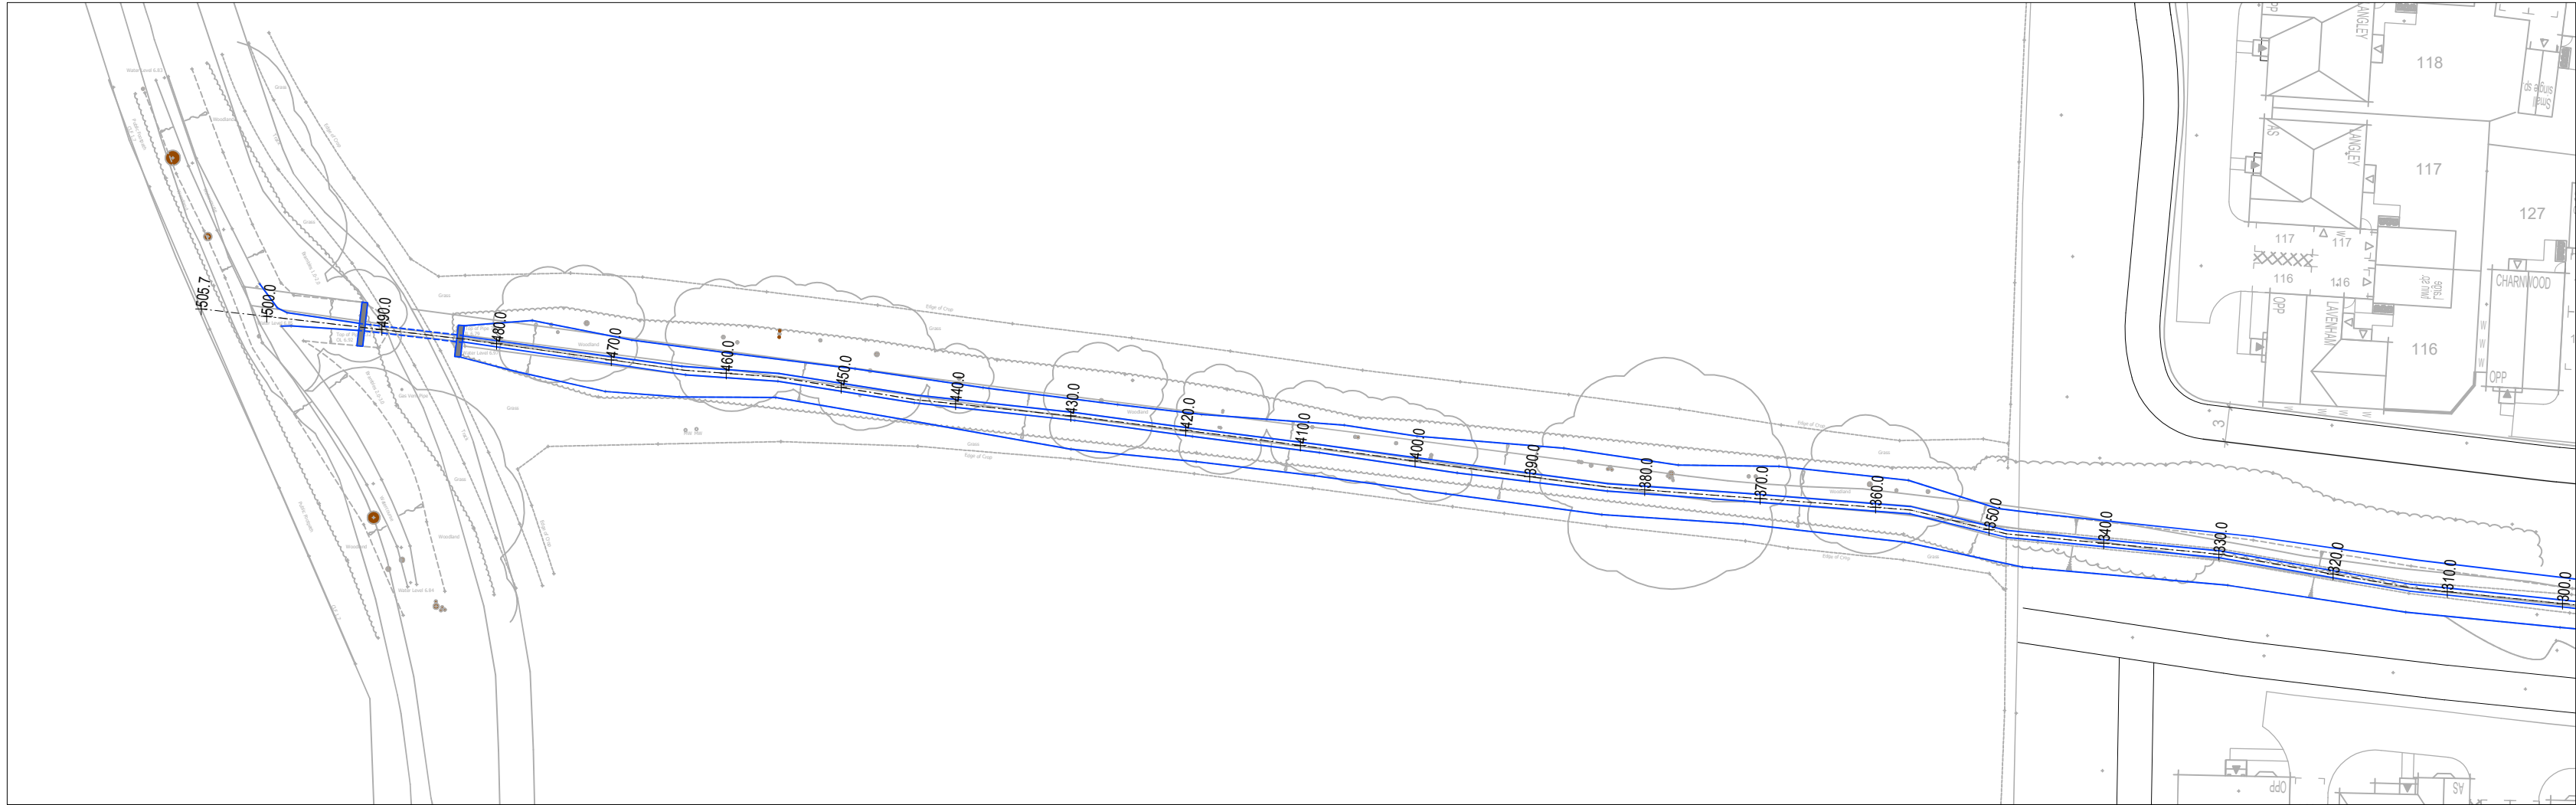


Ditch 01 plan  
Scale 1:500@A1

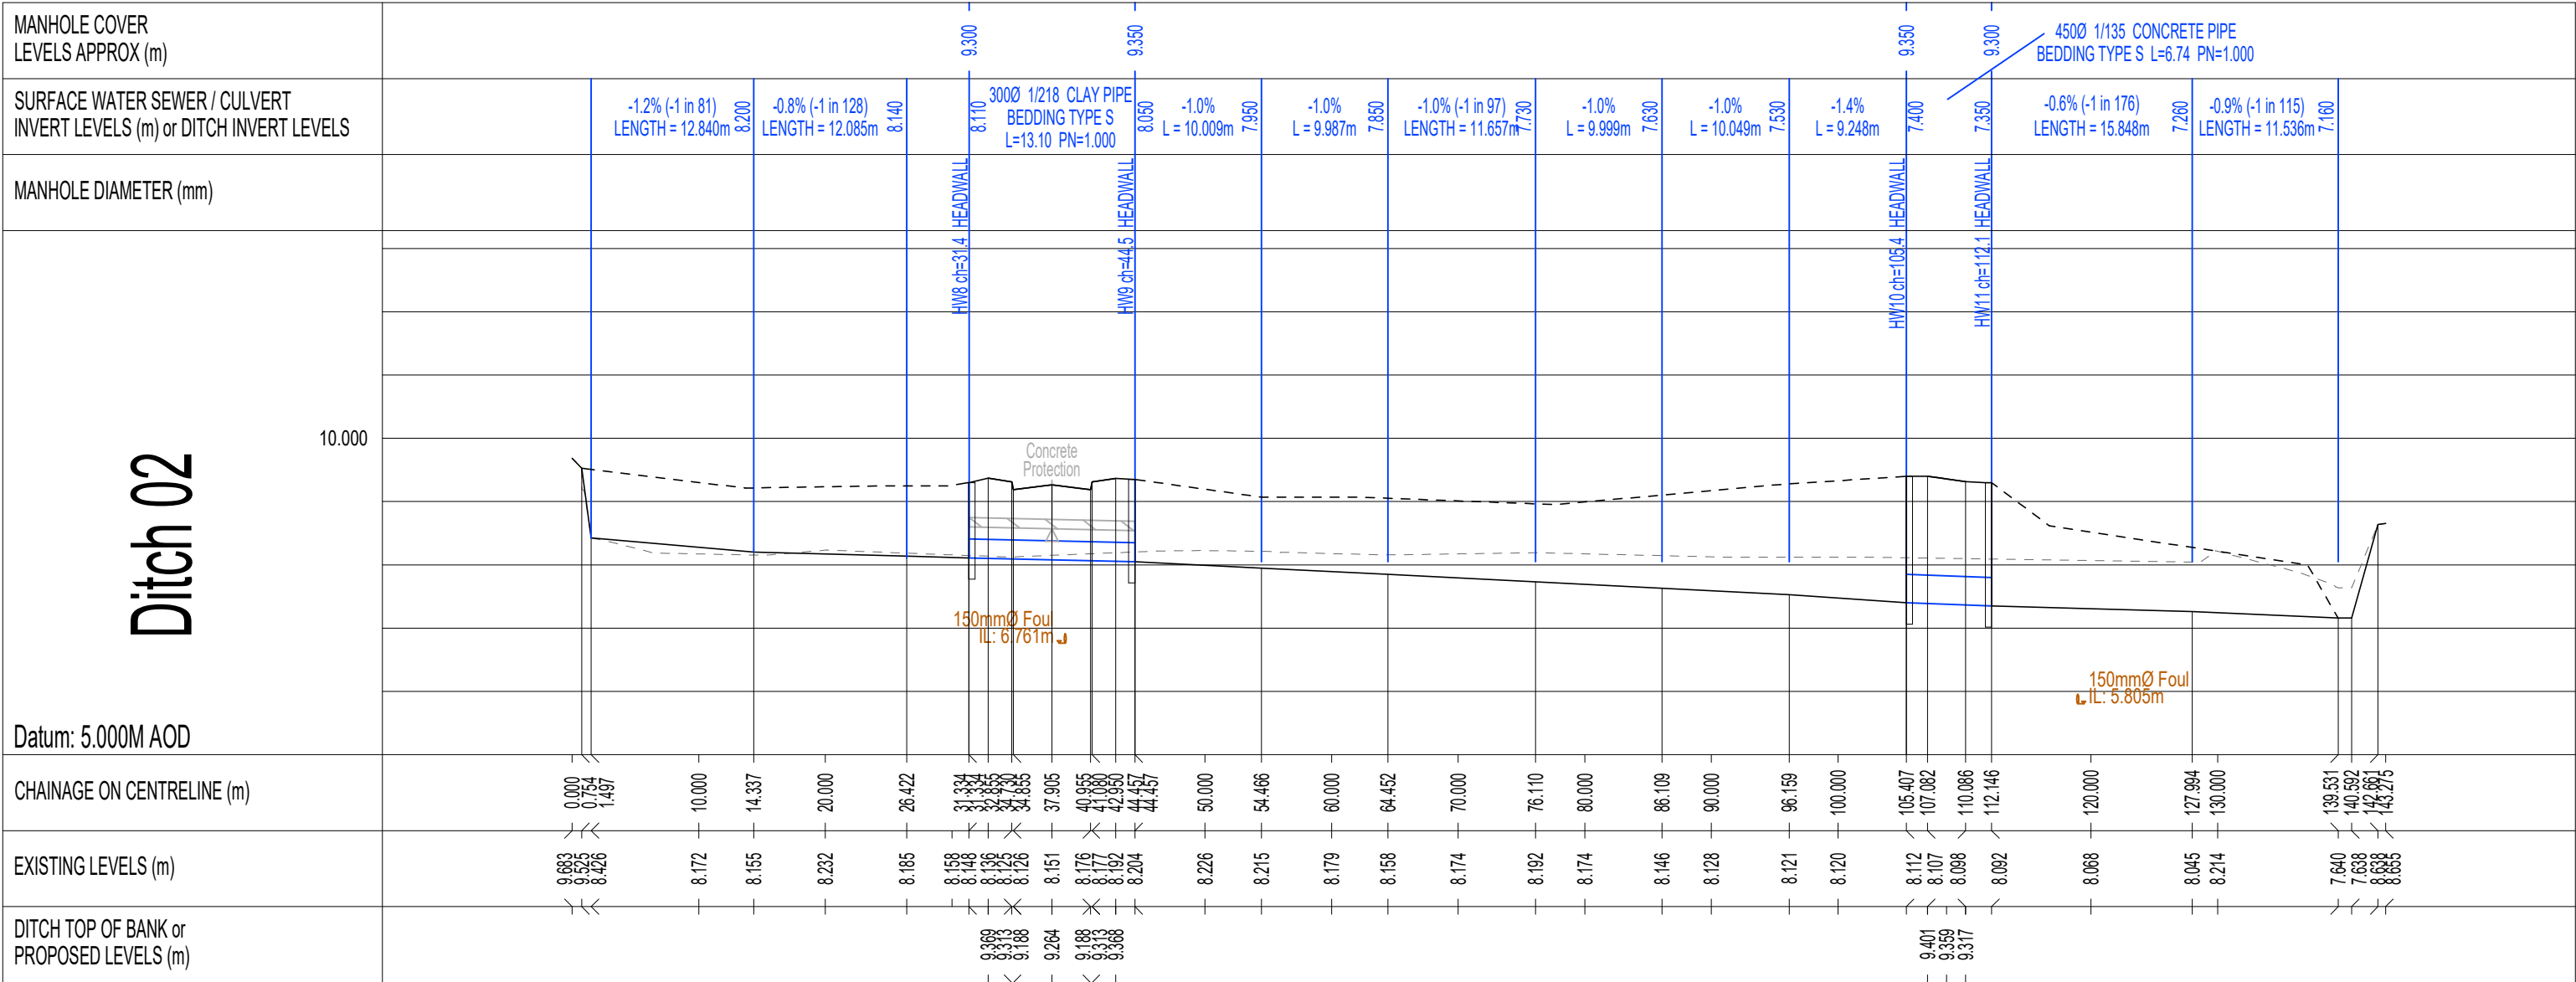

Existing ditch through the site with proposed re-grading levels and culverts  
Scale 1:500H / 1:100V

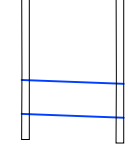**Key:**  
--- Existing ground profile  
— Proposed ground / road profile  
--- Proposed ditch top of bank  
 Proposed Culvert subject to Ordinary Watercourse Land Drainage Consent

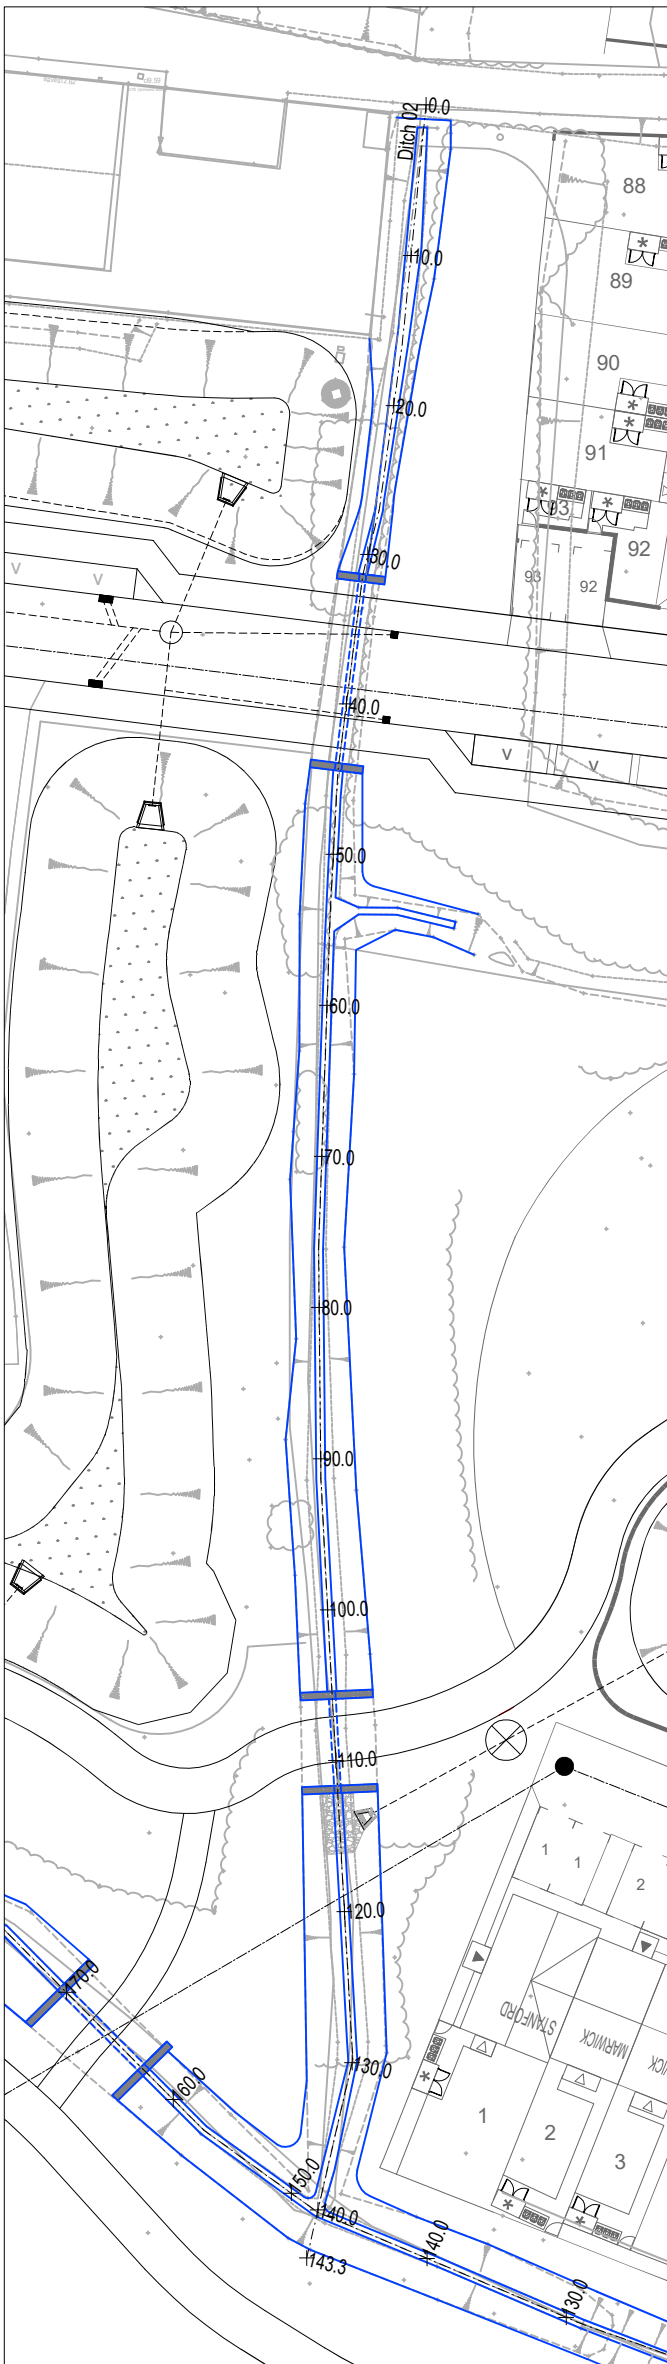

Ditch 02 plan  
Scale 1:500@A1

- ADOPTABLE STORM WATER AND FOUL WATER DRAINAGE ARE SUBJECT TO S104 APPROVAL.
- ADOPTABLE ROADS ARE SUBJECT TO S278 and S38 APPROVALS.
- ADOPTABLE ROADS AND DRAINAGE CONSTRUCTION WORKS ARE TO BE CARRIED OUT AT DEVELOPERS RISK.

|            |      |                      |          |
|------------|------|----------------------|----------|
| Rev.       | Date | Description of issue | Rev/Chkd |
| Revisions: |      |                      |          |

Issue Purpose:  
**PRELIMINARY**

Project  
**Barratt Homes**  
**Land West of Lidsey Road**  
**Woodgate, West Sussex**

Drawing Title:  
**Ordinary Watercourse**  
**Land Drainage Consent.**  
**Ditch Long Sections**  
**Sheet 2**

Designer's Risk Assessment Reference:  
**DS\_0707\_15/DRA/Civils**

Specification Reference:

|                 |             |
|-----------------|-------------|
| Drawn By:       | Checked By: |
| AJM             | PDB         |
| Scale:          | Date:       |
| 1:500H / 1:100V | June 2025   |
| Drawing No.     | Rev.        |

**DS\_0707\_15/INF/324** /

WILSONDEE  
Civil Designers

Copyright © WilsonDee Ltd. This drawing shall remain the copyright of WilsonDee Ltd. Any dimensions derived by scaling are done so at your own risk. If there should be any doubt or query regarding the interpretation of the information given on this drawing, please enquire directly to WilsonDee Ltd. before executing such part of the works.  
For guidance only. Do not scale off this drawing  
Scale 1:1  
0m 10m 20m 30m 40m 50m