



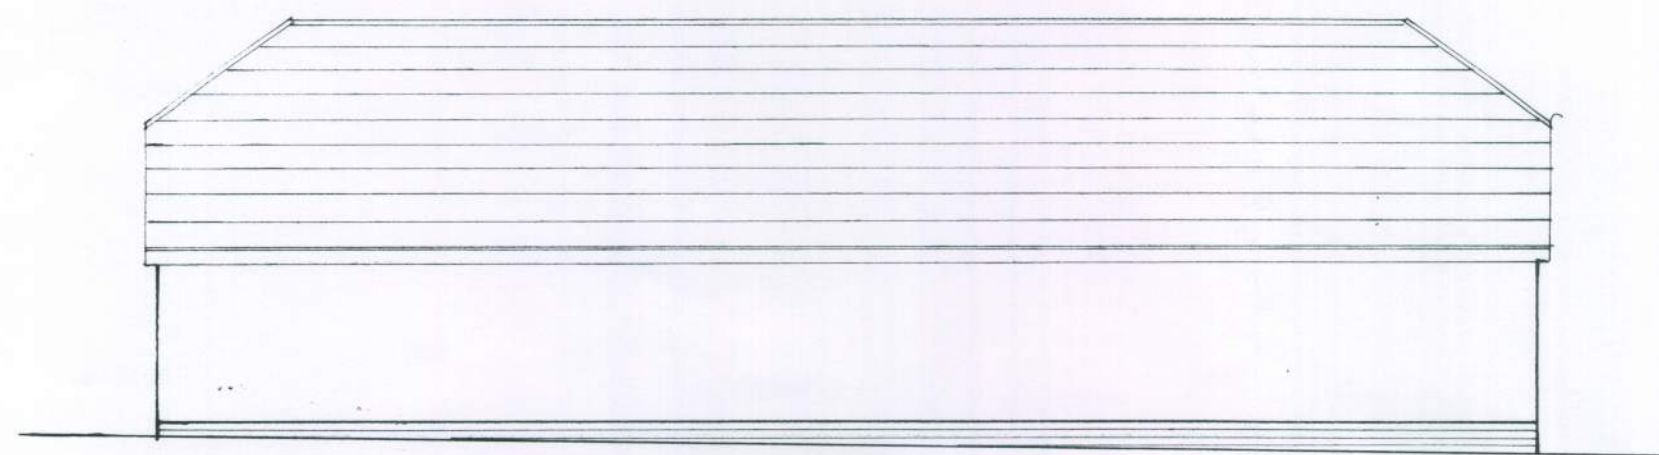


west

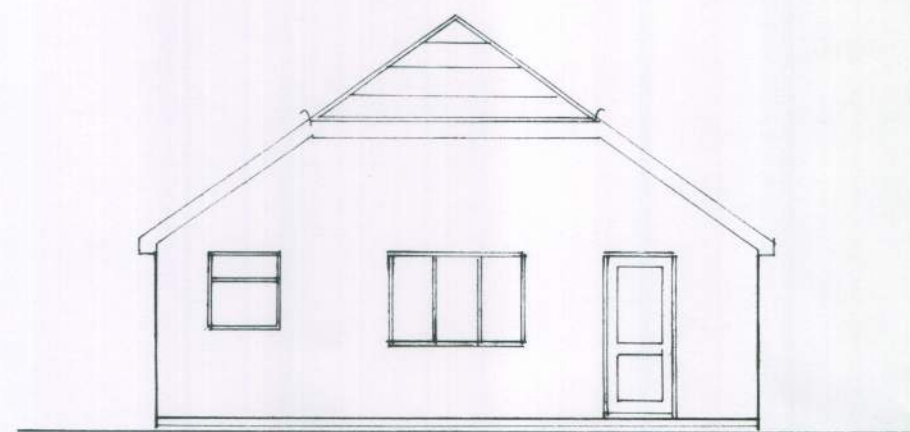


north


1 : 100

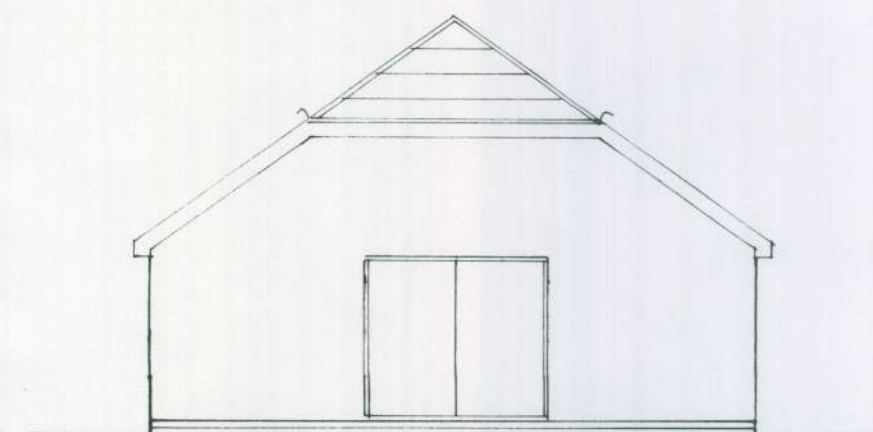

south

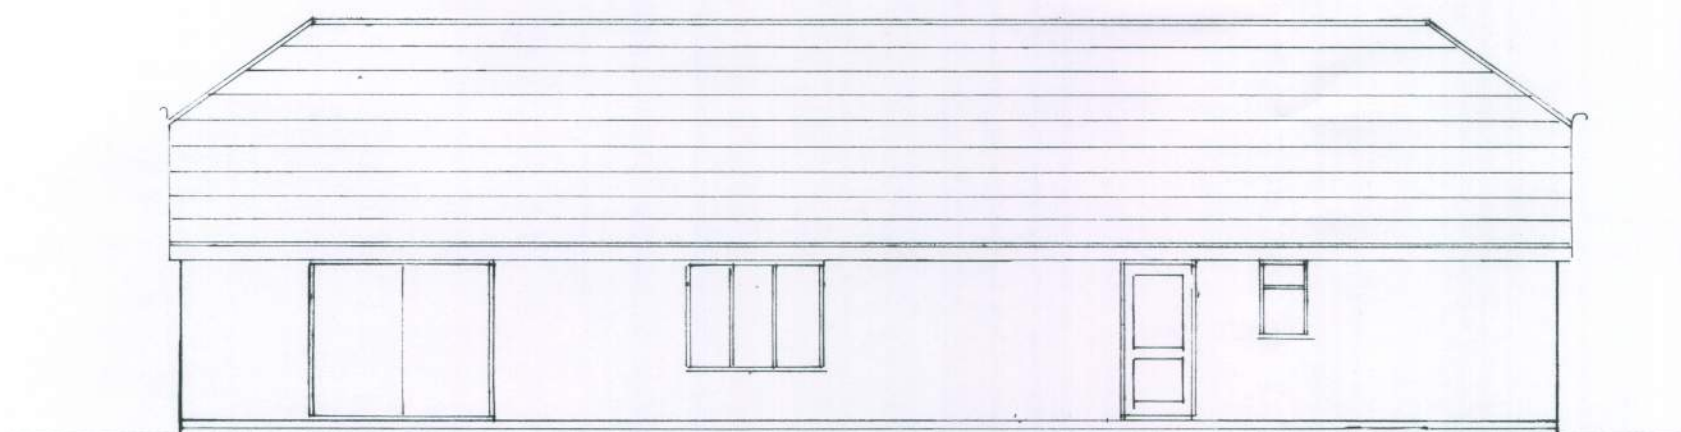


east

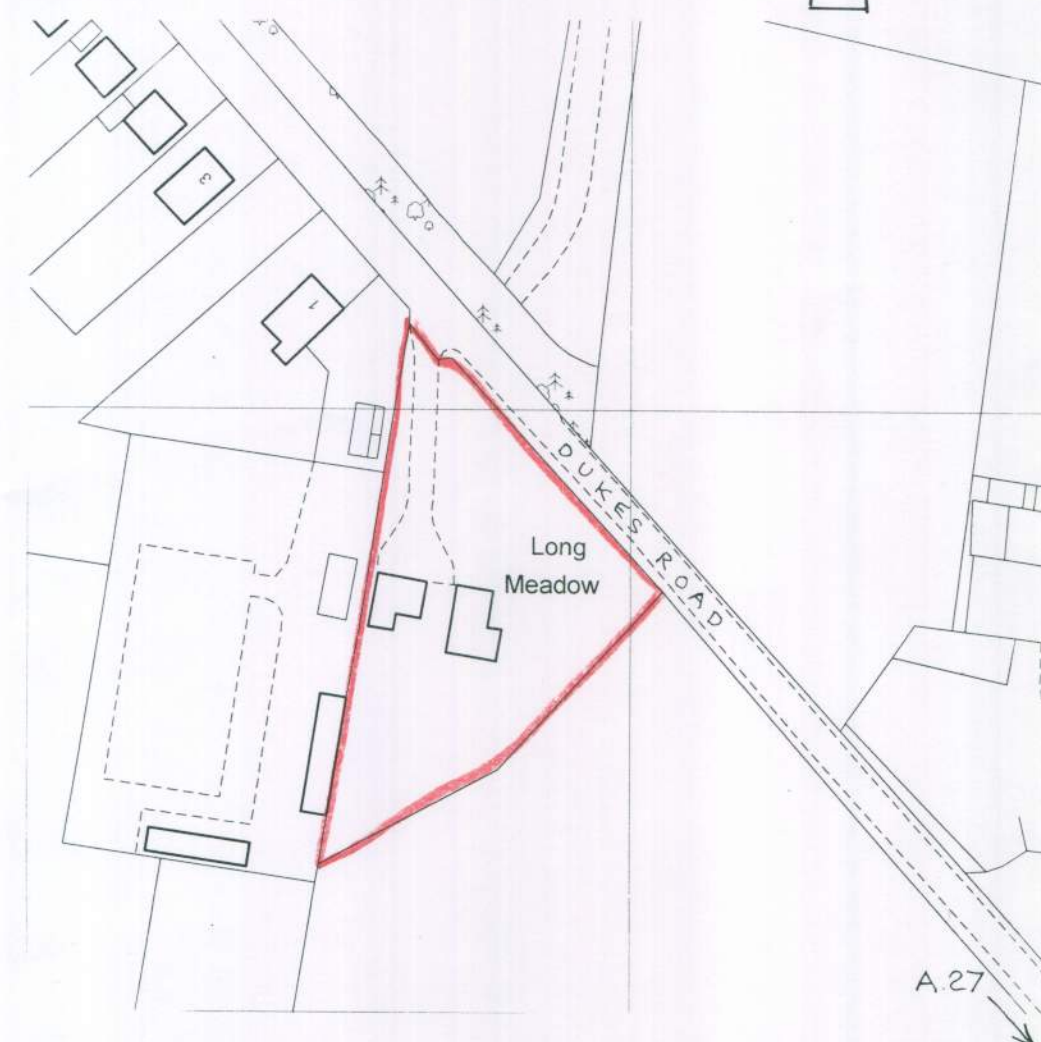

location plan

1 : 1250

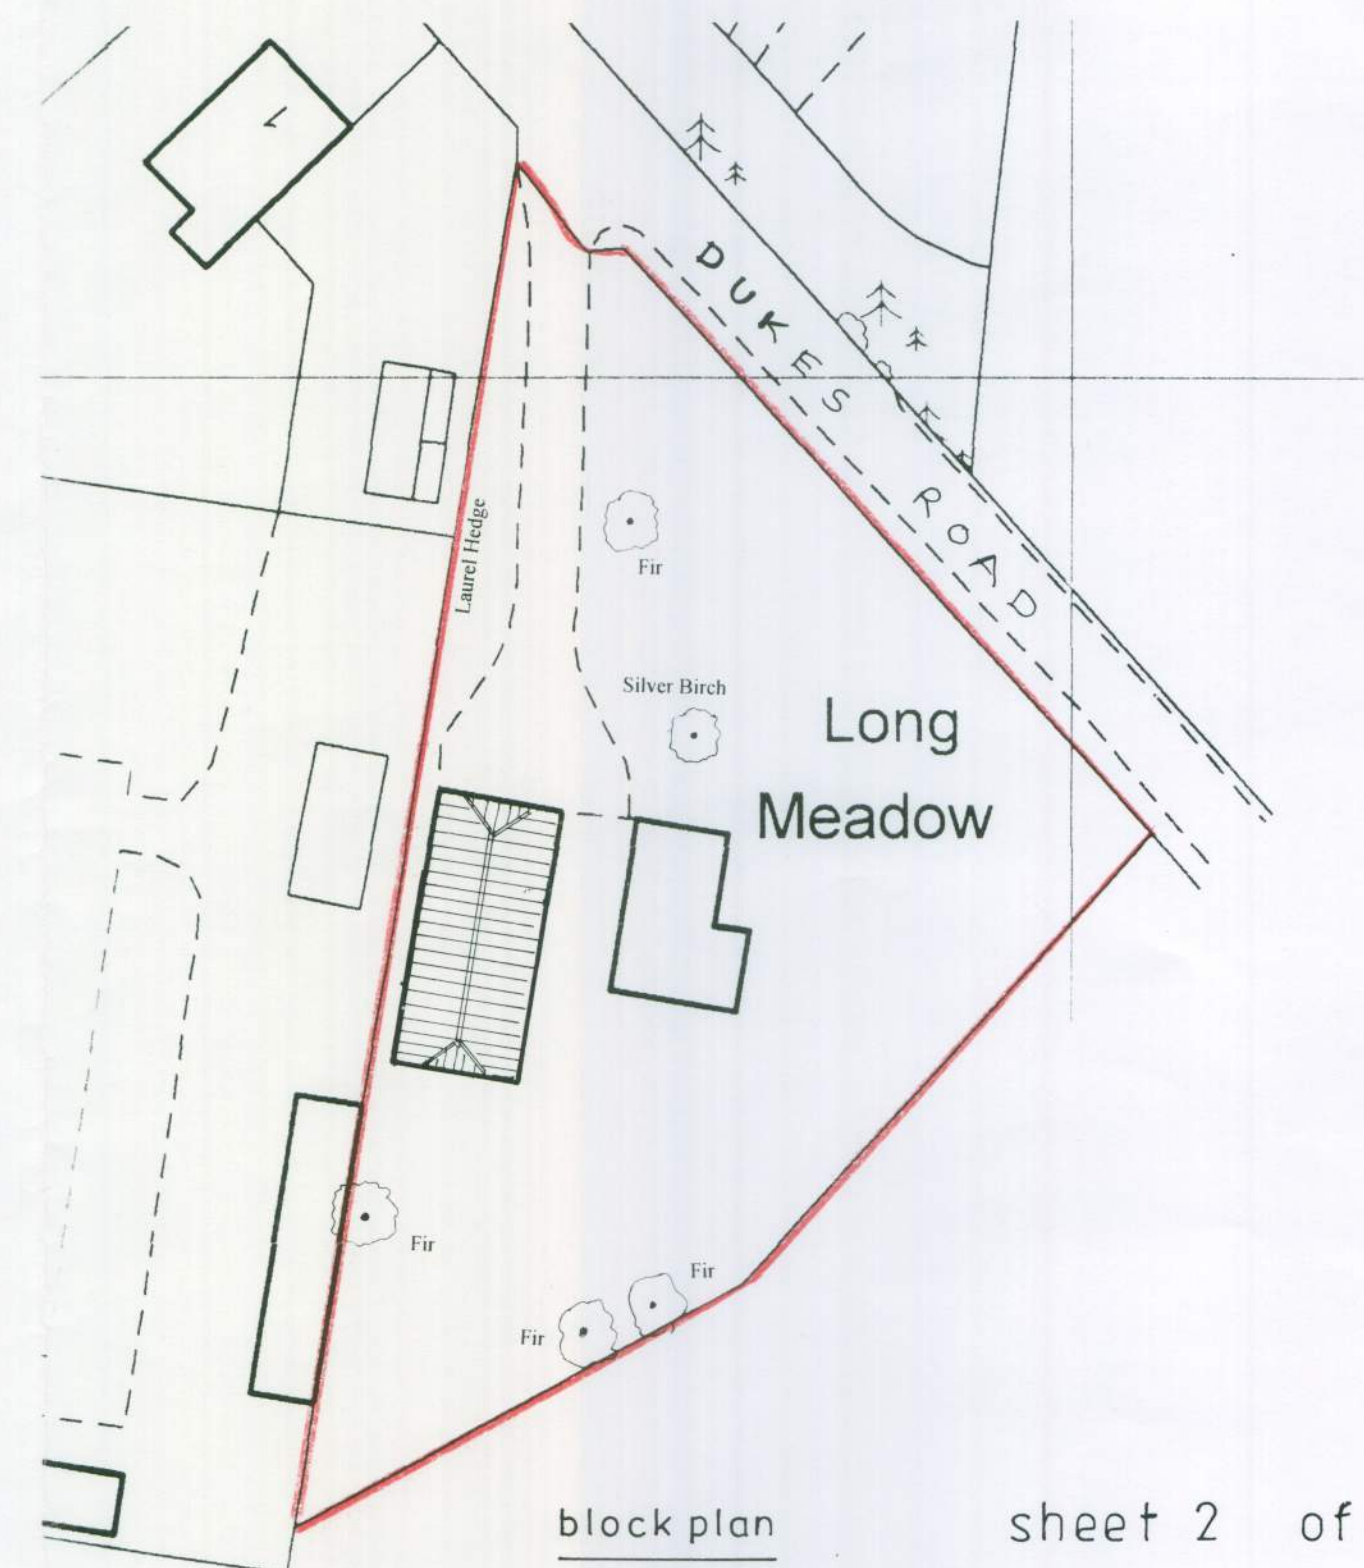

block plan

1 : 500

sheet 2 of 3

PROPOSED DETACHED POOL ANNEXE AT 'LONG MEADOW', DUKE ROAD, FONTWELL  
FOR MR.S.REYNOLDS.

Bryan Butcher  
Rainbow Cottage  
Nyetimber Lane  
Bognor Regis PO21 3JX  
01243 266871  
07973 233442  
bryan.butcher@btinternet.com  
www.bryanbutcher.com