

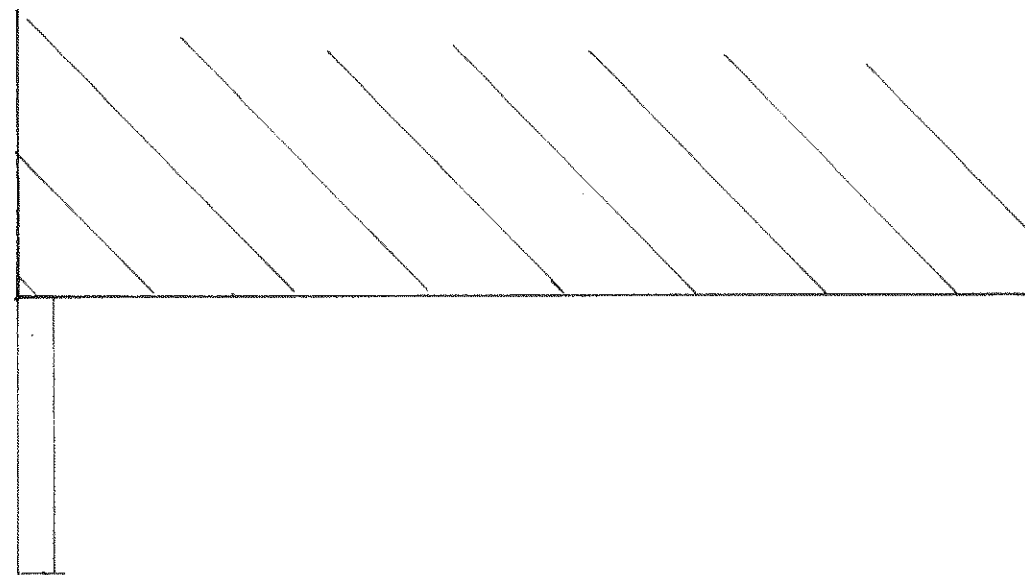



north
1 : 100

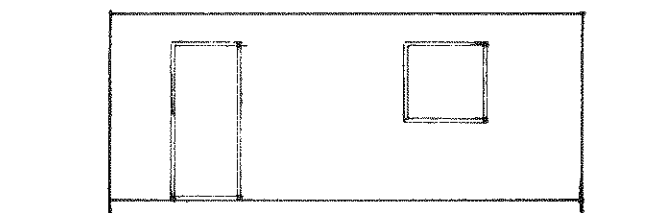


east

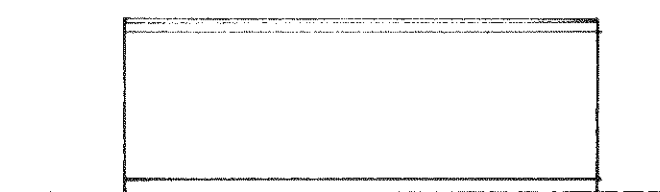


west

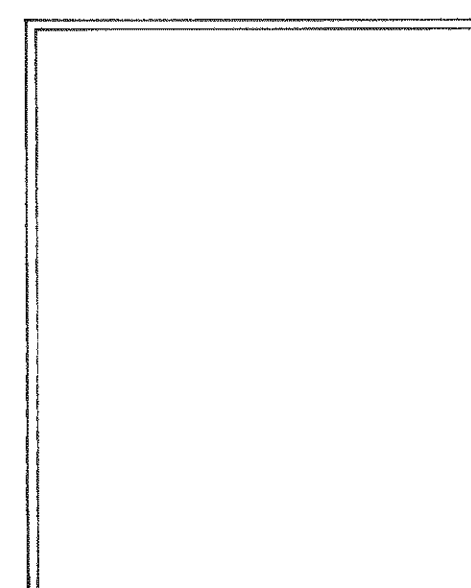


roof plan

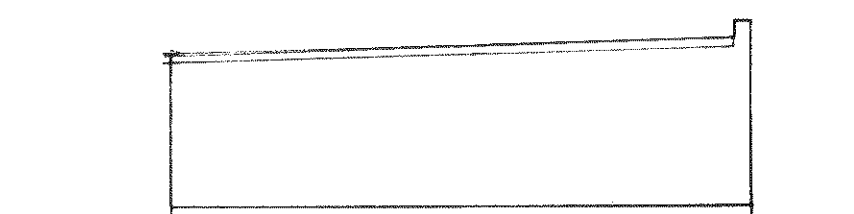

south

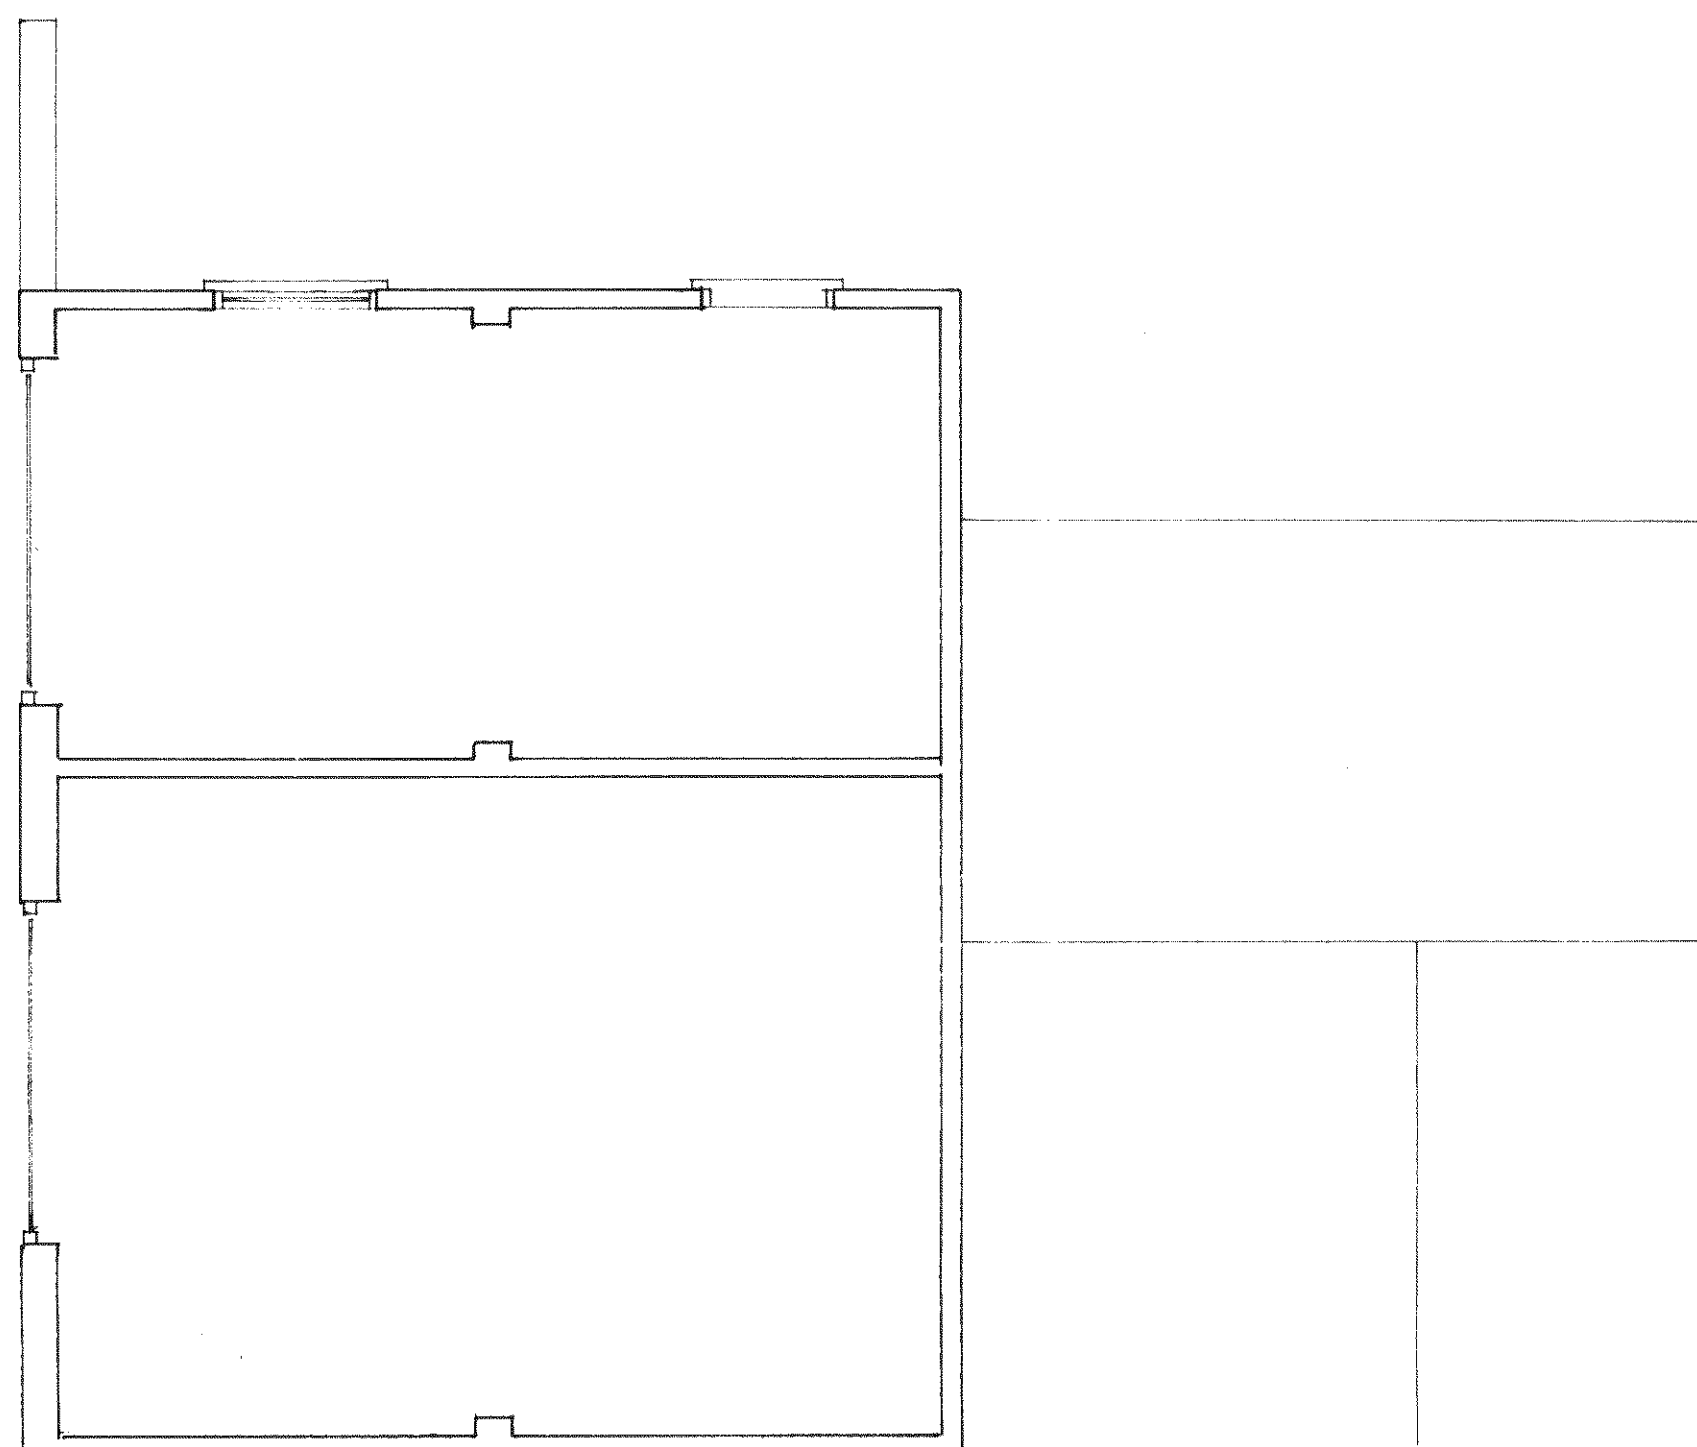

Plan
1 : 50

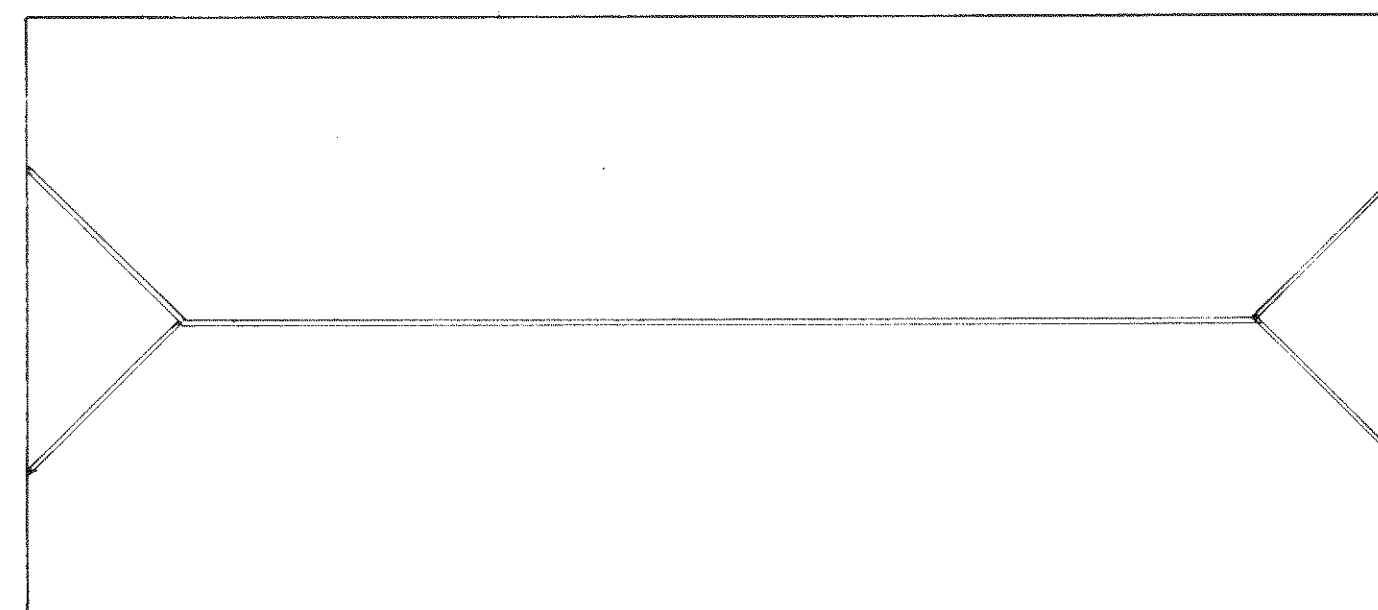

proposed roof plan
1 : 100

sheet 3 of 3

Existing

PROPOSED DETACHED POOL ANNEXE AT 'LONG MEADOW', DUKES ROAD, FONTWELL.
FOR MR.S.REYNOLDS.

Bryan Butcher
Rainbow Cottage
Nyetimber Lane
Bognor Regis PO21 3JX
01243 266871
07973 233442
bryan.butcher@btinternet.com
www.bryanbutcher.com