

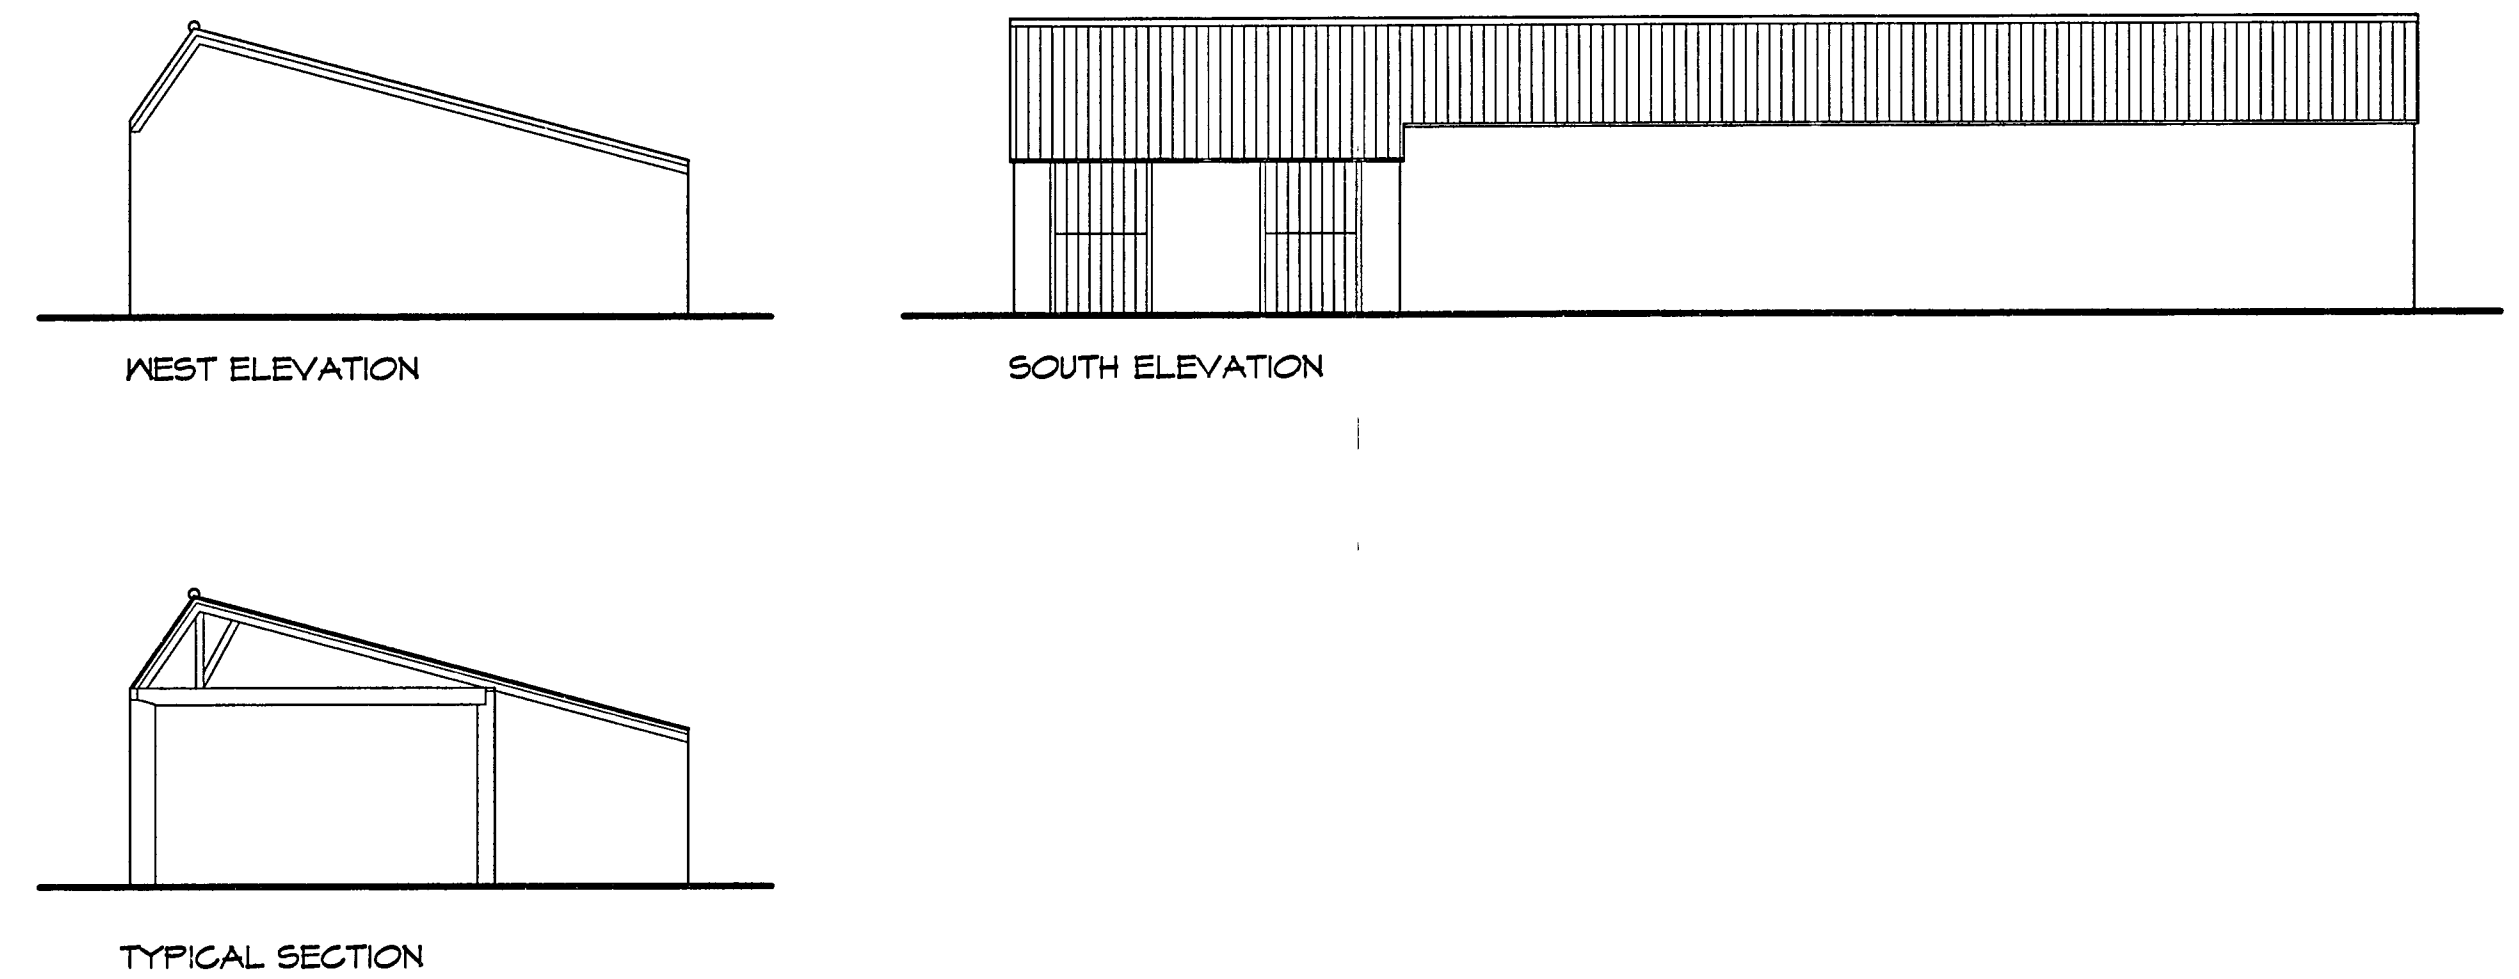
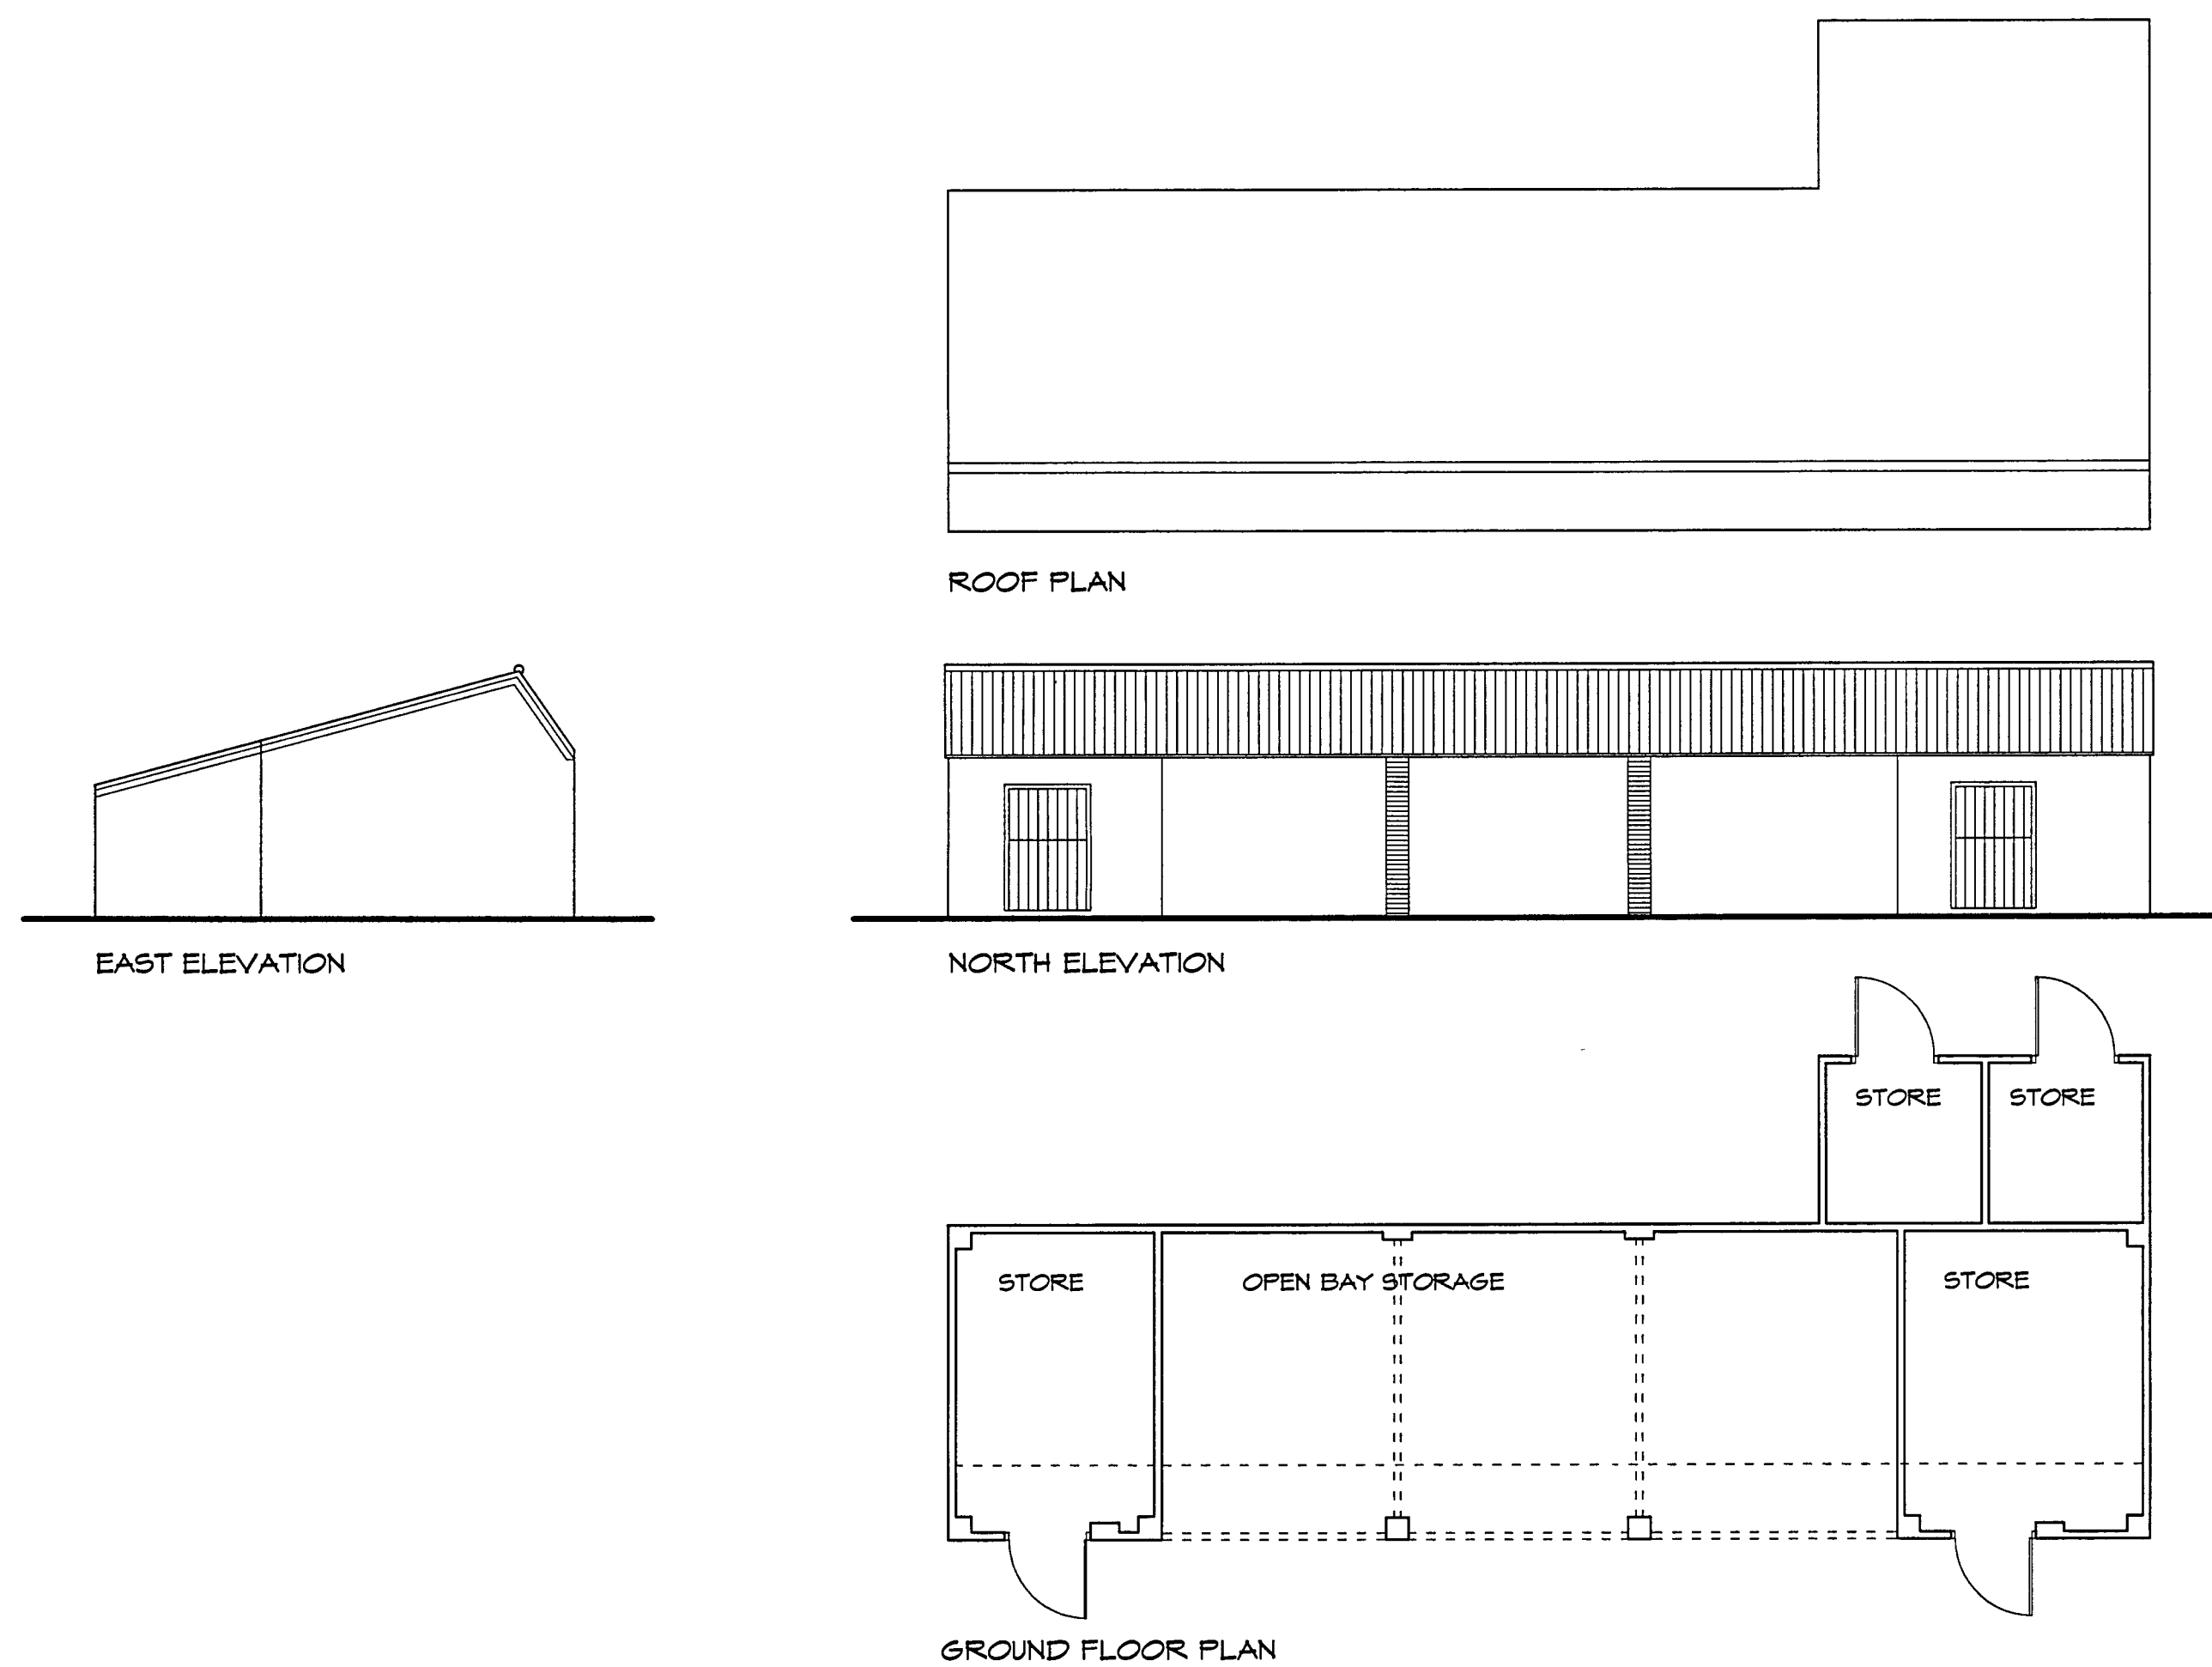


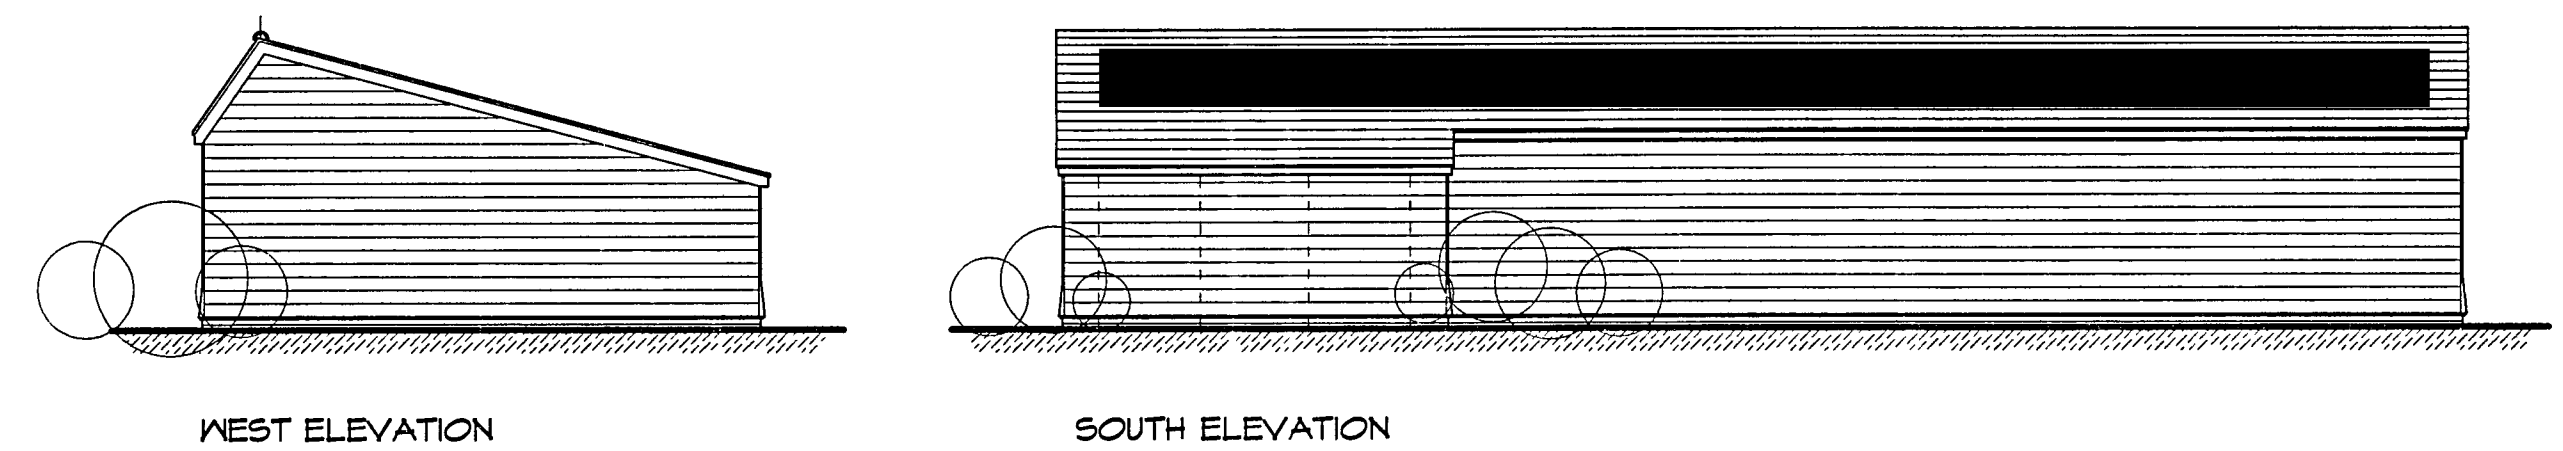

SURVEY AS EXISTING

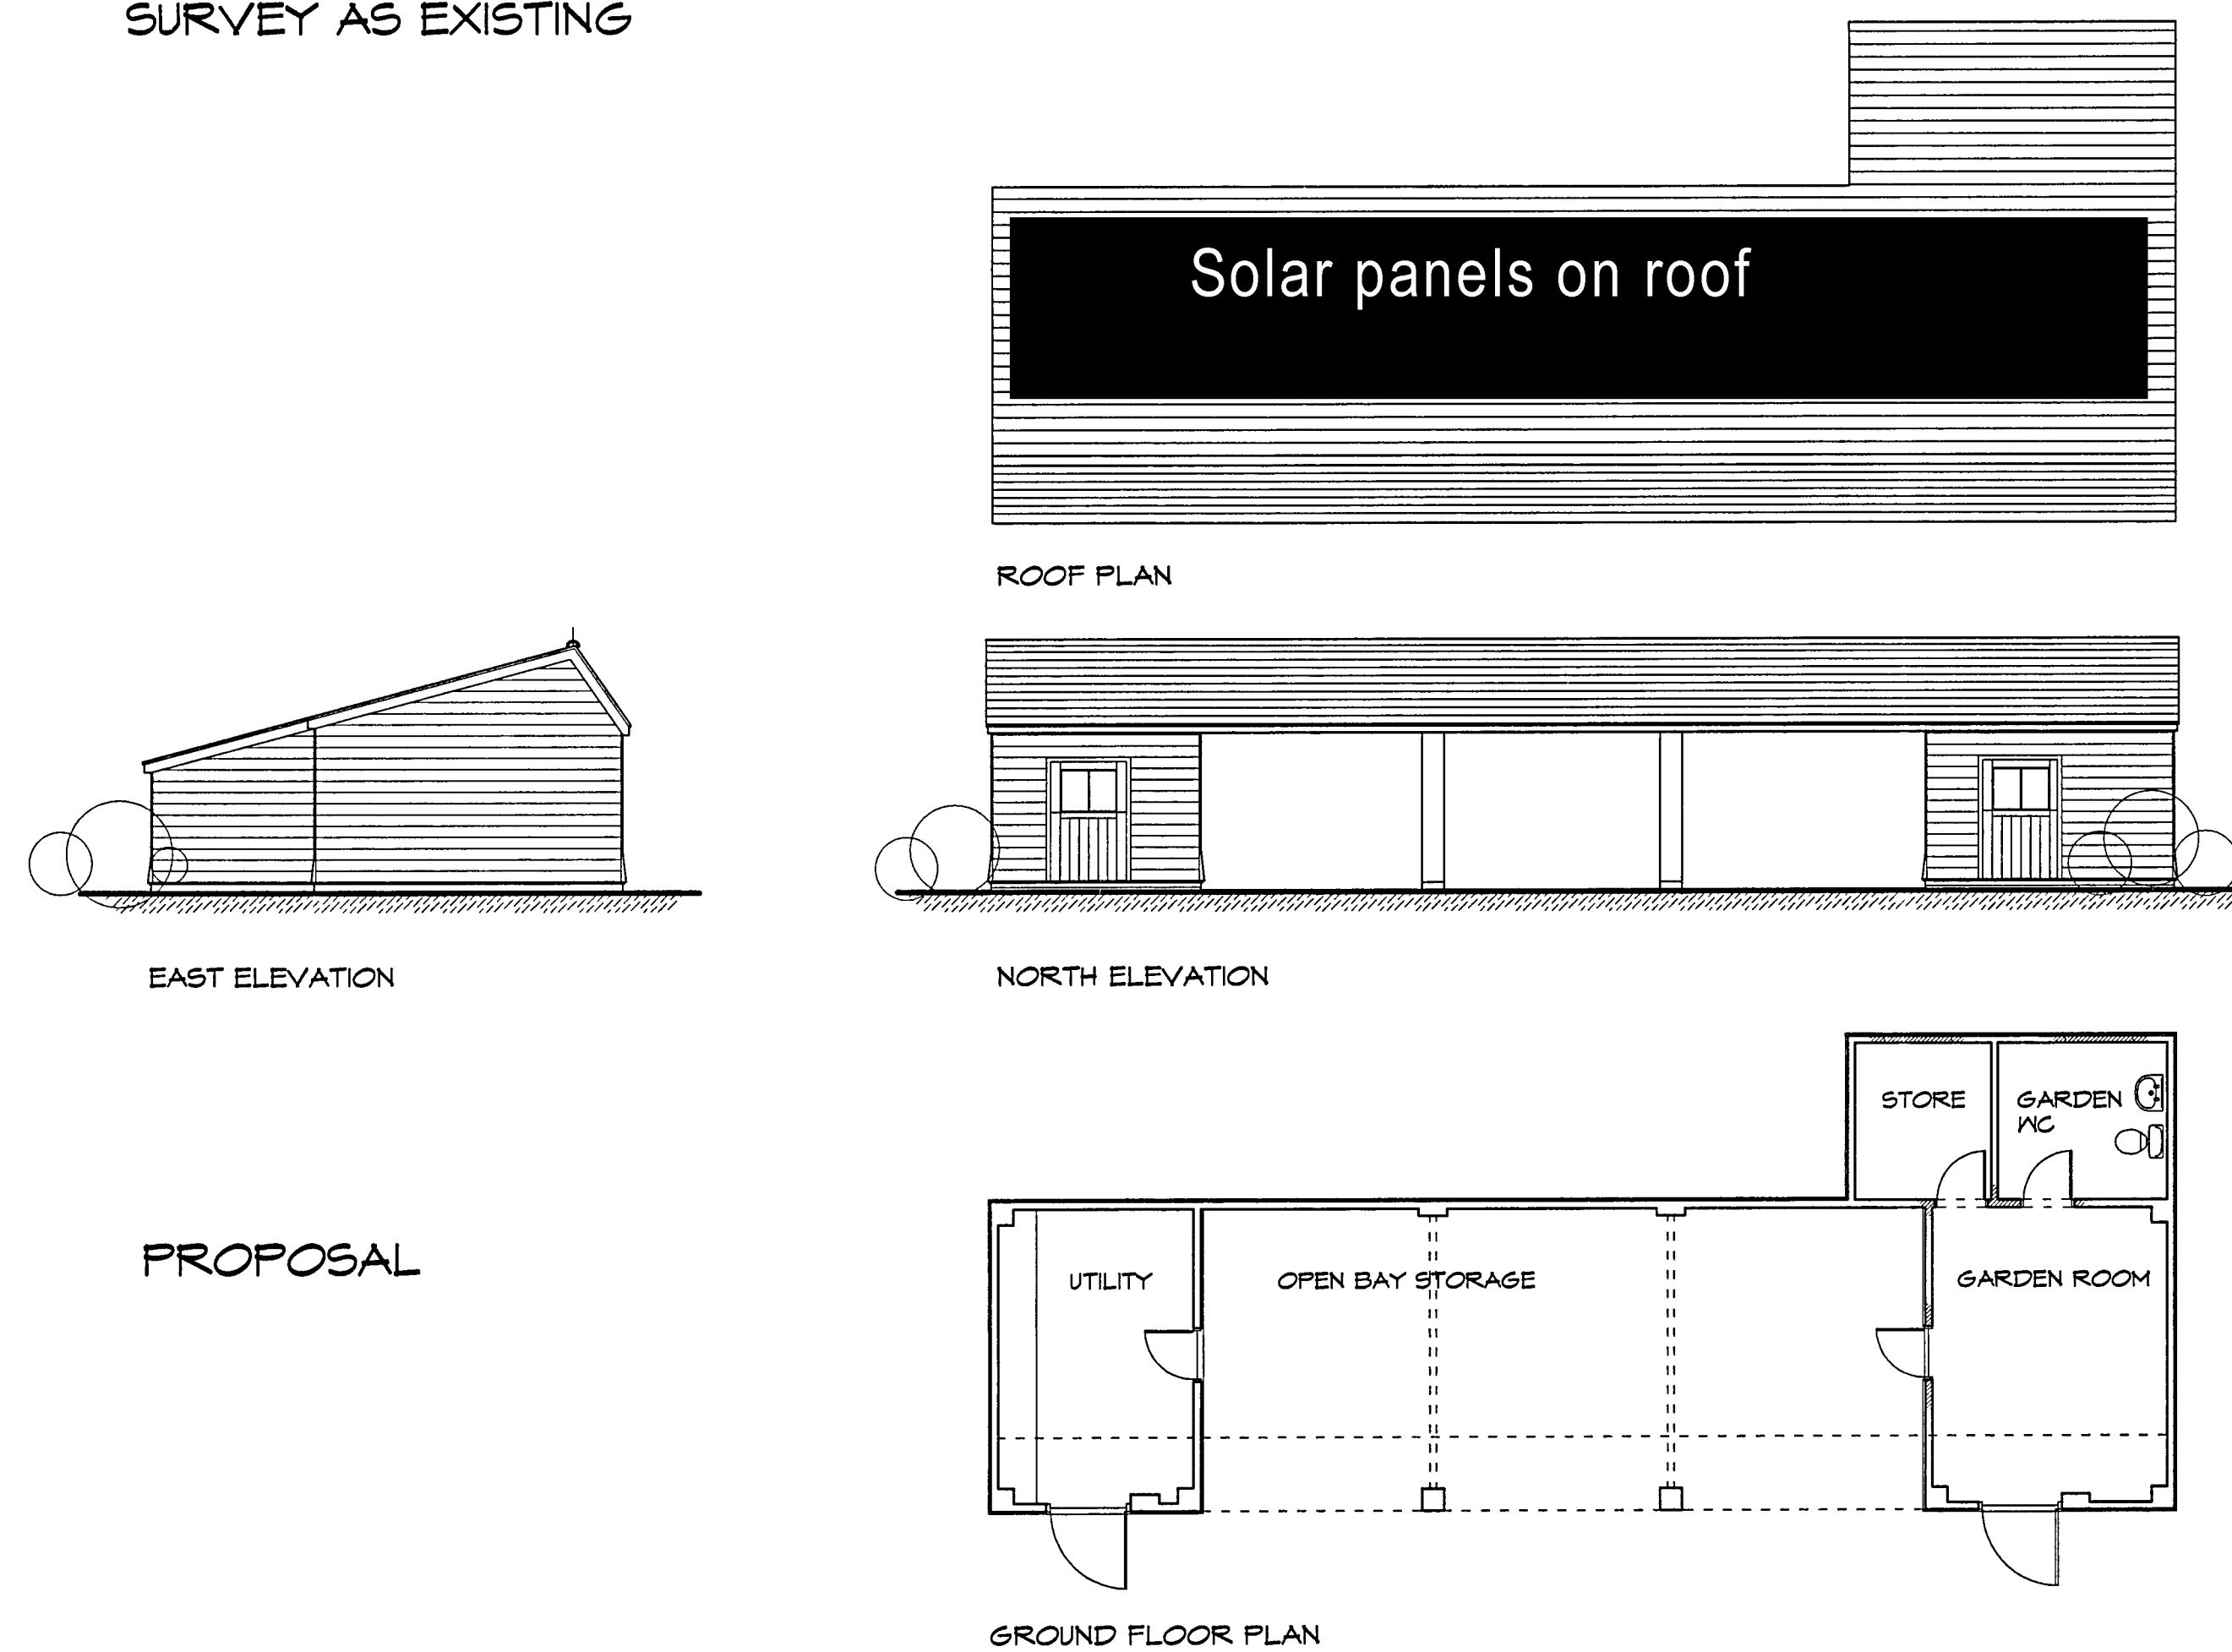

MATERIALS

- ROOF - NATURAL SLATES AND HR CLAY RIDGE TILES
- WALLS - LARCH FEATHER EDGE WEATHERBOARDING
- WINDOWS - PAINTED TIMBER F.MADE JOINERY
- DOORS - PAINTED TIMBER F.MADE JOINERY