


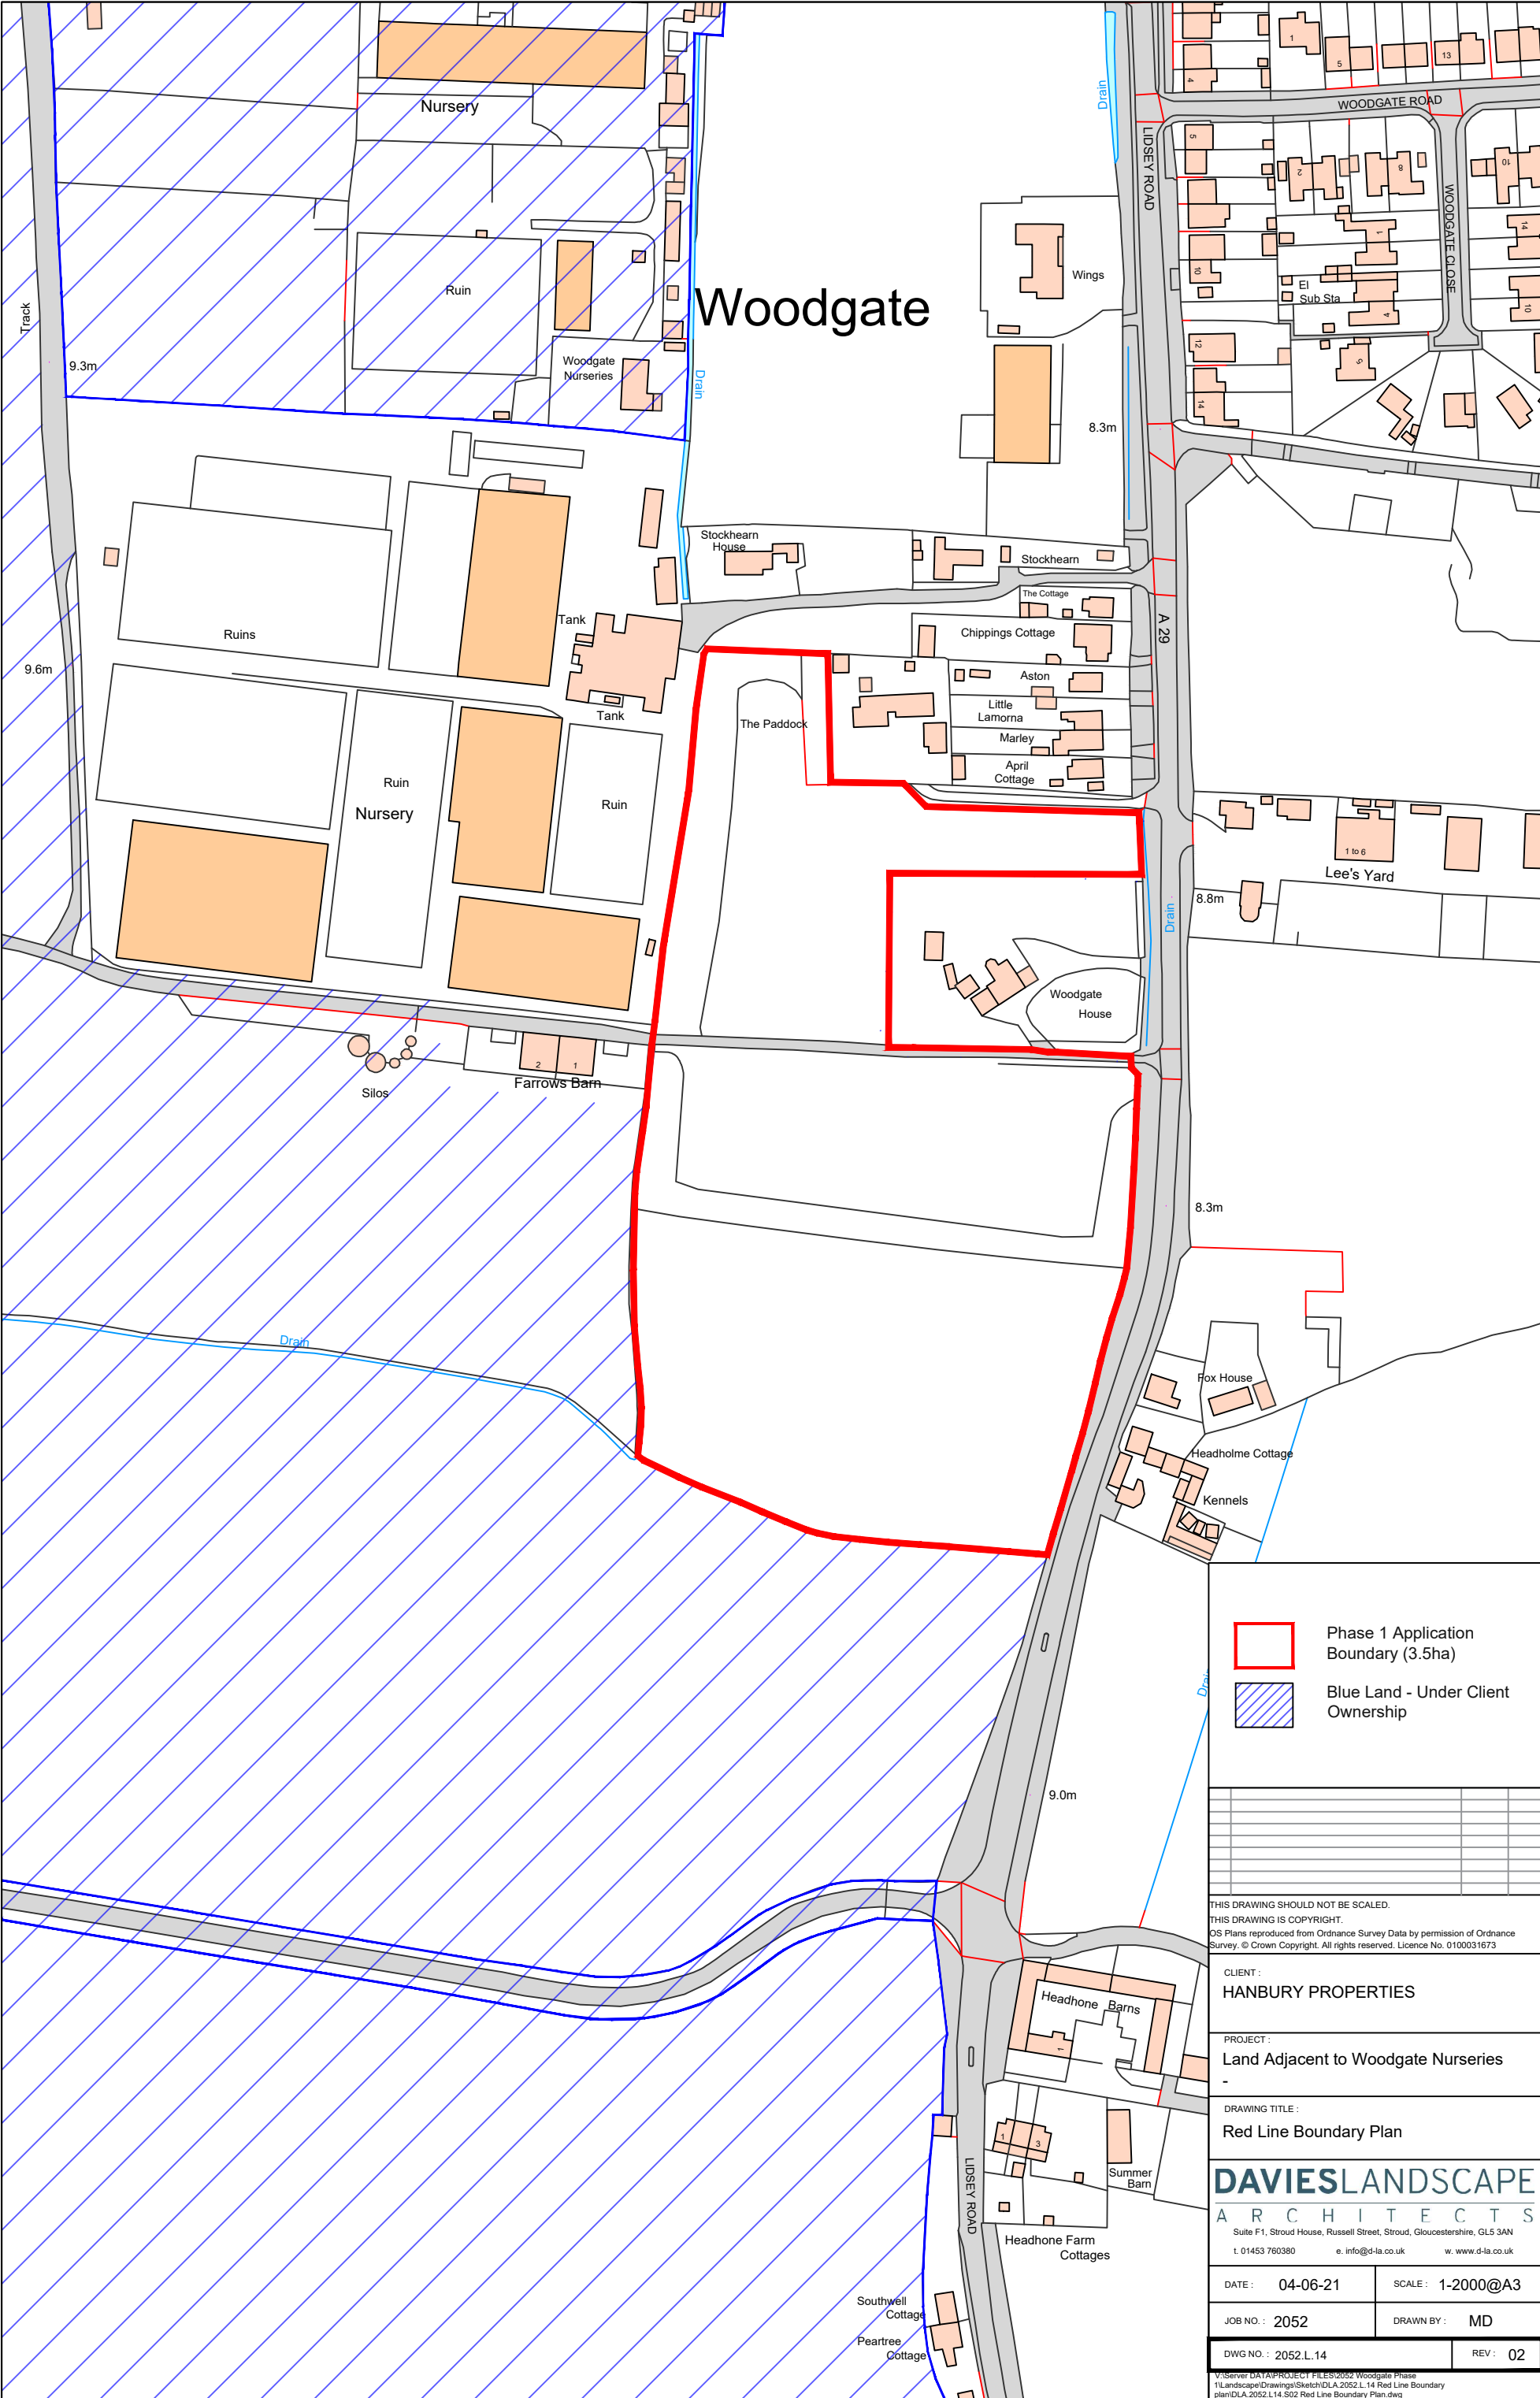

Phase 1 Application Boundary (3.5ha)

Blue Land - Under Client Ownership

THIS DRAWING SHOULD NOT BE SCALED. THIS DRAWING IS COPYRIGHT. OS Plans reproduced from Ordnance Survey Data by permission of Ordnance Survey. © Crown Copyright. All rights reserved. Licence No. 0100031673	
CLIENT : HANBURY PROPERTIES	
PROJECT : Land Adjacent to Woodgate Nurseries	
DRAWING TITLE : Red Line Boundary Plan	
DAVIESLANDSCAPE ARCHITECTS Suite F1, Stroud House, Russell Street, Stroud, Gloucestershire, GL5 3AN t. 01453 760380 e. info@d-la.co.uk w. www.d-la.co.uk	
DATE : 04-06-21	SCALE : 1-2000@A3
JOB NO. : 2052	DRAWN BY : MD
DWG NO. : 2052.L.14	REV : 02

V:\server\DATA\PROJECT FILES\2052 Woodgate Phase
1\Landscape\Drawings\Sketch\DLA 2052.L.14 Red Line Boundary
plan\DLA 2052.L.14 S02 Red Line Boundary Plan.dwg