


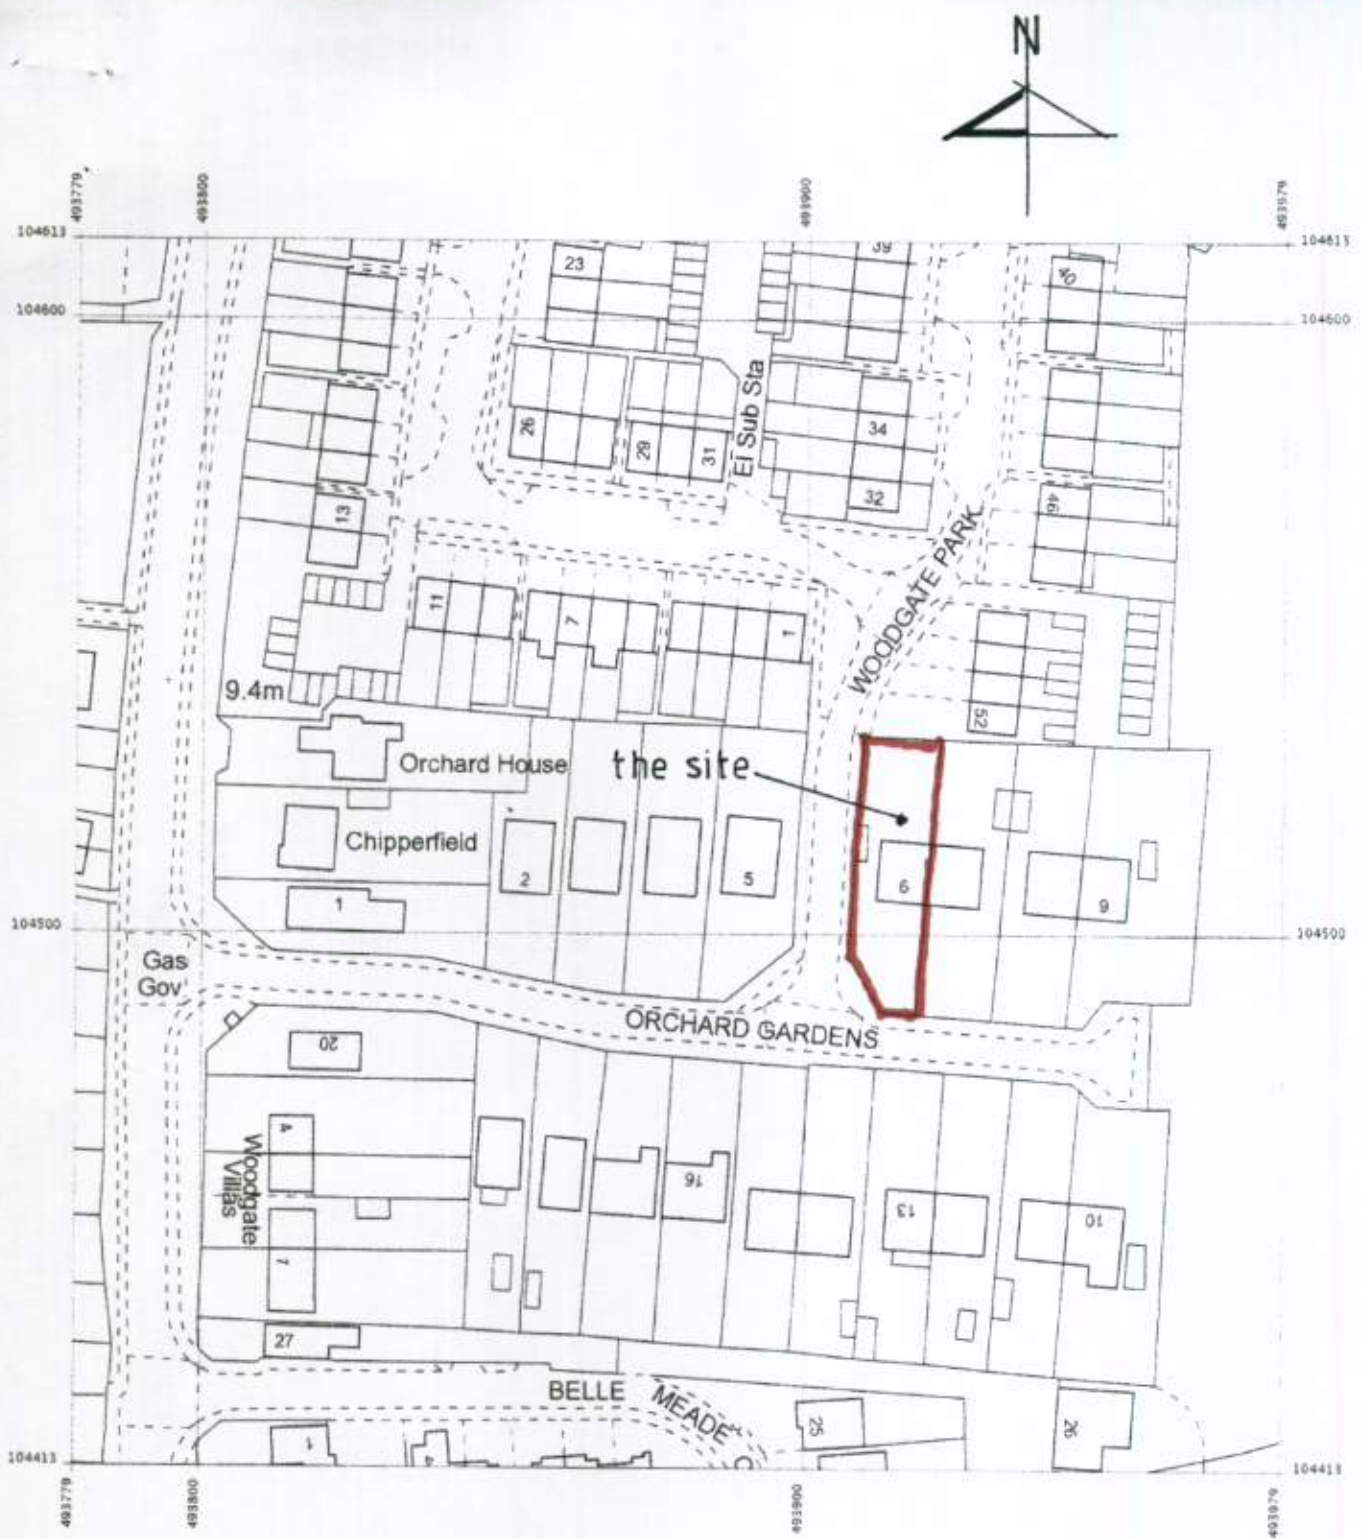

LOCATION PLAN 1:1250

O.S. LICENCE NO: 100029375

6 ORCHARD GARDENS,
WESTERGATE, CHICHESTER,
WEST SUSSEX.

Drg. no. 1141/05

O'NEILL ARCHITECTURAL SERVICES.