


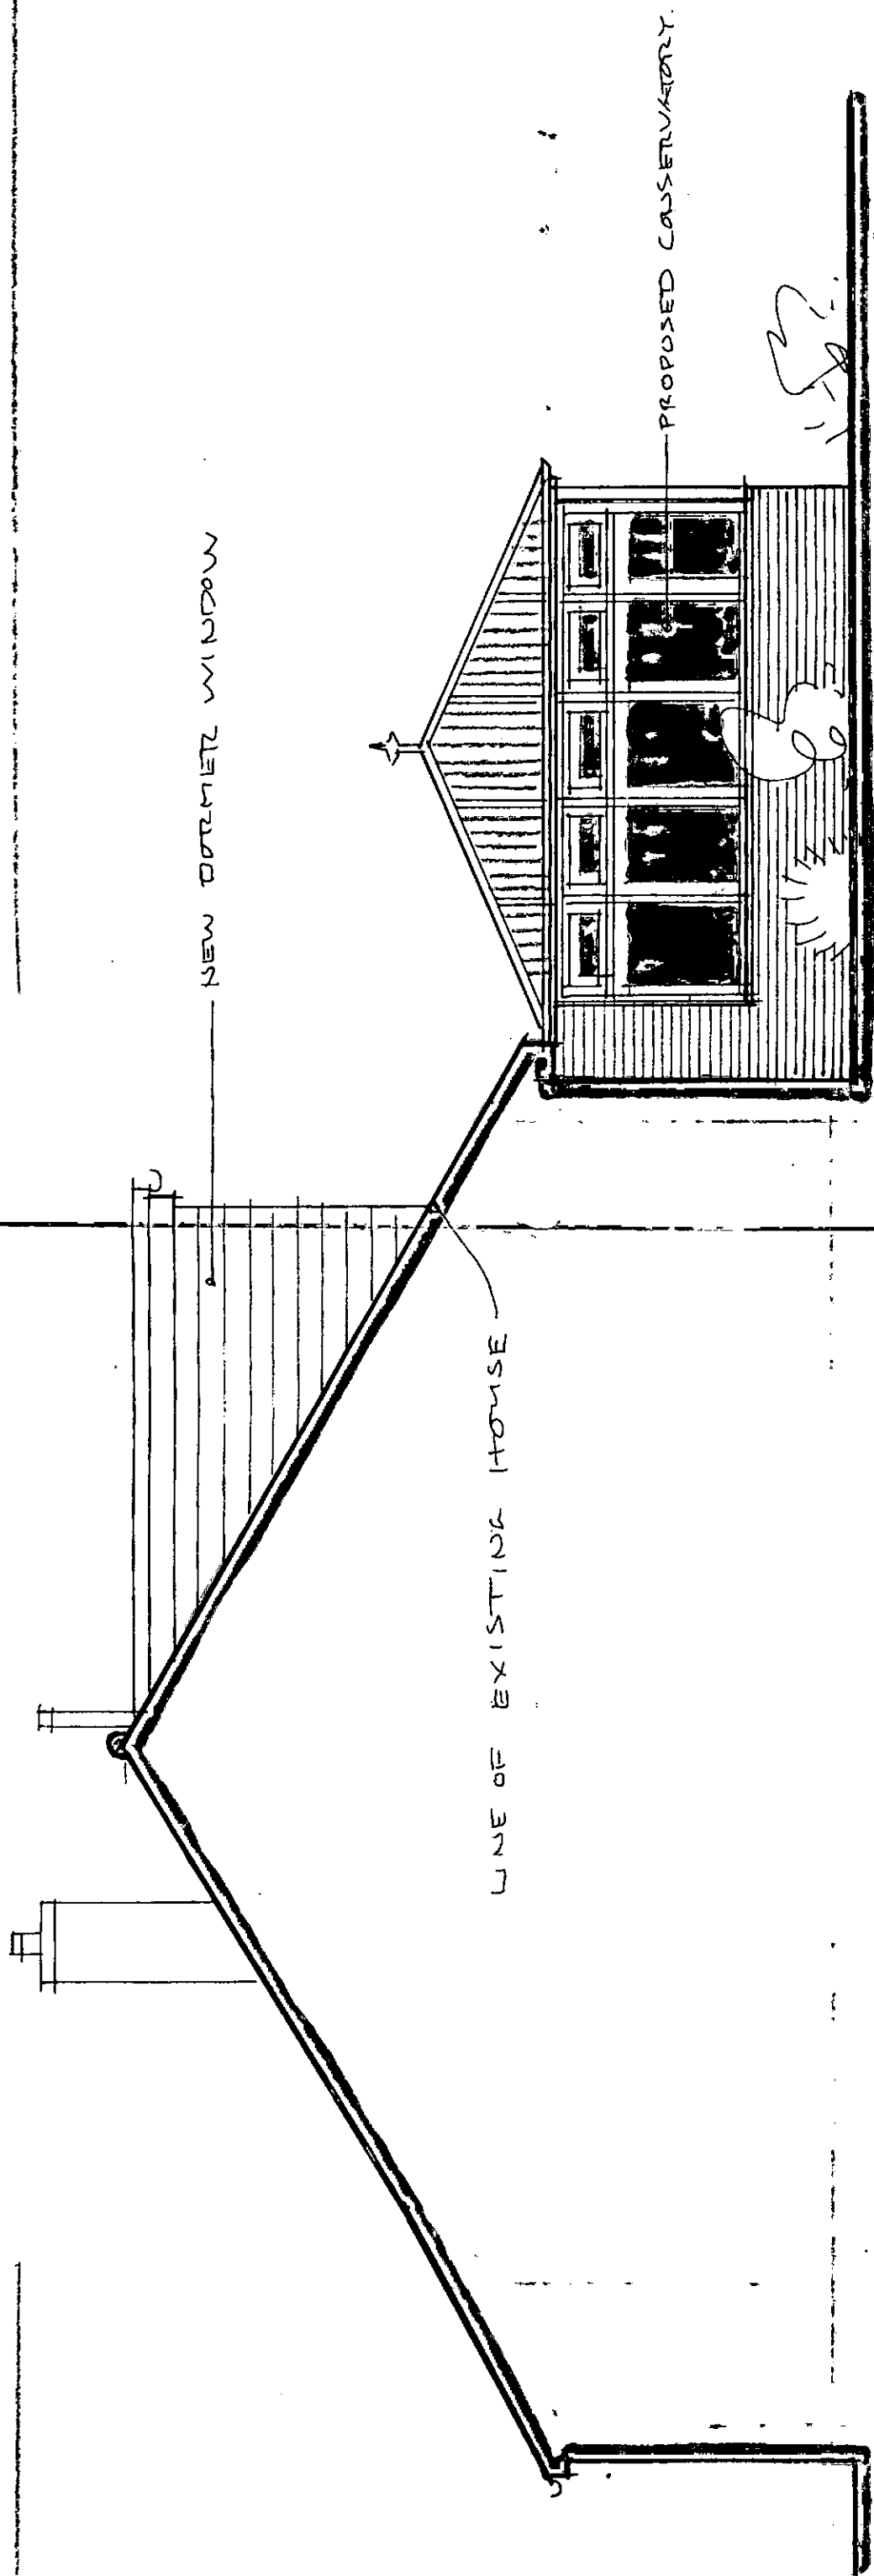

SIDE ELEVATION [EAST] 1:50

LOFT CONVERSION & CONSERVATORY
6 ORCHARD GARDENS, WESTERGATE

Drq. no. 1141 / 06

O'NEILL ARCHITECTURAL SERVICES
TEL/FAX (01243) 531333