



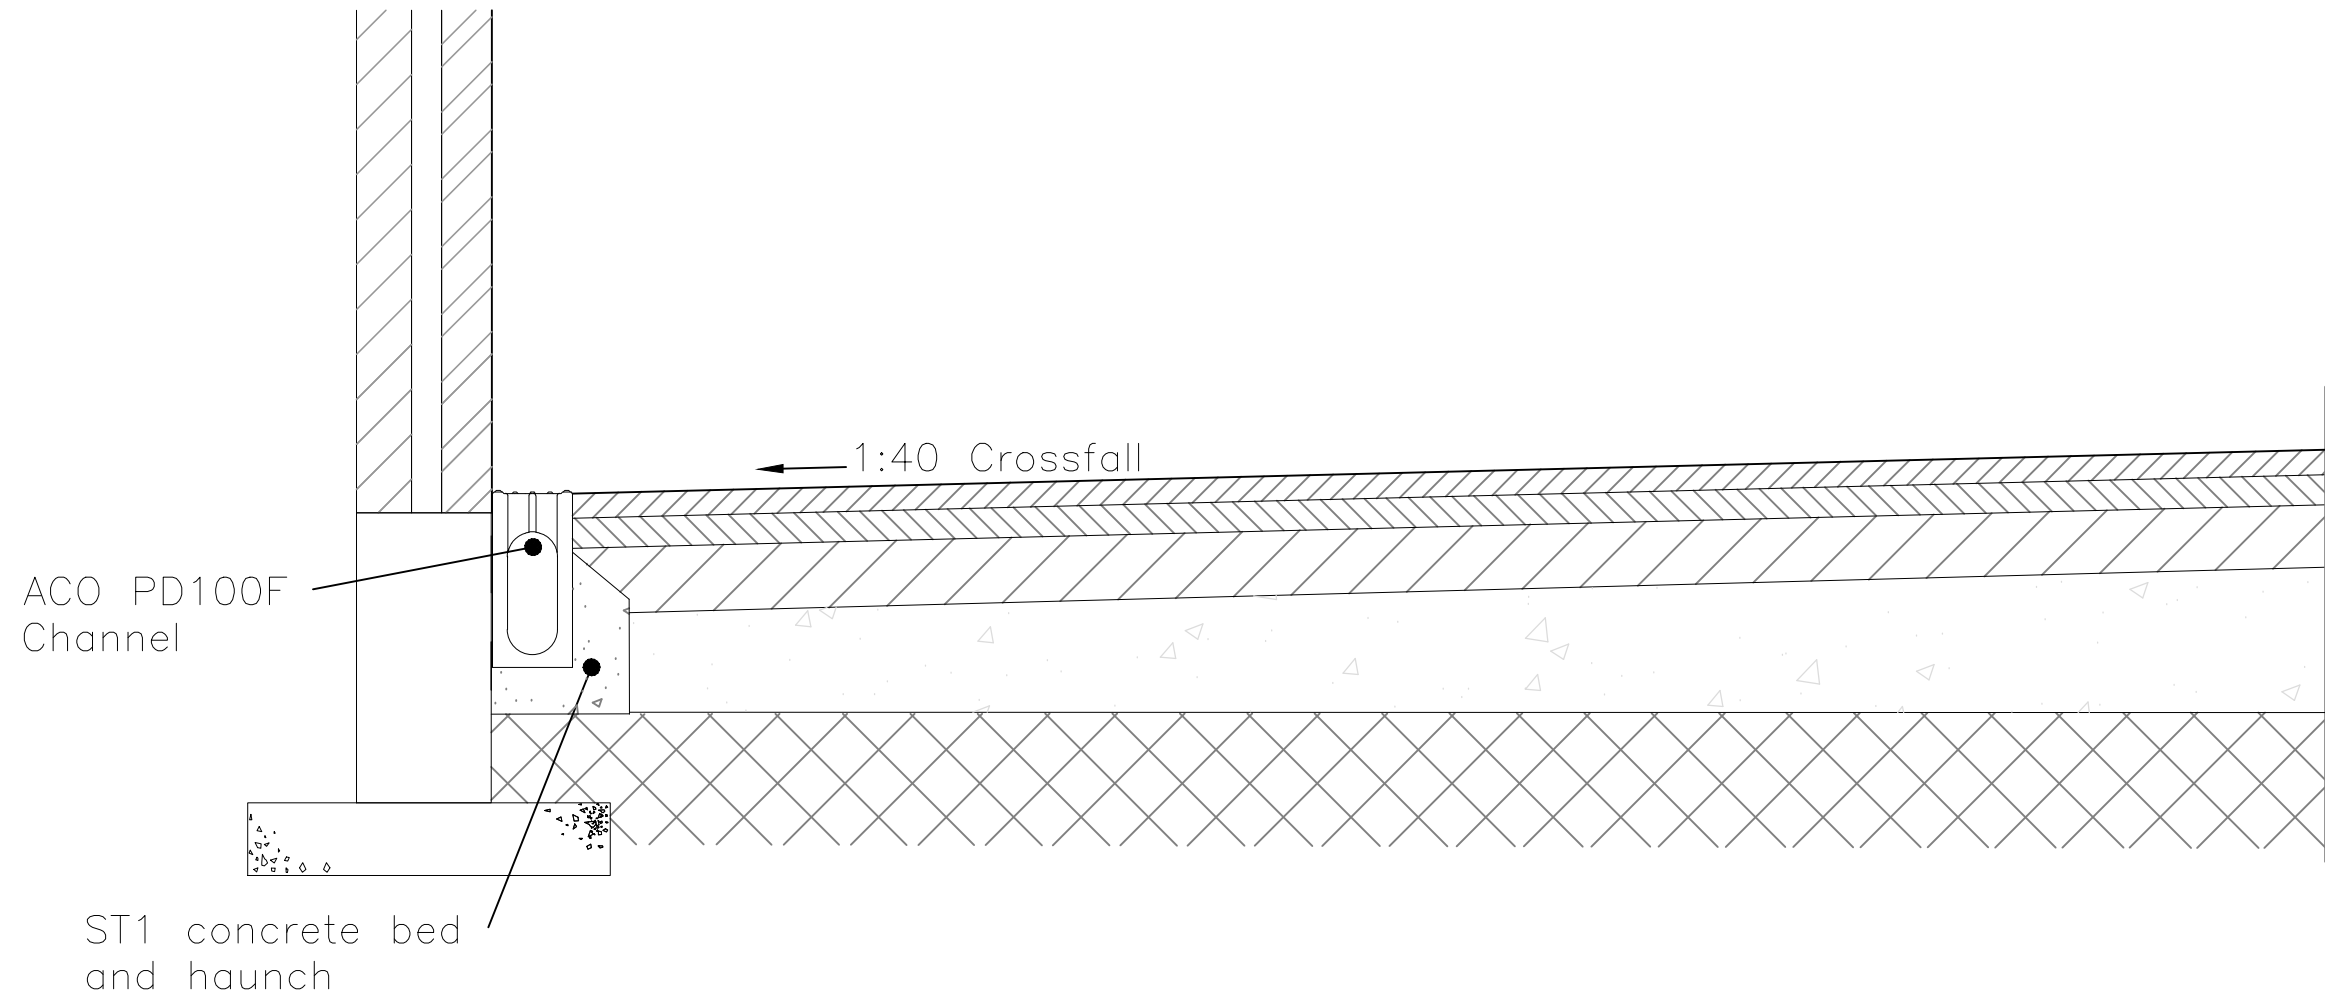

SECTION THROUGH IMPERMEABLE DRIVEWAY WITH ACO CHANNEL
Scale 1:15

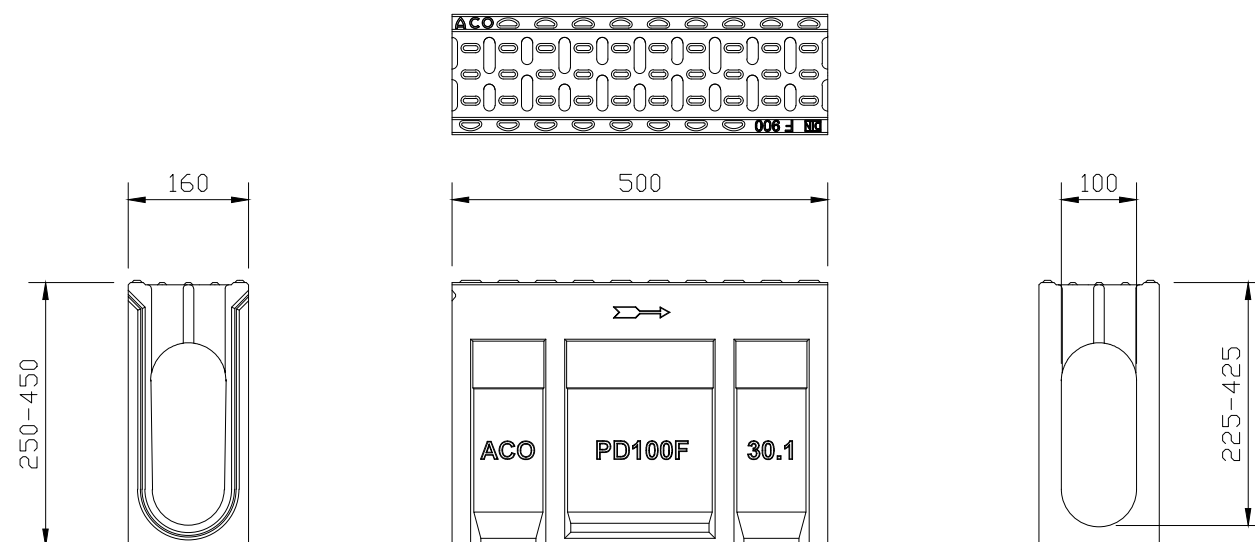

ACO PD100F CHANNEL
Scale 1:10

PRELIMINARY

REV. No.	DATE	DESCRIPTION	INITIALS
Client		MJA CONSULTING CIVIL AND STRUCTURAL ENGINEERS Monarch House, Barton Lane, Abingdon, Oxon, OX14 3NB Tel: 01235 555173 Fax: 01235 523226	
Project		Taylor Wimpey plc Westergate & Eastergate	
Title		Scale As shown@A3 Checked AMc	Date Oct '18 Drawn SS
		Drawing No.	Rev
		5655:25	—